


Location Plan

Site Address: 23, Pine Avenue, Gravesend, DA12 1QY

Date Produced: 20-Aug-2024

Scale: 1:2500 @A4

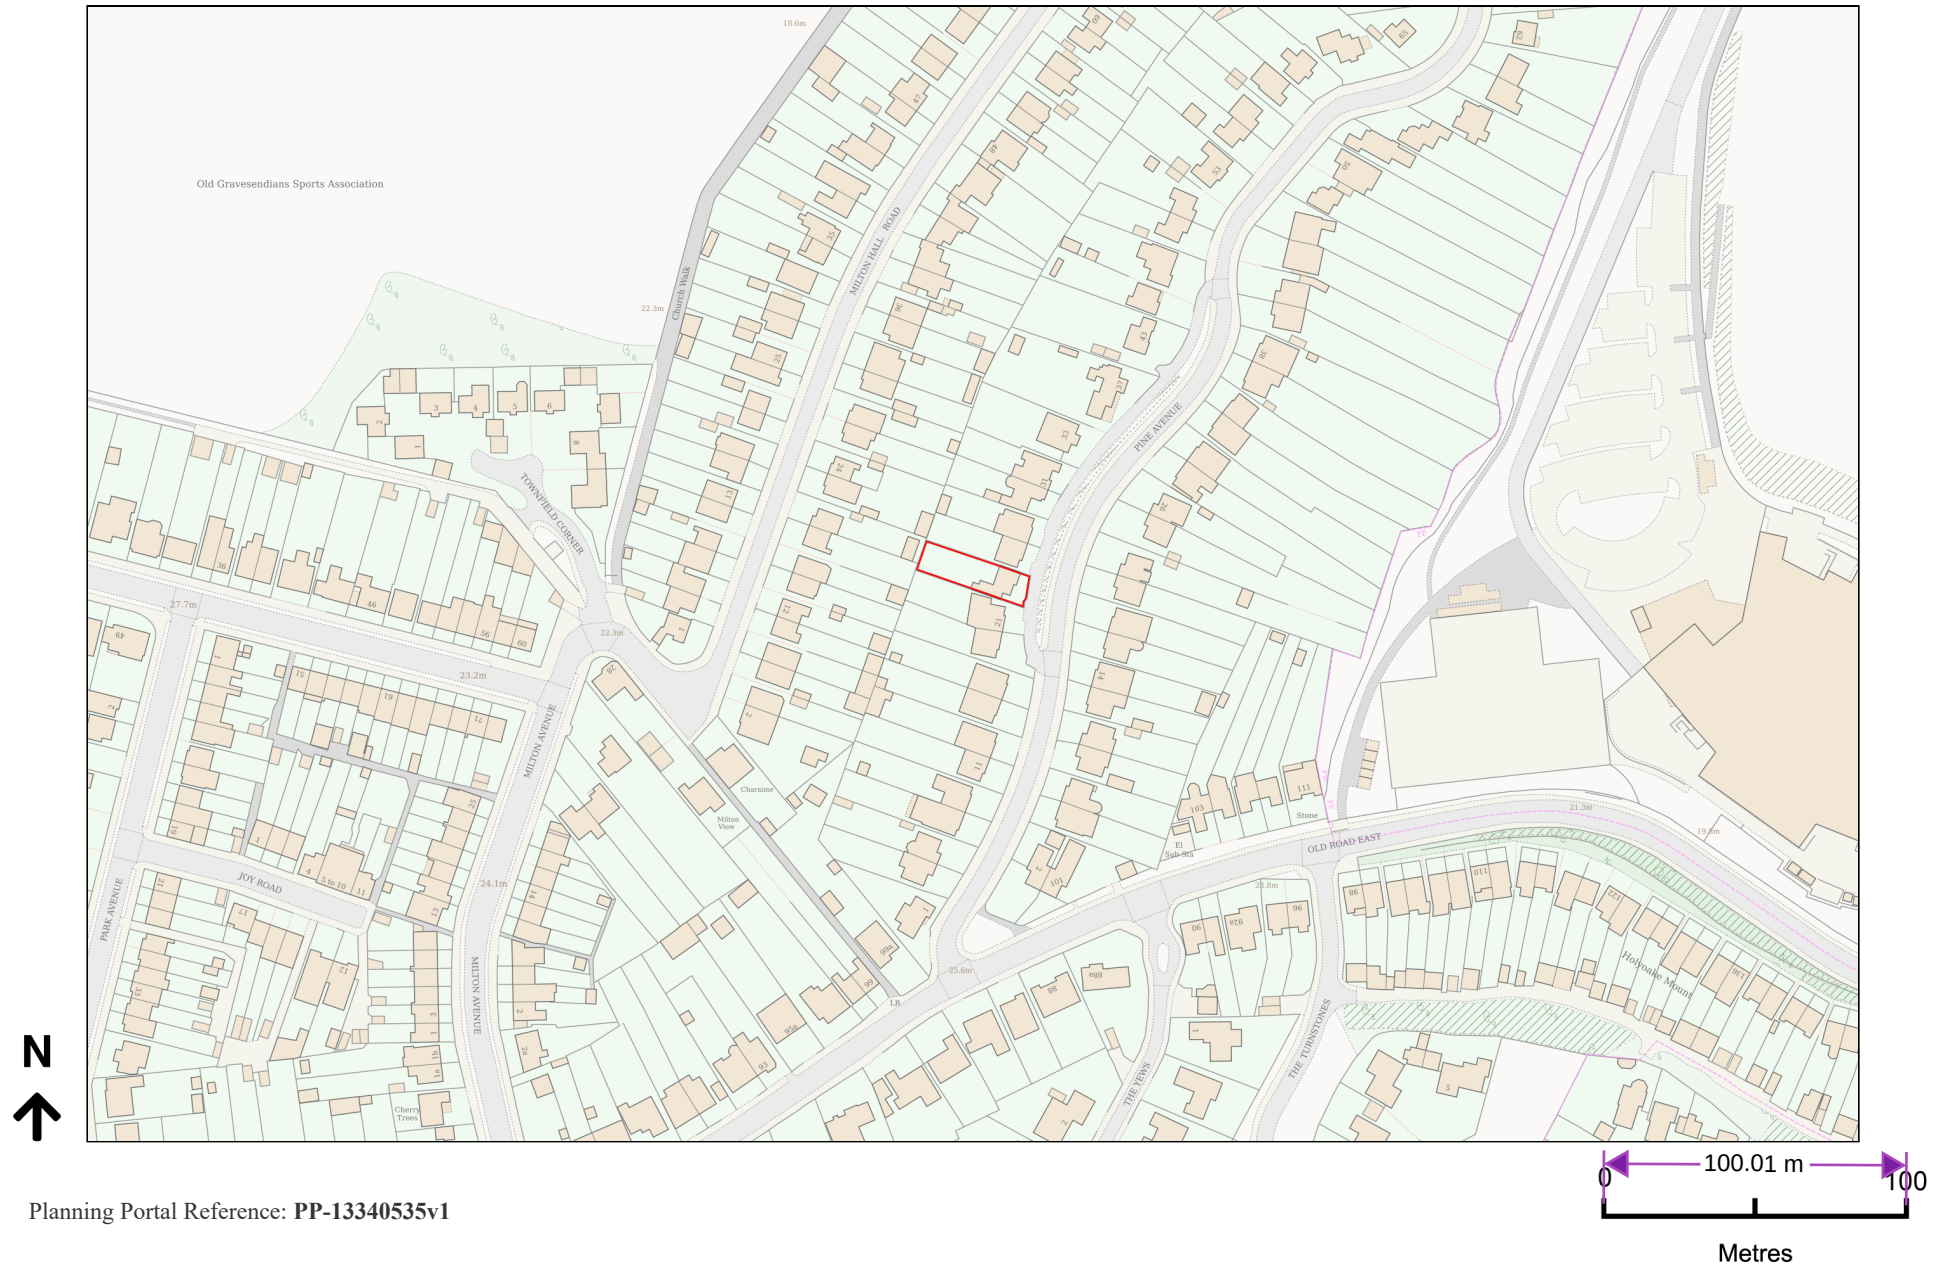

Planning Portal Reference: PP-13340535v1