



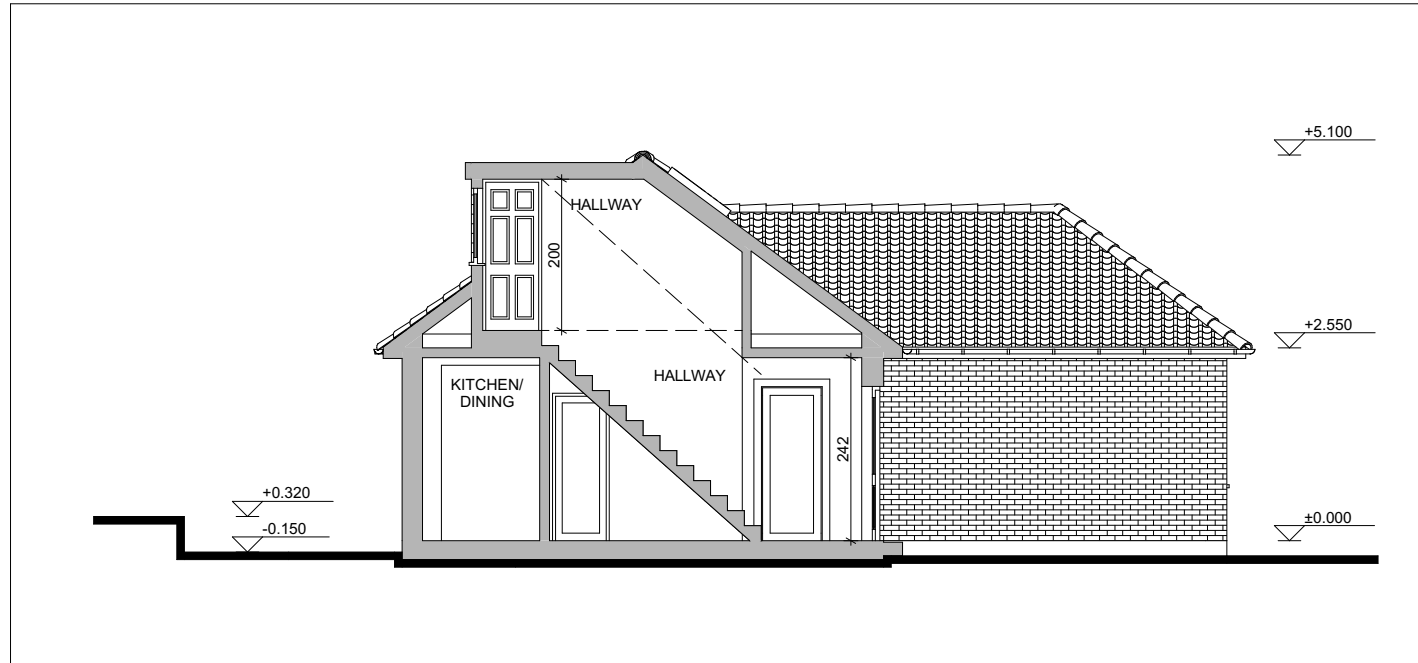


SECTION AA EXISTING

1:100

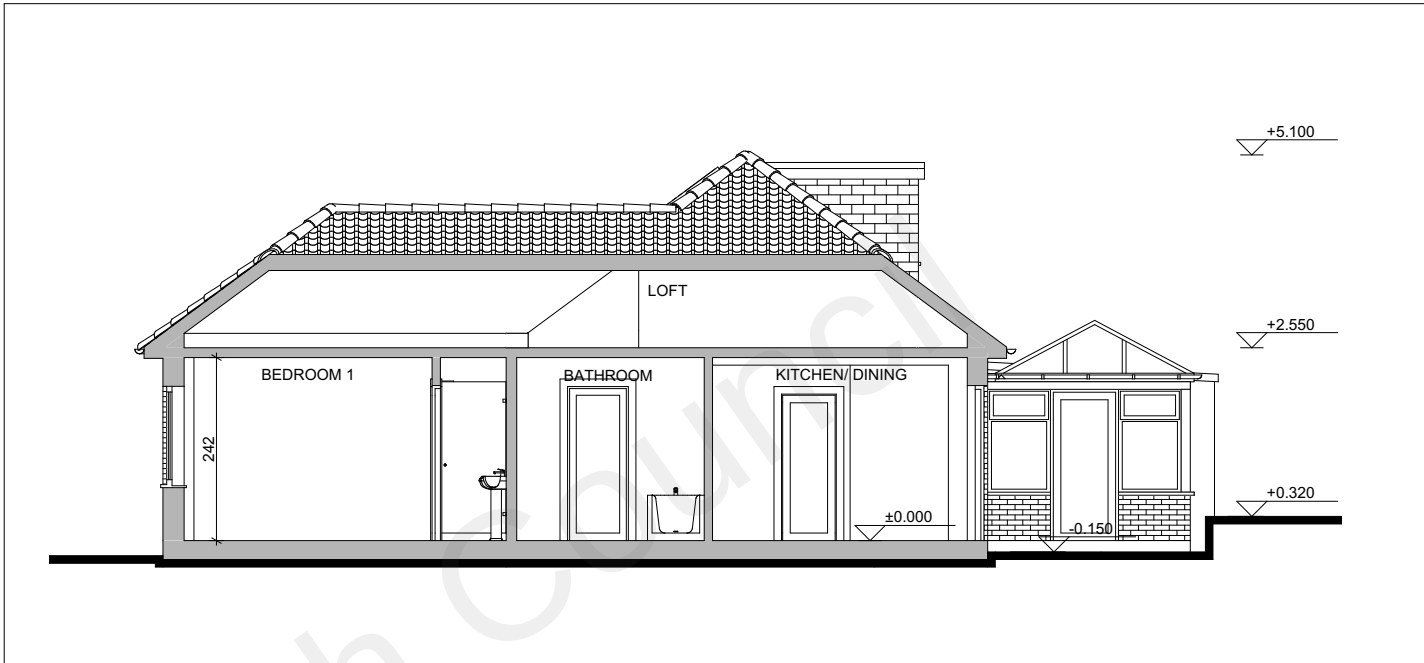


SECTION CC EXISTING

1:100

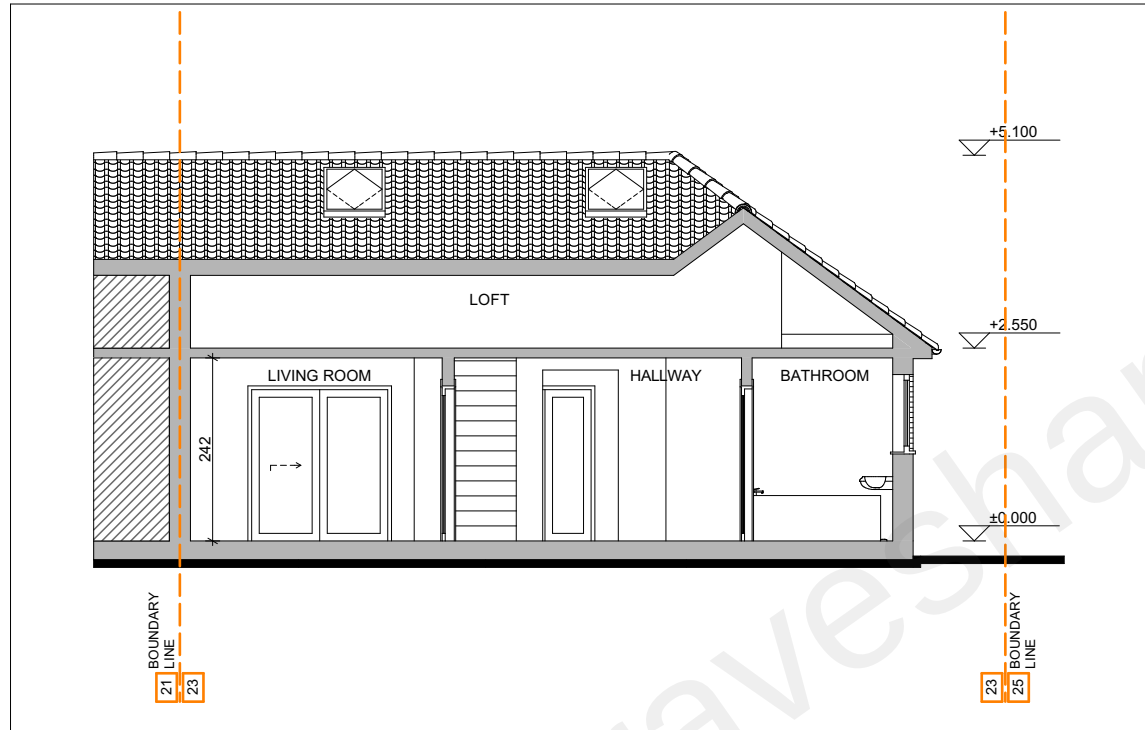

SECTION BB EXISTING

1:100

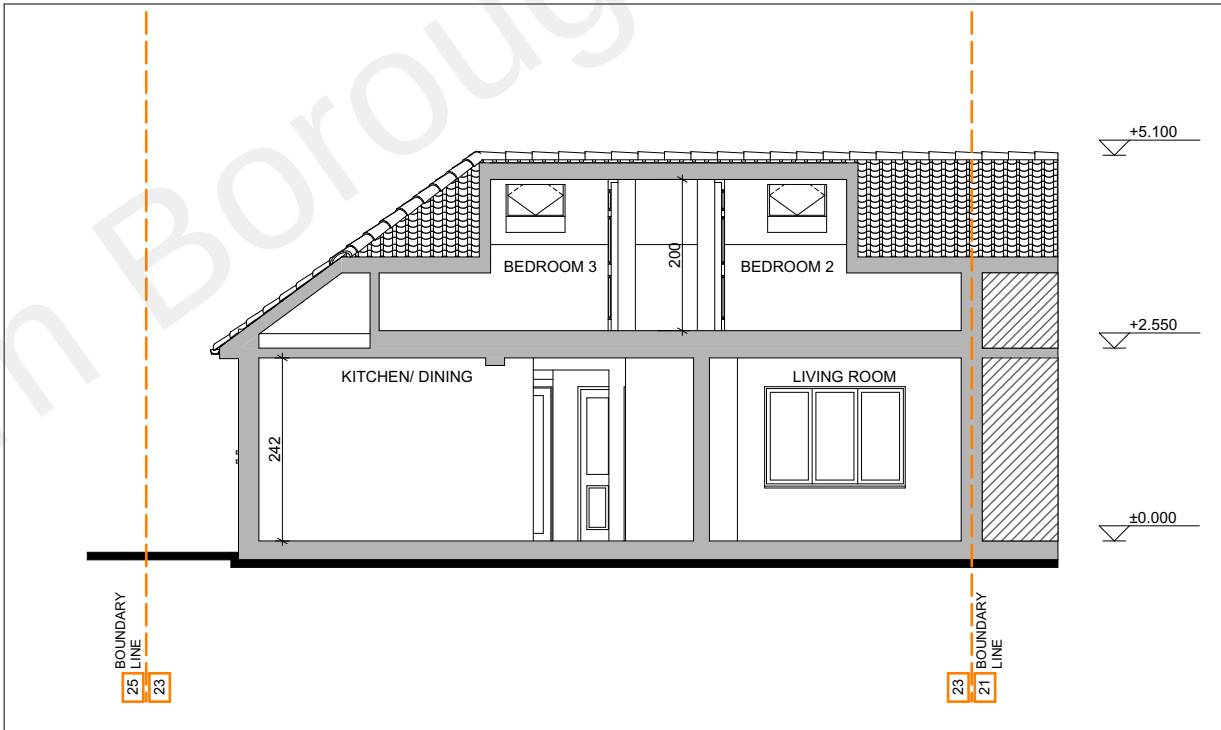

SECTION DD EXISTING

1:100

SCALE 1:100



Revision History Code Date



Client

DEIVIS JANKUS

Project name and site address
SINGLE STOREY REAR EXTENSION
23 THE RISE, GRAVESEND DA12 4BX

Drawing Name

SECTIONS EXISTING

Drawing Status

PLANNING

Modified by

VN 22.07.2022

Drawing Scale

1:100@A3

Layout ID

2211_PLN_04

Revision

0

This drawing and design is copyright and must not be reproduced in part or in whole without prior written consent.
Contractors must verify all dimensions on site before commencing work.
Any discrepancies in the drawing must be reported to the Agent.
The contractors are to check all dimensions, drain runs and general conditions on site before commencing work. All works are to be carried out in accordance with current building regulations, British standards, code of practice and local authority requirements.
Do not setout the building or order materials by scaling the drawings.