
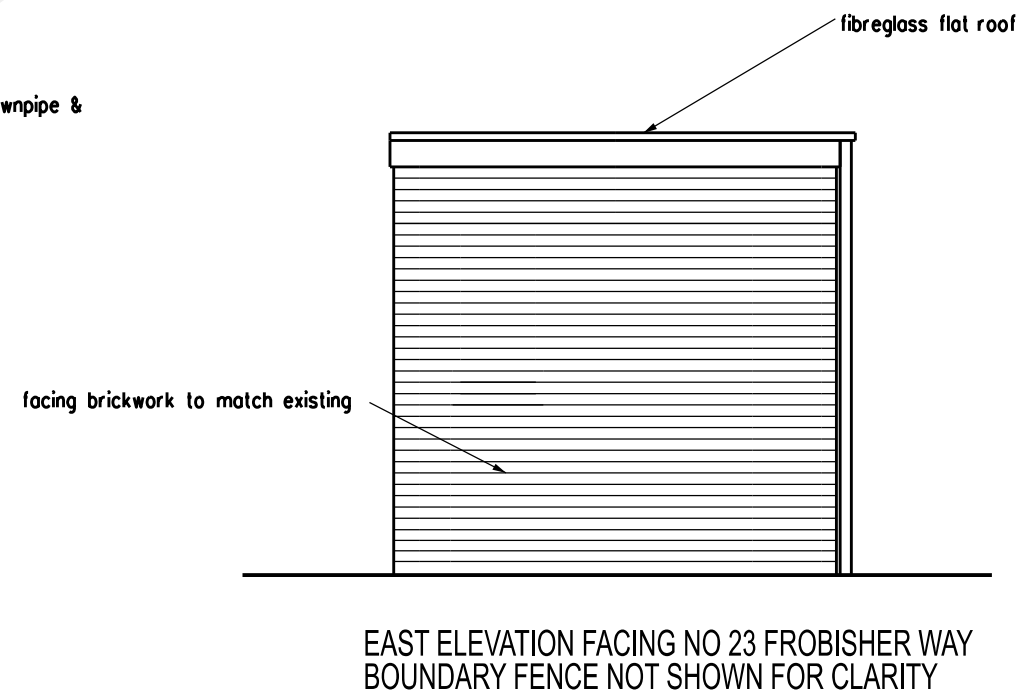
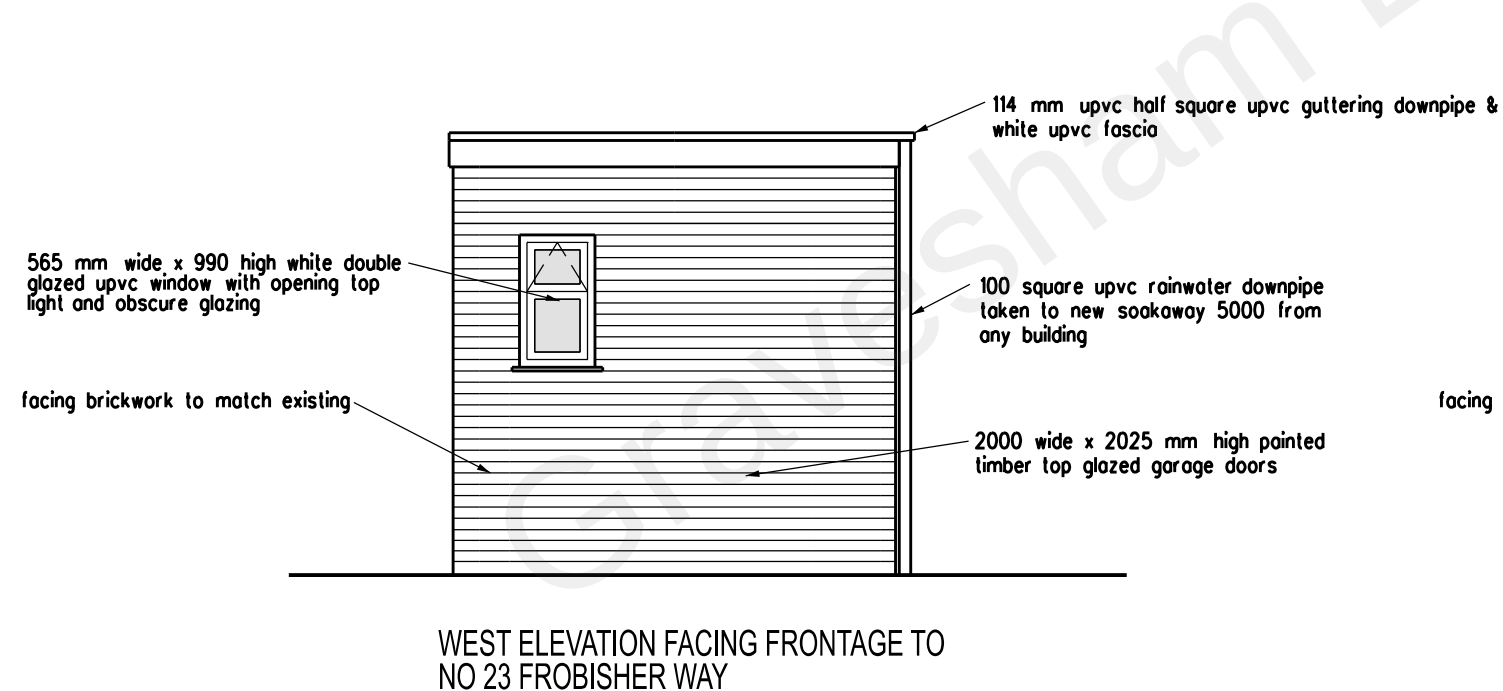


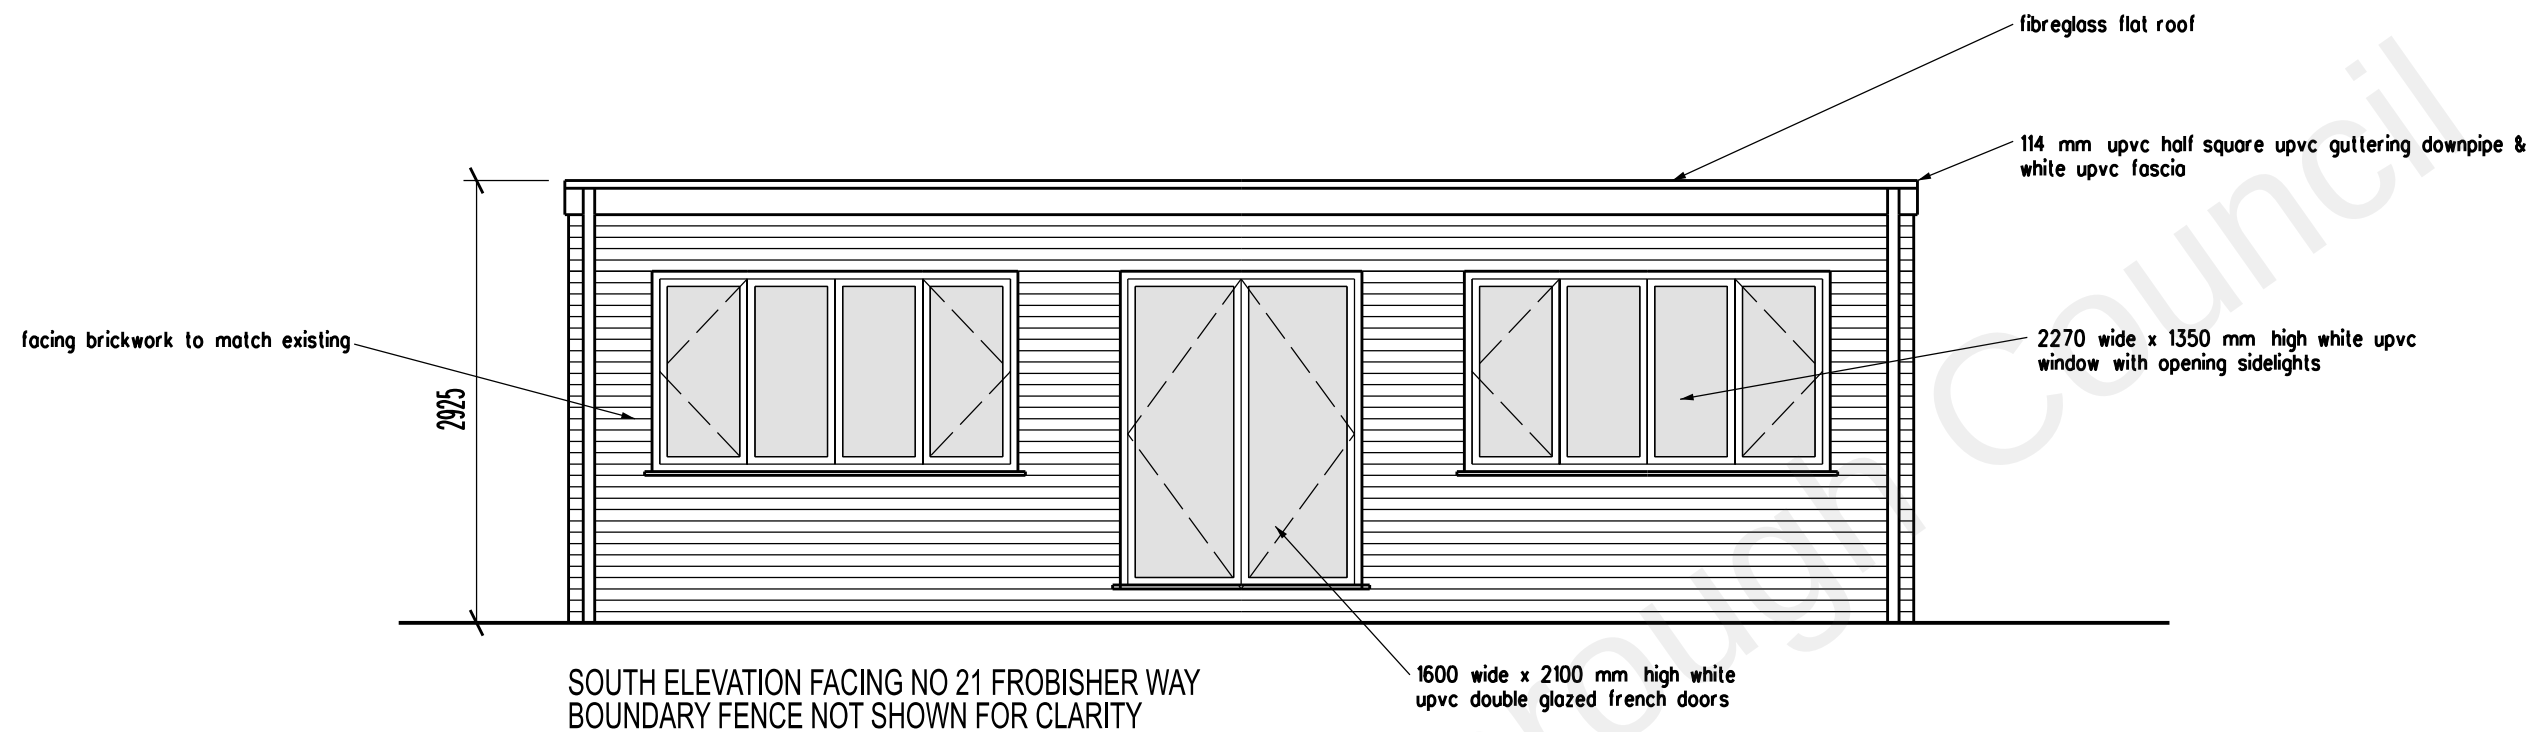

C. Roof changed to flat roof.	19/12/21
B. Changed from garage to summer house.	01/09/21
A. Height reduced.	July 2020
REVISION	DATE
ARCHITECT	
TA ARCHITECTS	
11 JOYDENS WOOD ROAD BEXLEY	
KENT DA5 2HS Tel 07905 130591	
ta140256@googlemail.com	

JOB
PROPOSED SUMMER HOUSE AT
23 FROBISHER WAY
GRAVESEND KENT DA12 4QY

DRAWING
PROPOSED ELEVATIONS

SCALE
1:50 AT A3
DATE
MAY 2020

DRAWING NO.
KS/11 C

