




SITE PLAN

(Existing)

M21/0811.02

20 meters
1:500 @ A3

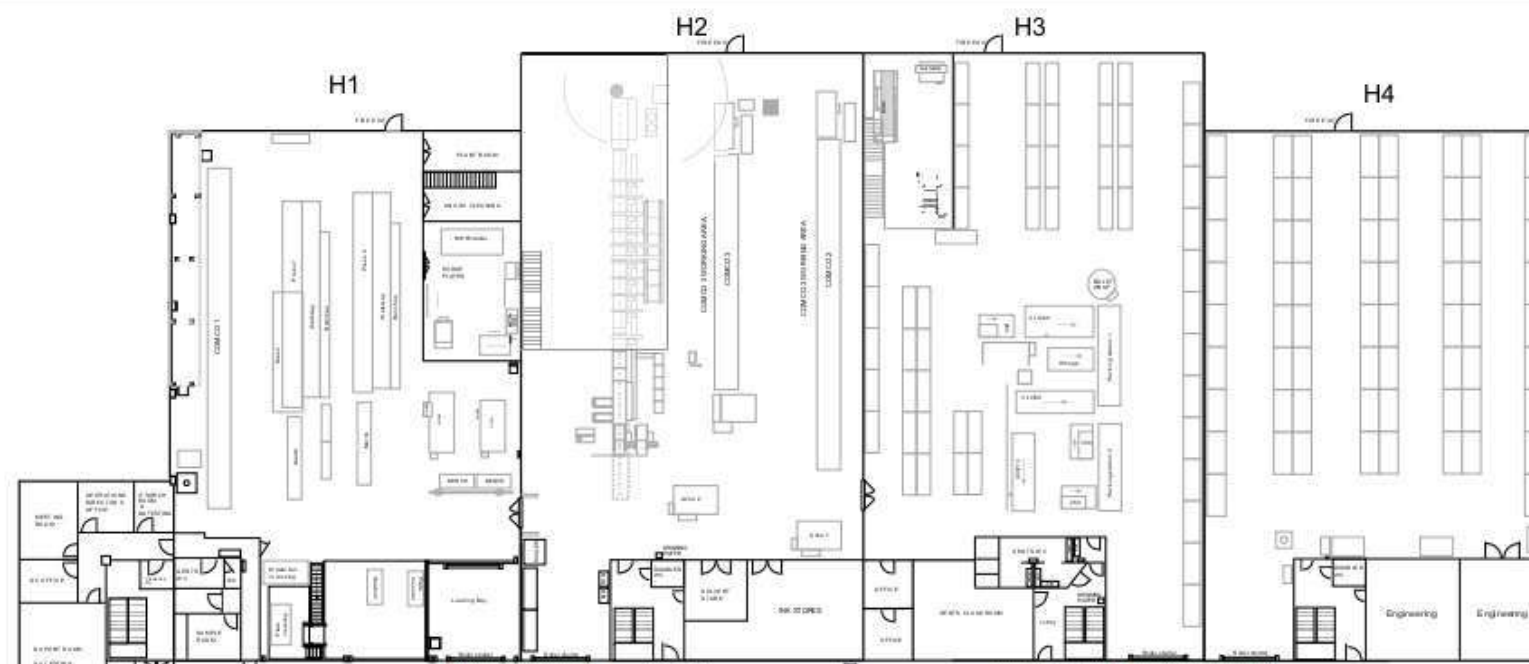

LOADING AREA

FIRE
ASSEMBLY
POINT

