


Drop Curb 9 Osney Way

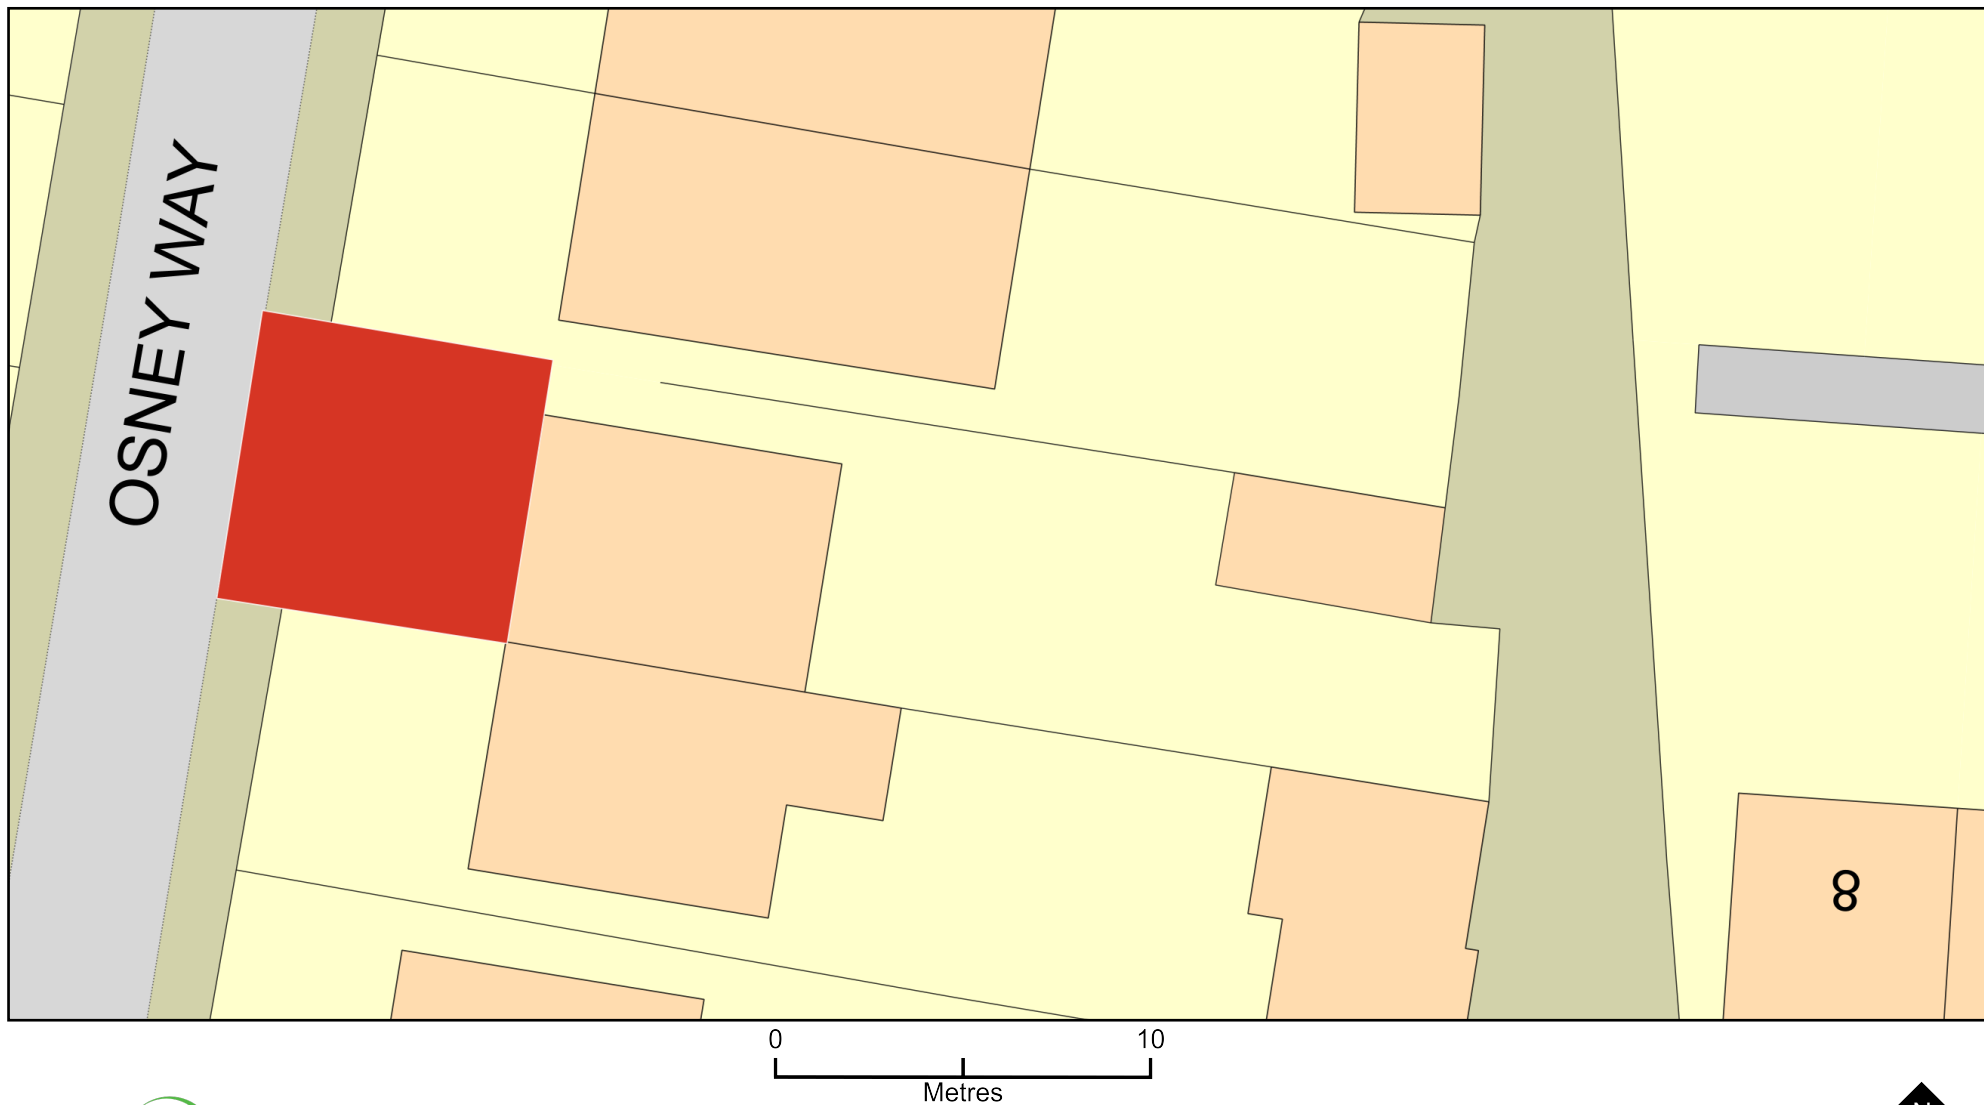

Plan Produced for: Gravesham Borough Council

Date Produced: 11 Aug 2026

Plan Reference Number: TQRQM26223094724425

Scale: 1:200 @ A4

© Crown copyright and database rights 2025 OS 100042766