



PLANNING - PROPOSED FLOOR & ROOF PLANS

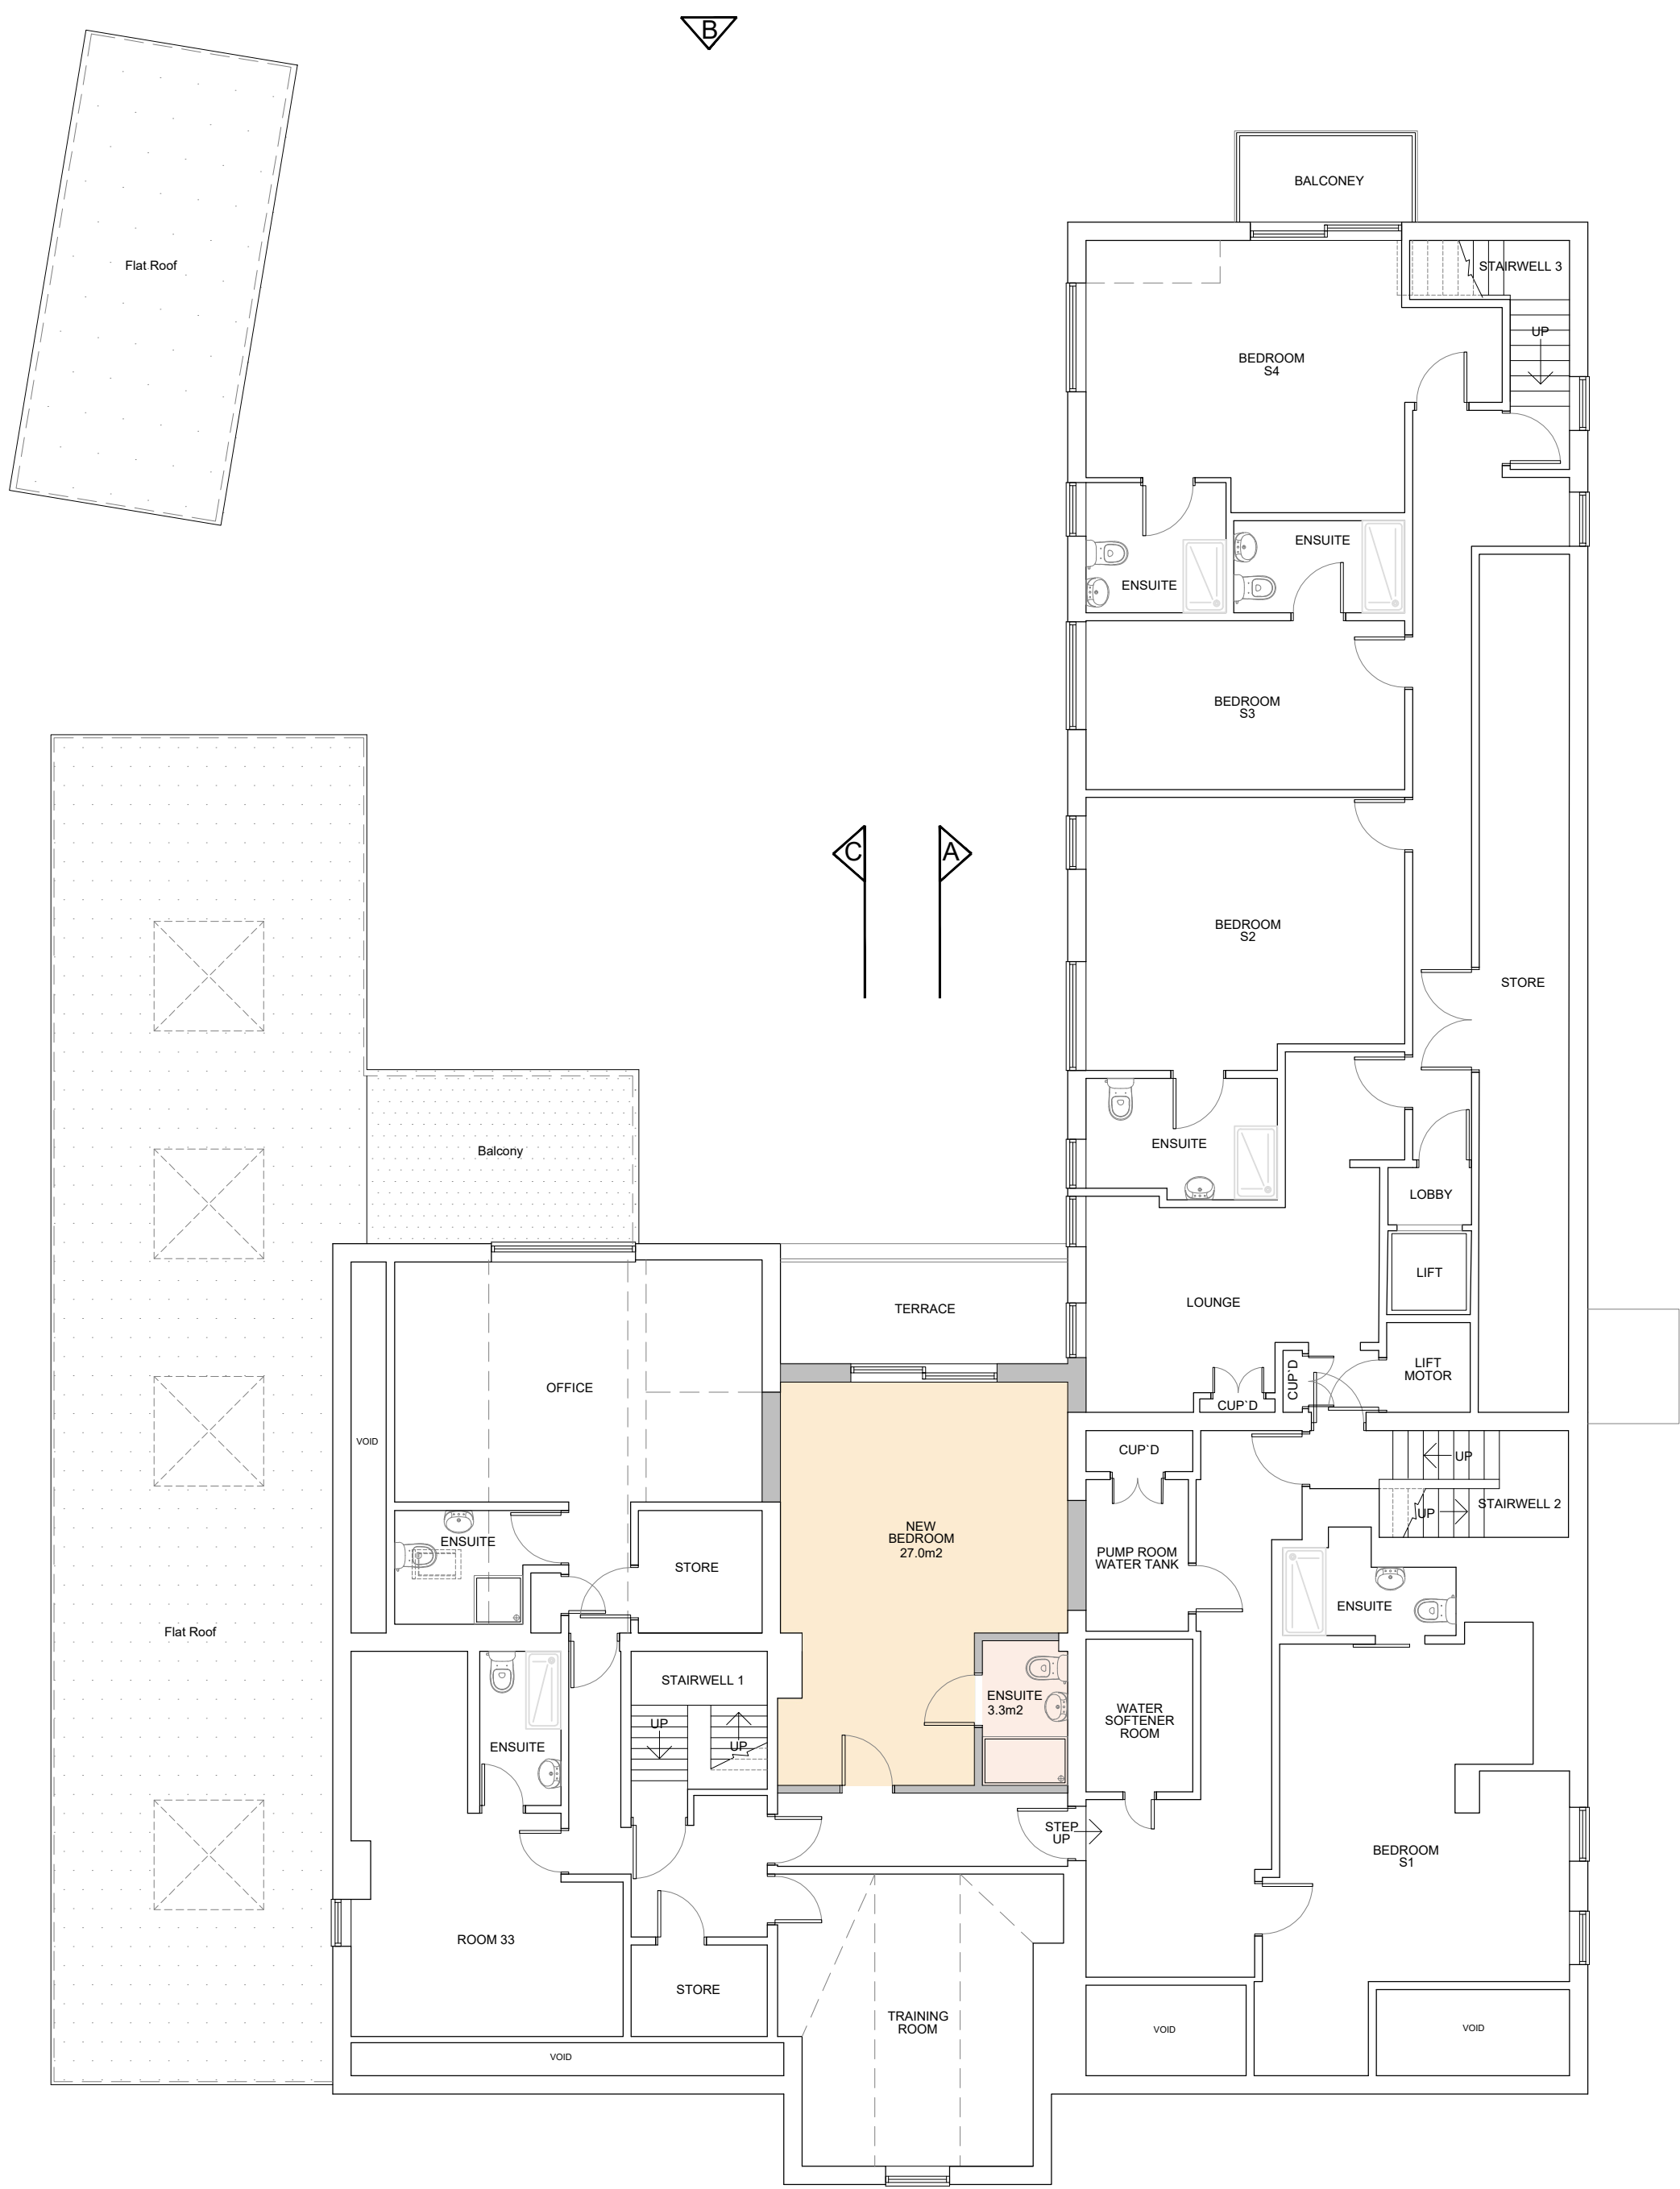


PROPOSED SECOND FLOOR PLAN  
1:100  
GIFA = 370m<sup>2</sup>

PROPOSED TOTAL GROSS INTERNAL FLOOR AREA = 1333m<sup>2</sup>

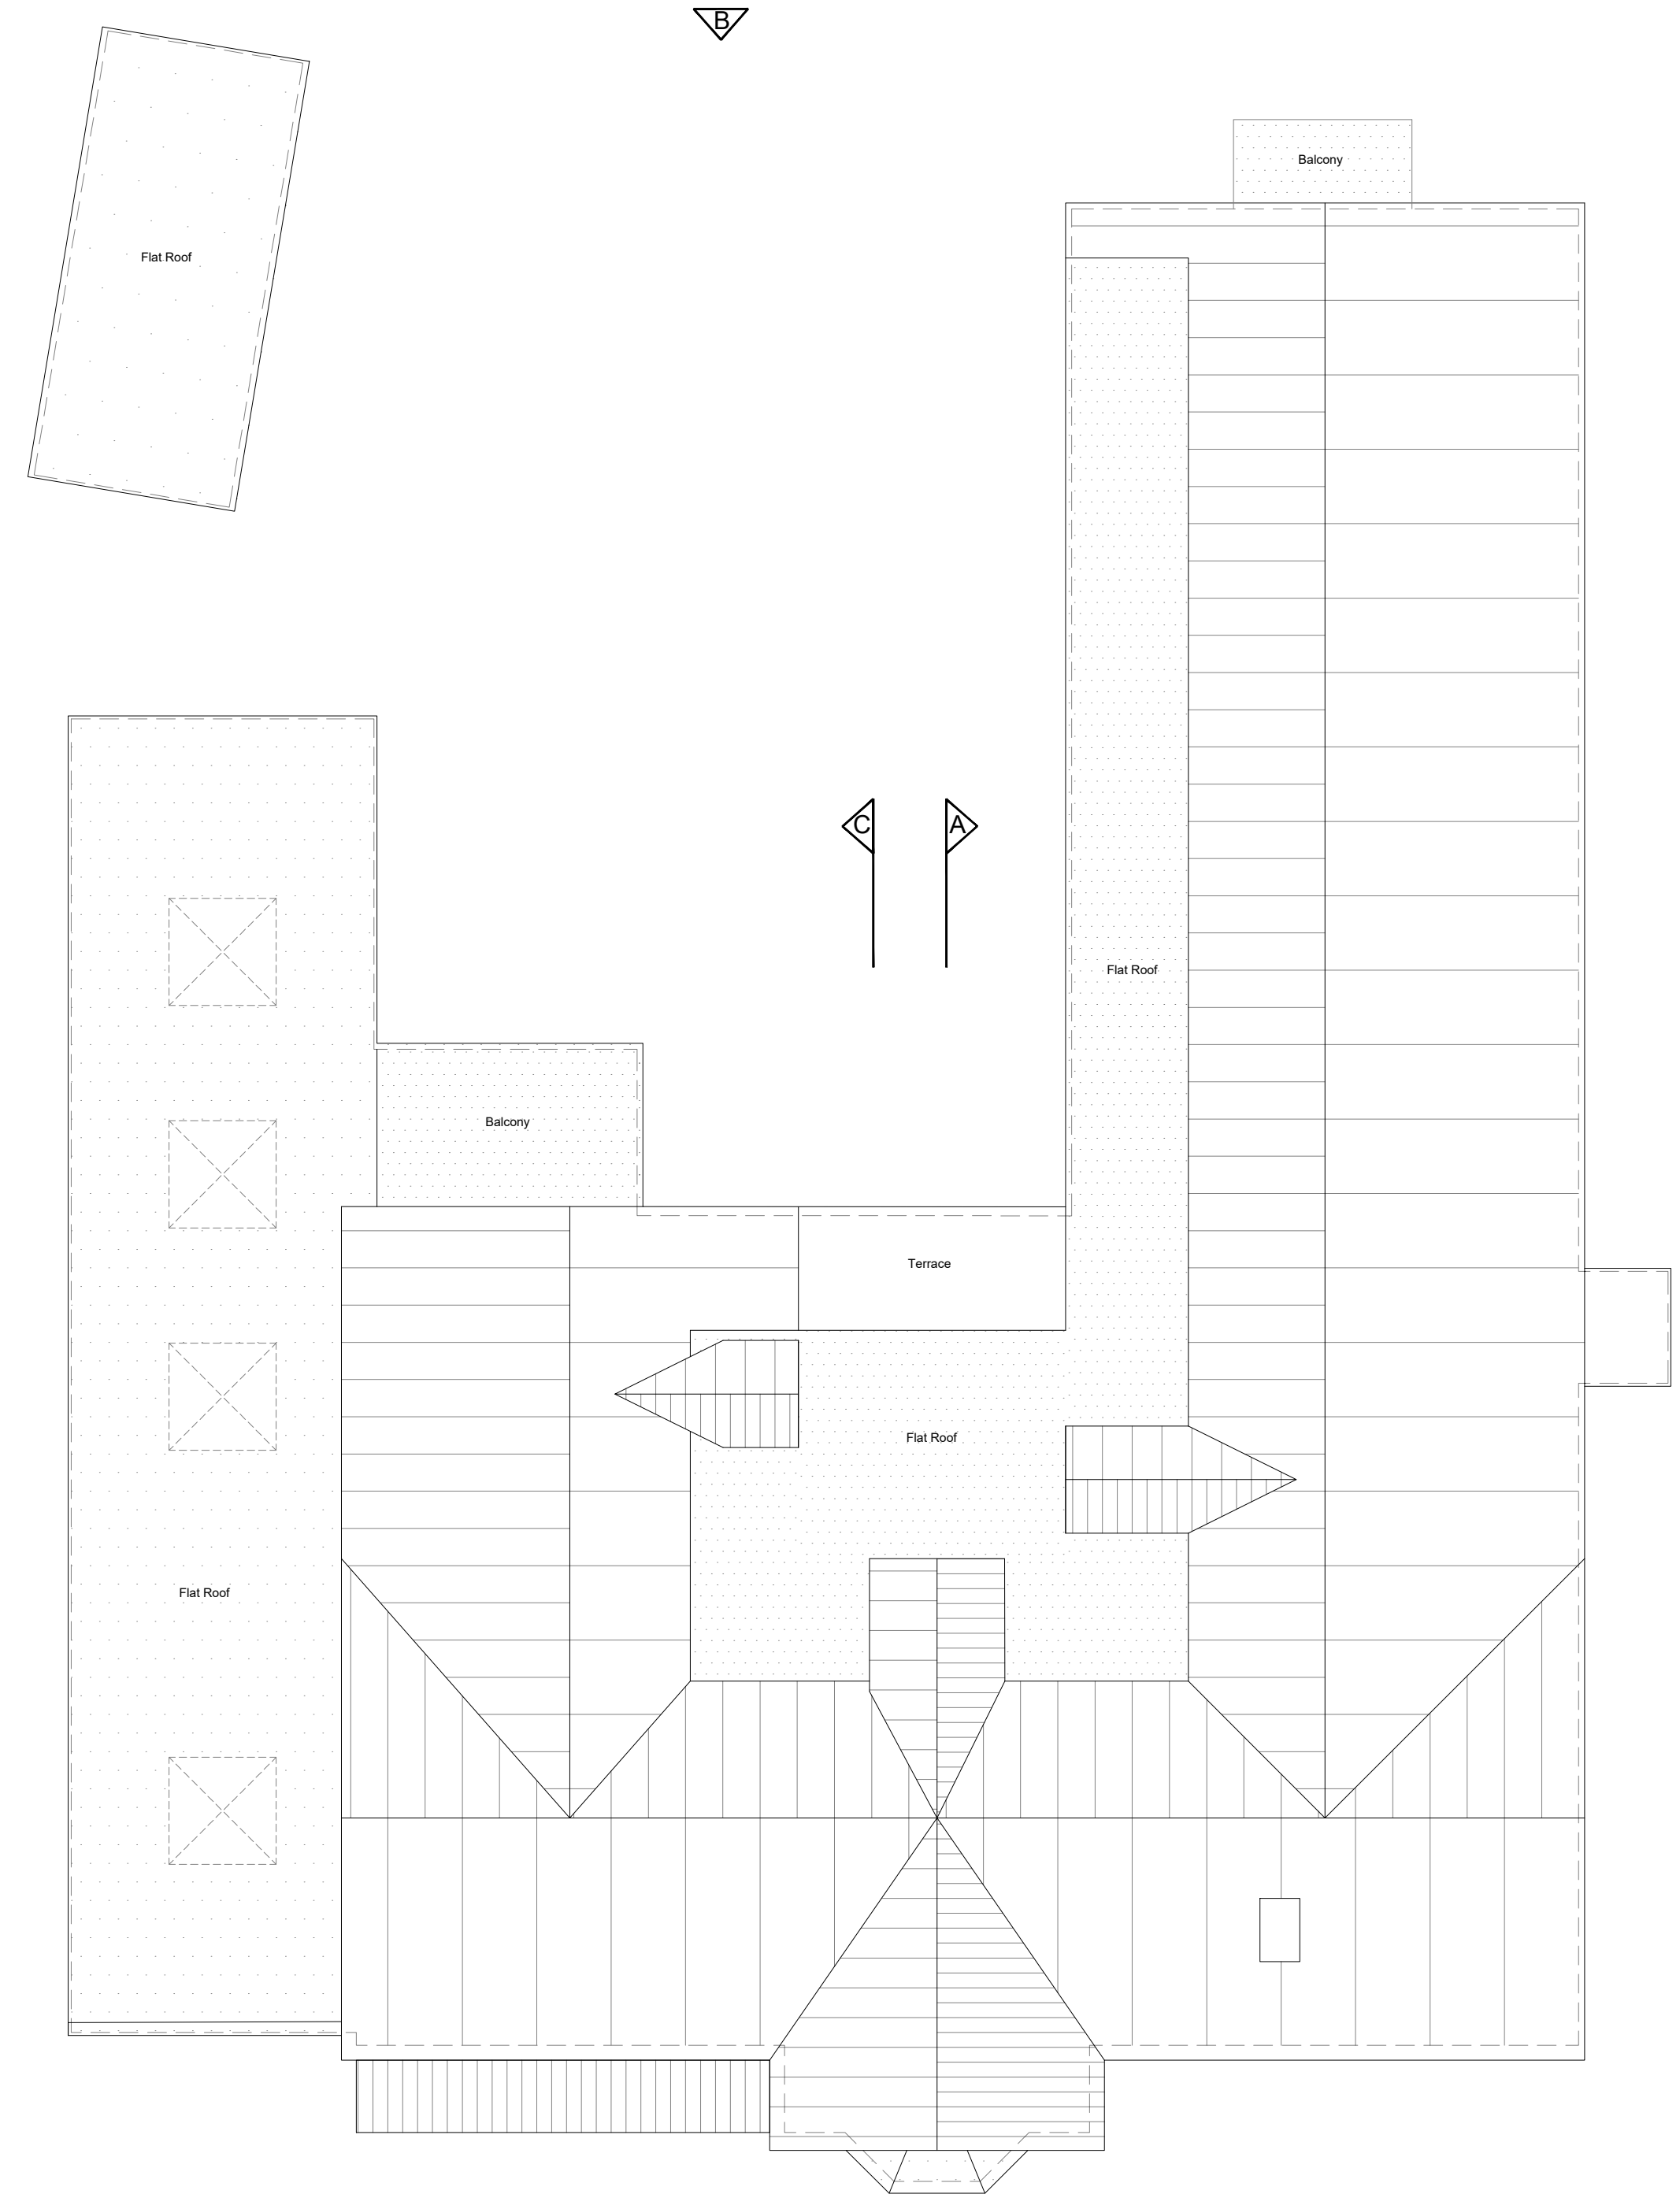

PROPOSED ROOF PLAN  
1:200

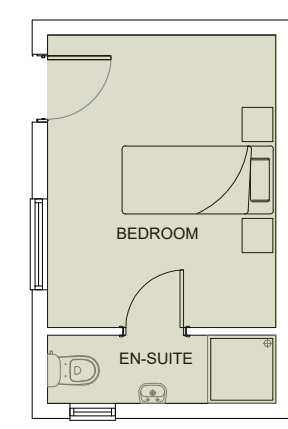

Proposed staff accommodation  
See site plan for location

PROPOSED STAFF ACCOMMODATION  
1:100  
GIFA = 14.6m<sup>2</sup>

