


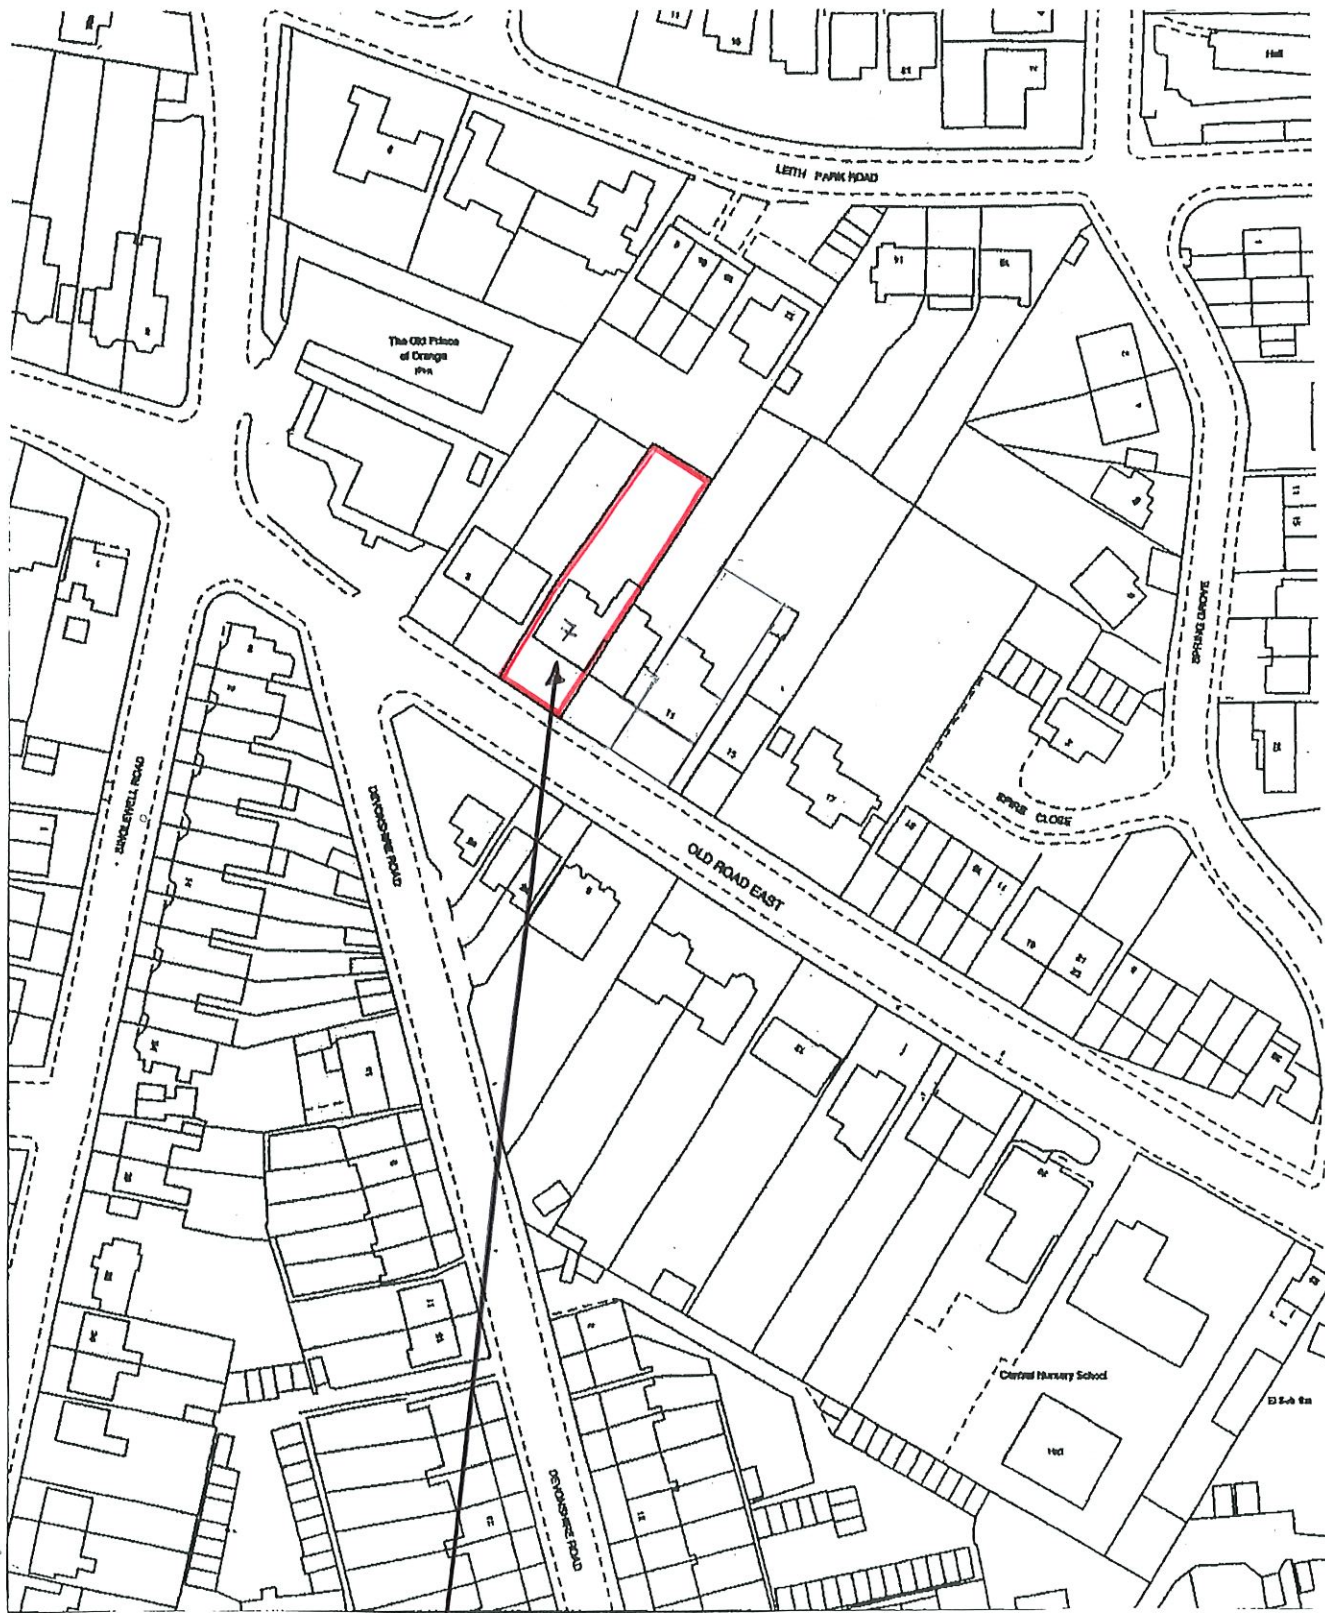

7 OLD ROAD EAST, GRAVESEND, DA12 1NJ.

SITE LOCATION PLAN. (SCALE 1:1250).



SCALE BAR 1:1250