


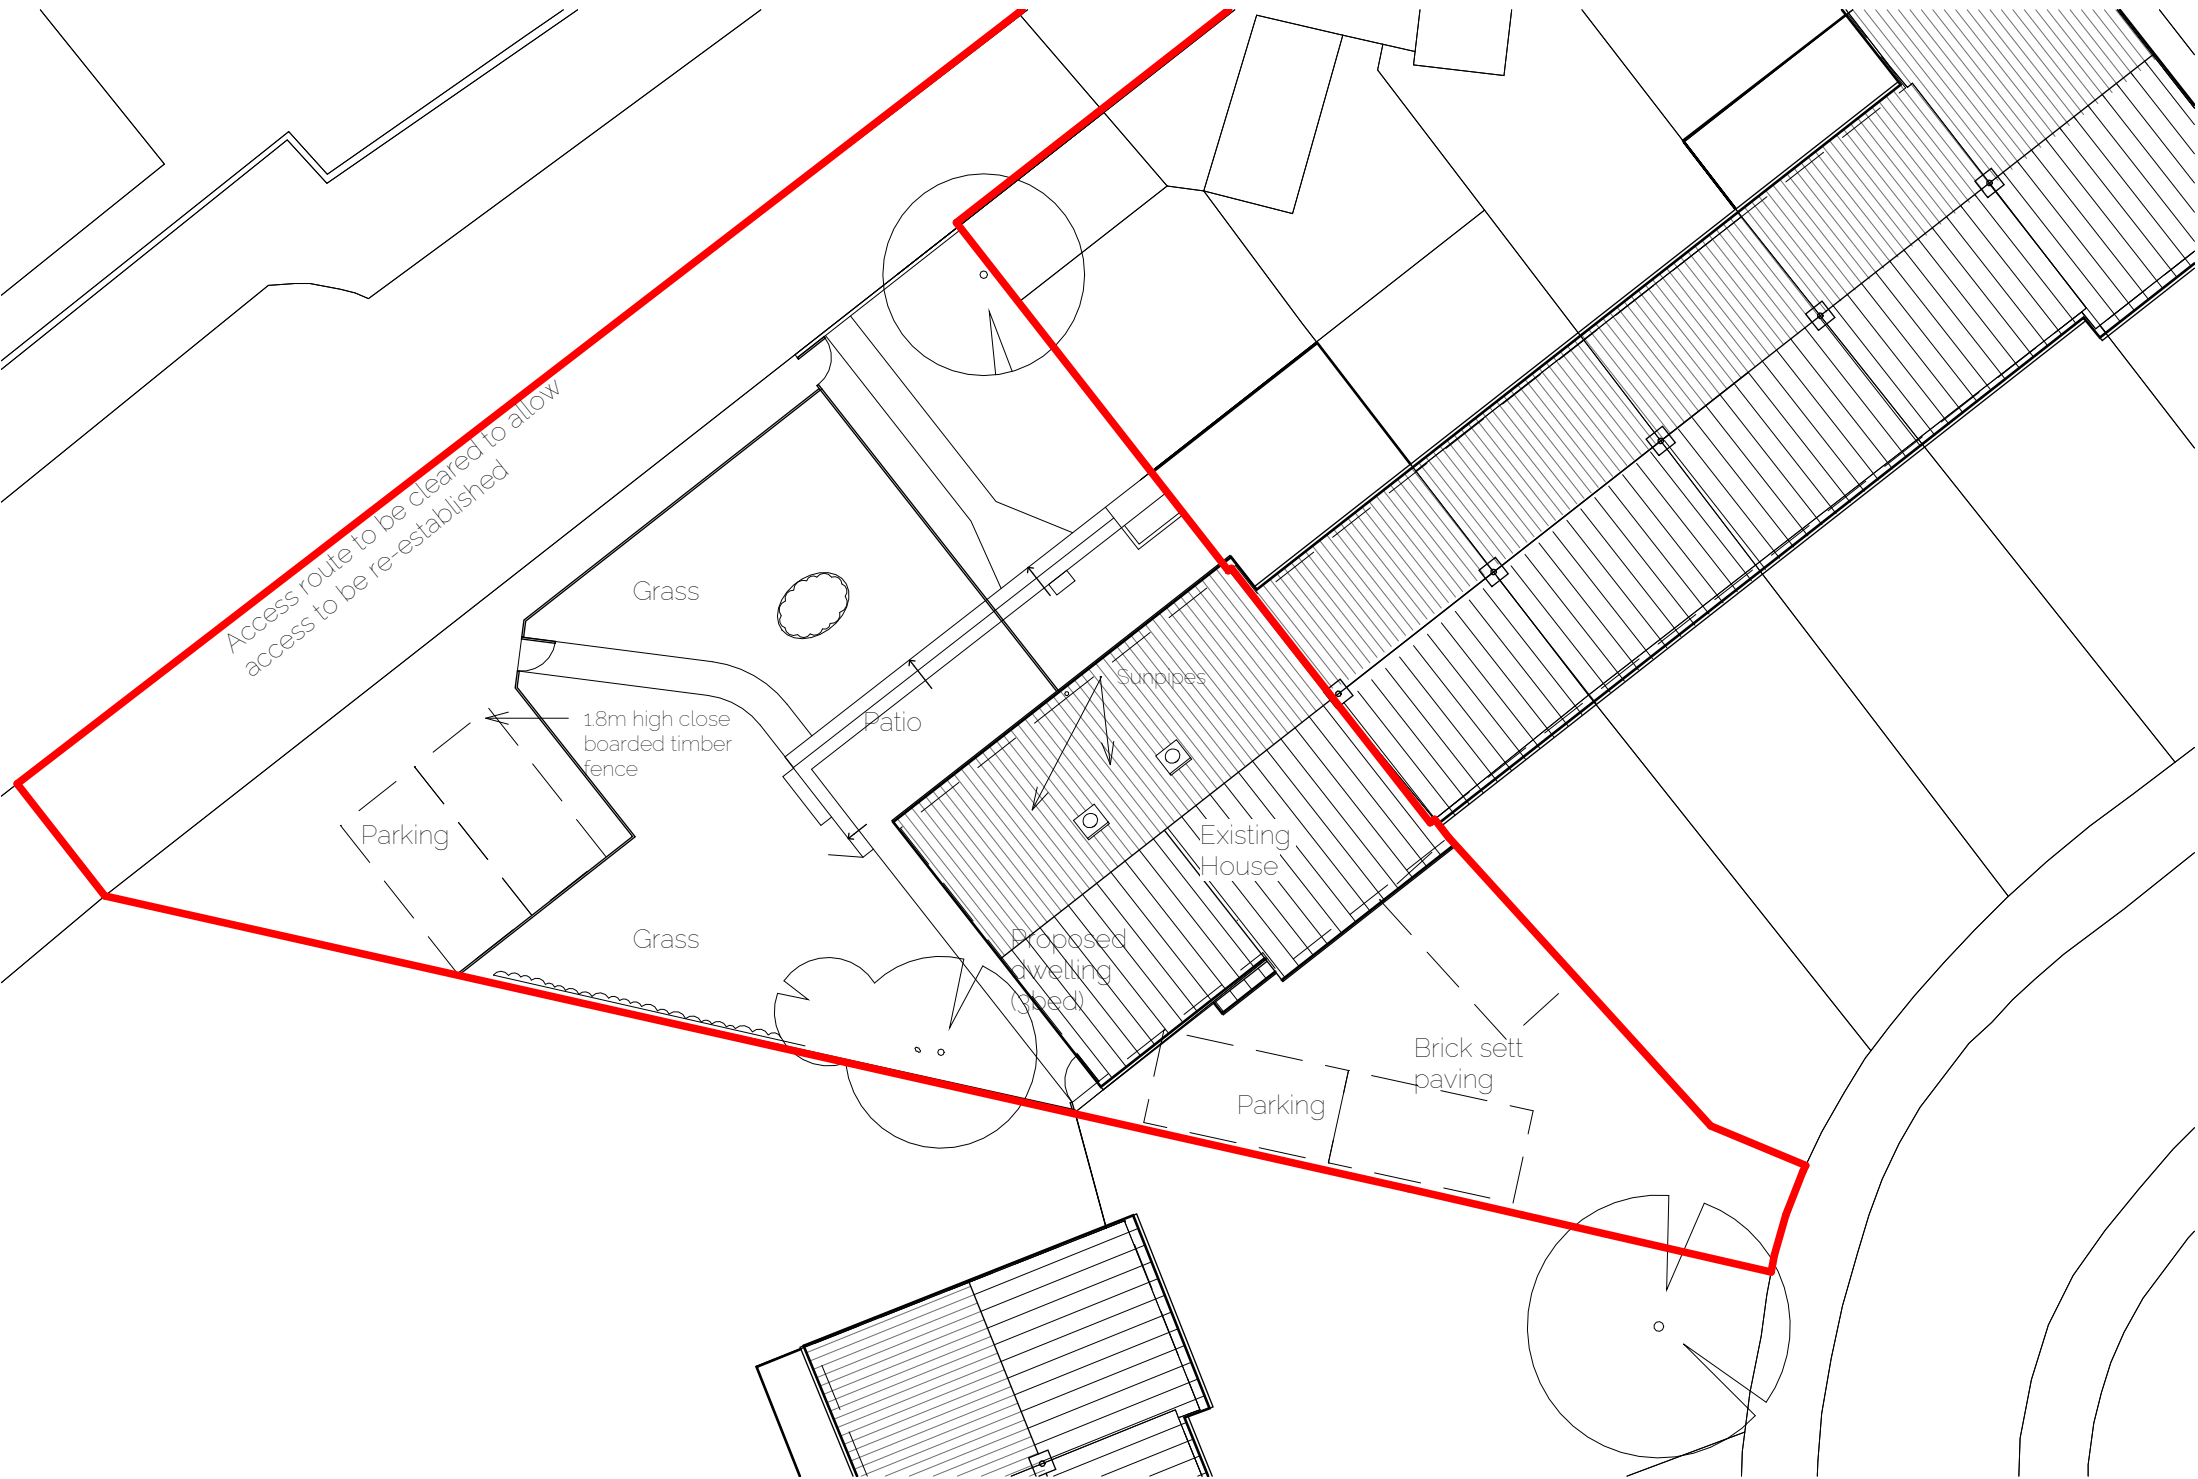

Proposed Block Plan
1 : 200



2 The Parade, Ash Road, Hartley
Longfield, Kent DA3 8BG

Tel: 01474 703705
www.gsplanning.uk
Email: Office@gsplanning.uk

Project Title		Job No
96 Beaumont Drive, Northfleet, Gravesend DA11 9NW		4426
Drawing Title	Drawing No	Revision
Proposed Block Plan	104	A 13/08/2025
Date	Drawn by	Checked by
13/06/25	DA	SC
Scale @ A3	Note	
1 : 200	Site Area: 969m ²	

