


Copyright in the design and this drawing is the property of RESI.

Reproduction in whole or in part is forbidden without written sanction of RESI.


All dimensions to be cross-checked on site prior to completing a Planning, structural engineering, the party wall process and construction.

Print to scale (as actual size)


NOTES

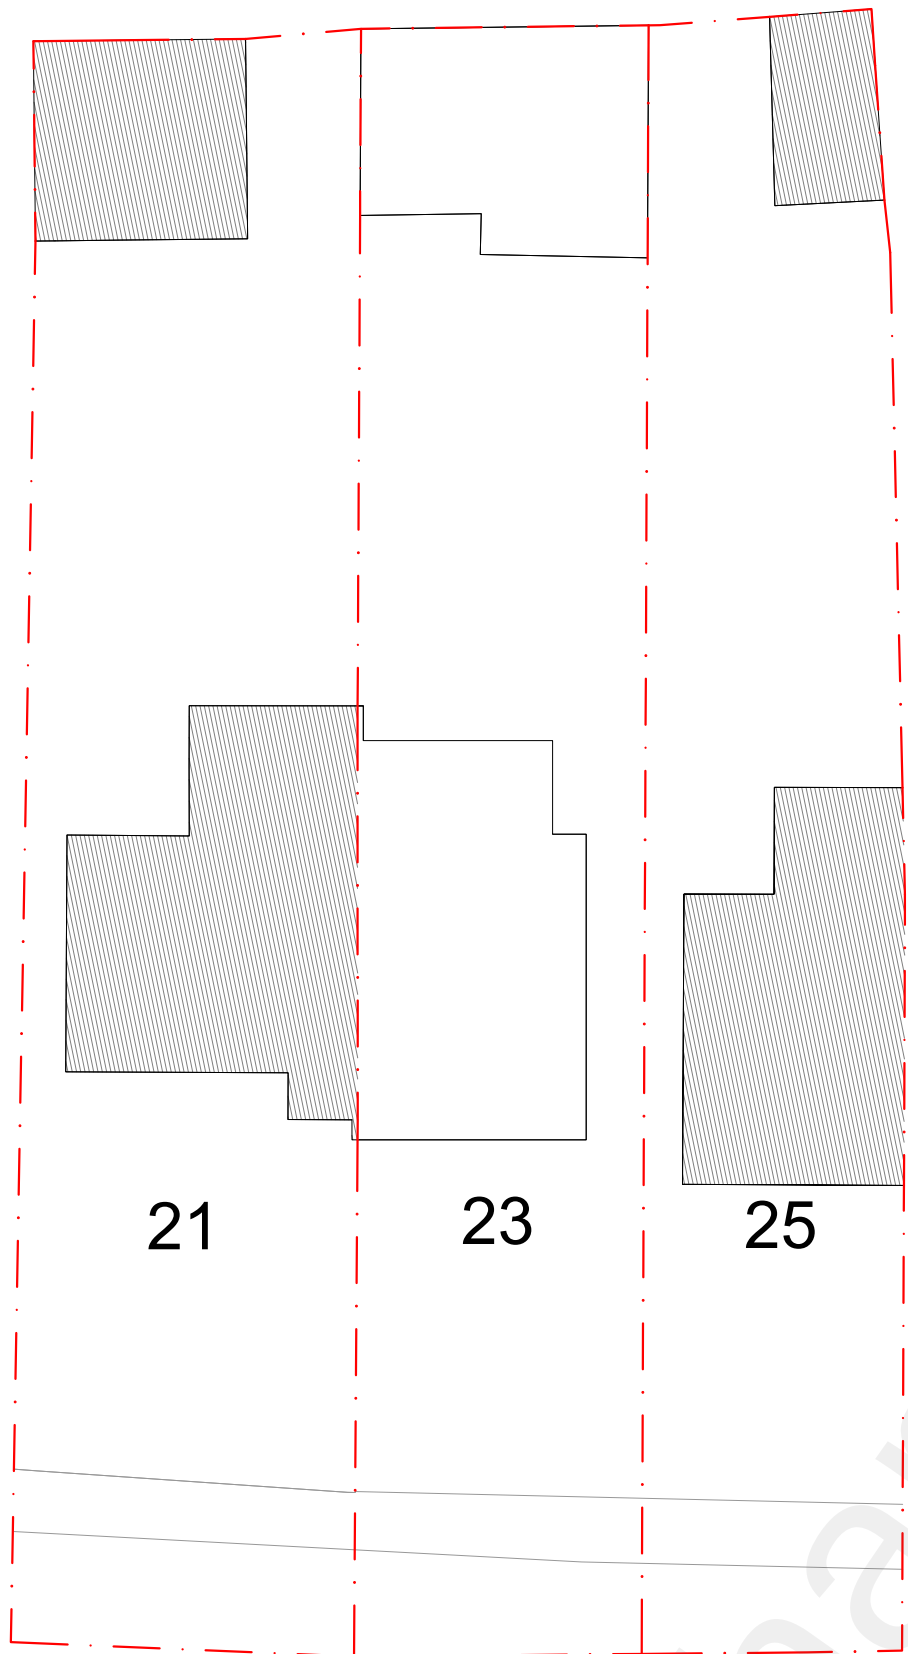

VICARAGE LANE

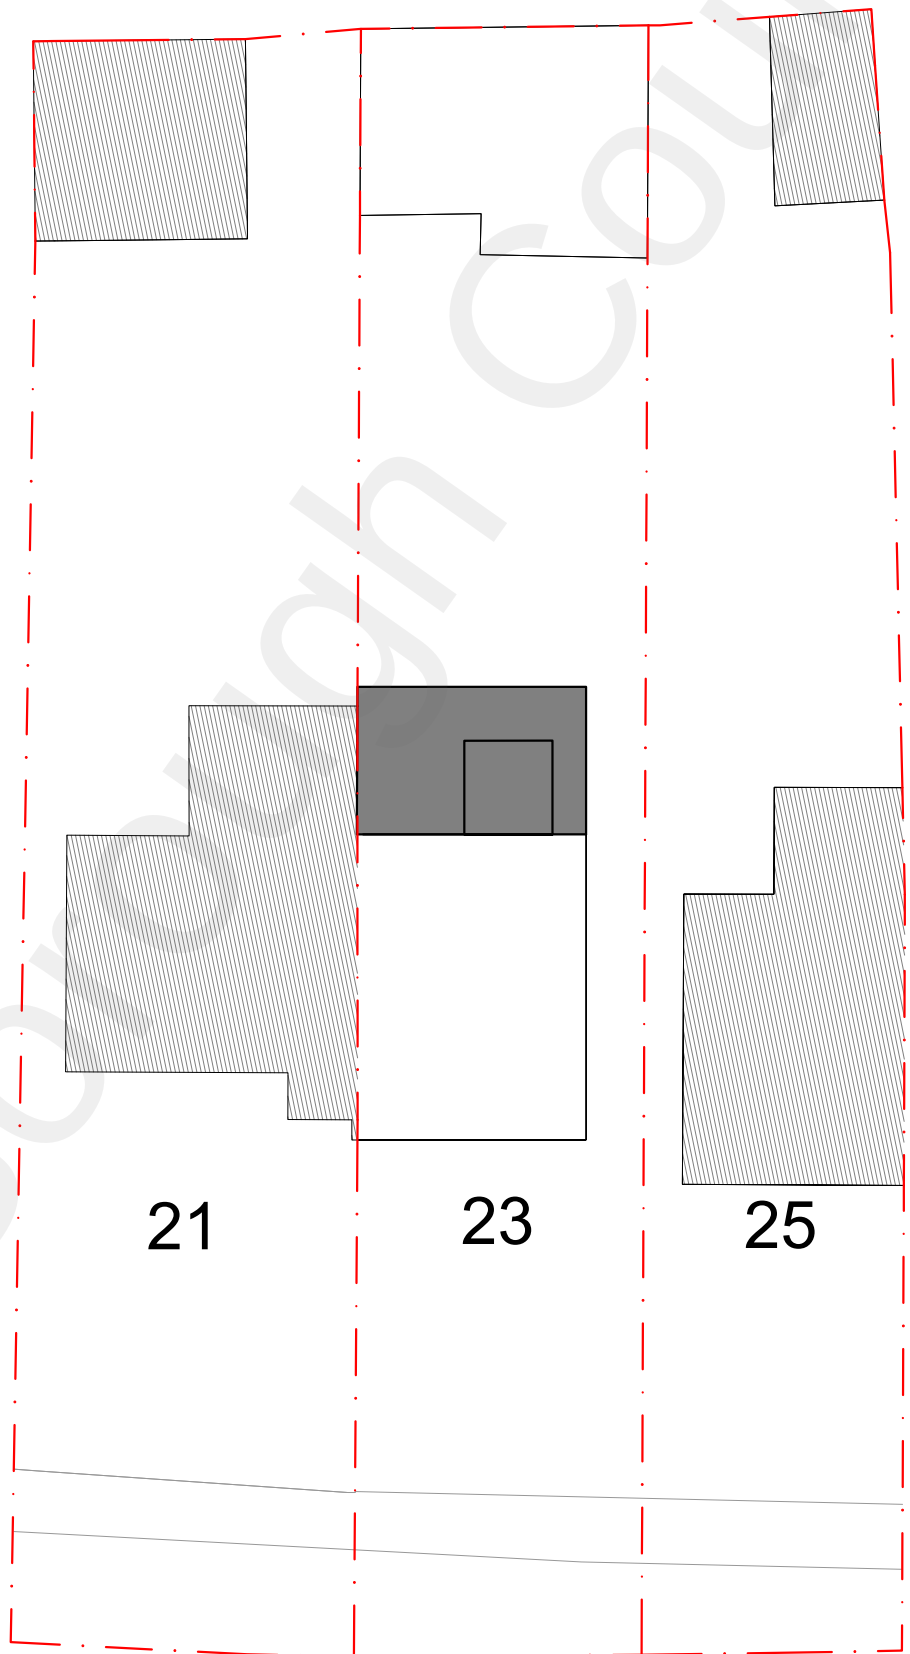


VICARAGE LANE

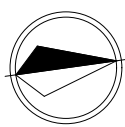


Existing Block Plan



1/200 @ A2,

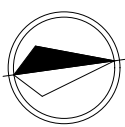

Proposed Block Plan

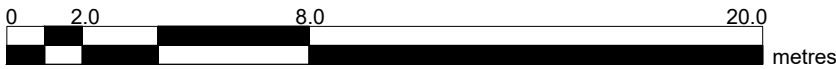

1/200 @ A2,

GENERAL KEYS

- Boundary line
- Existing dwelling
- Proposed extension

REV	DESCRIPTION	DRN	CHK
PP09	PLANNING DRAWINGS	16.08.2022	16.08.2022



Job Title
Two storey extension at
23 Vicarage Lane, DA12 4TF

Drawing Status
Planning Drawings

Client
Alan Ring

Drawing Title
Existing / Proposed Block Plan

Scale As shown	Drawn DK
Date August 22	Checked FD

Drawing No.
22-0975 - 02