


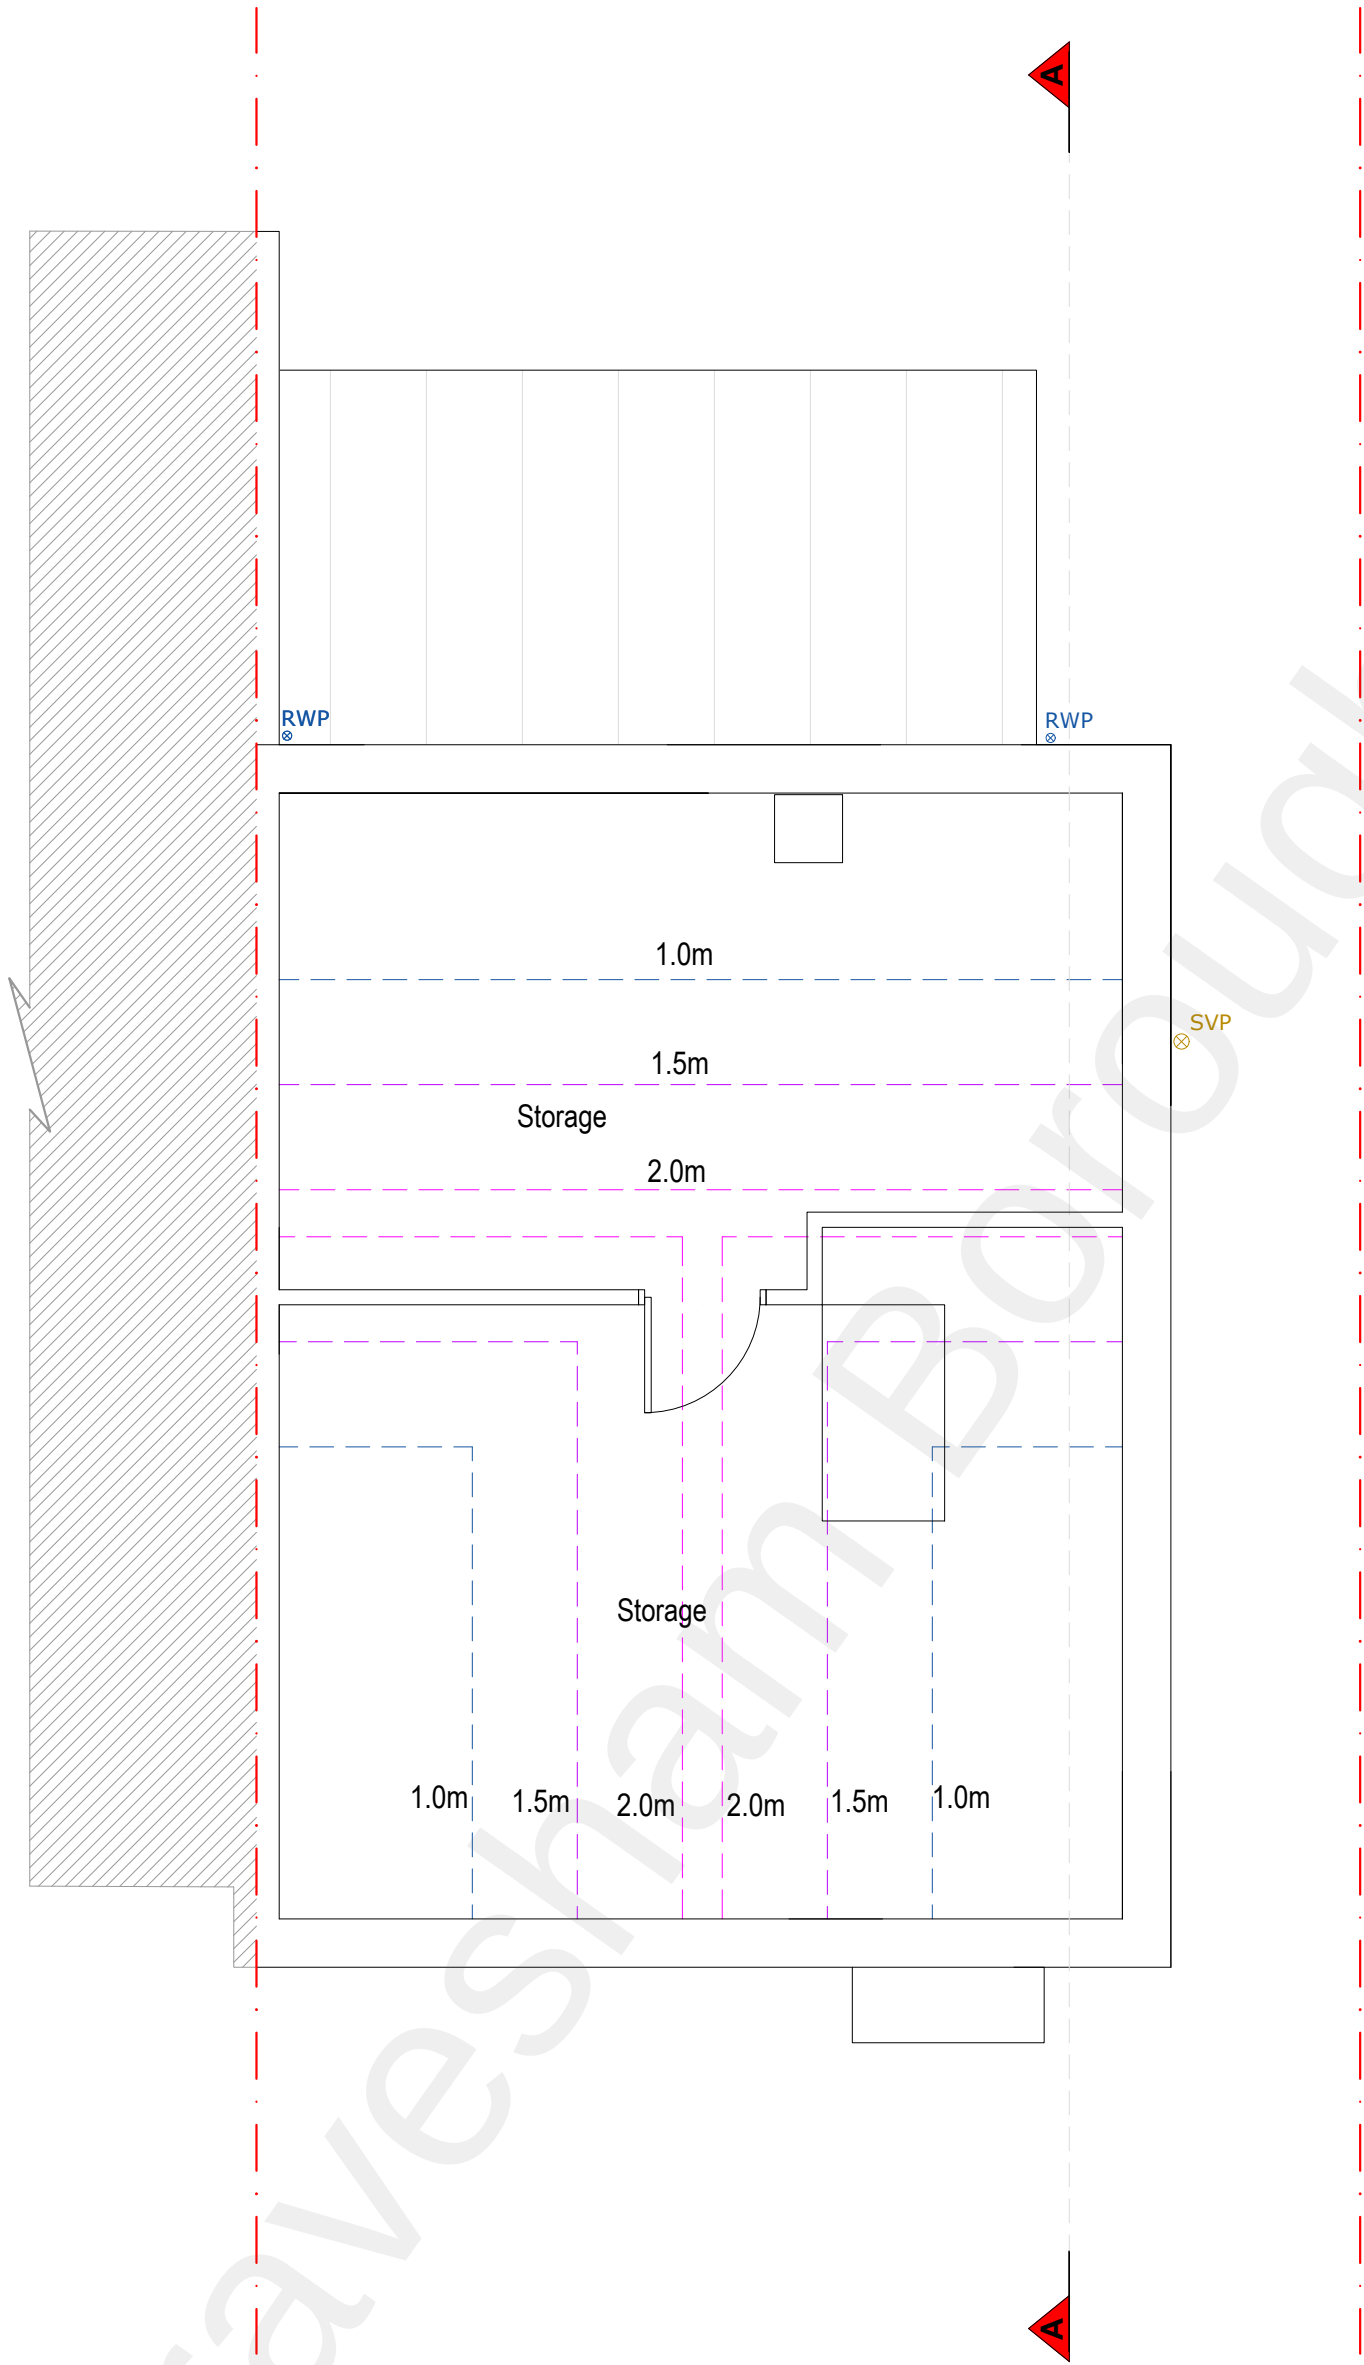

Existing Loft Plan

Copyright in the design and this drawing is the property of RESI.

Reproduction in whole or in part is forbidden without written sanction of RESI.

All dimensions to be cross-checked on site prior to completing a Planning, structural engineering, the party wall process and construction.

Print to scale (as actual size)

NOTES

Existing loft area ca. 0 m²

DRAINAGE KEYS

 **RWP** Rainwater downpipe

 **SVP** Soil vent pipe

 Flow direction

 Sewer pipes

GENERAL KEYS

 Boundary line

 Existing walls

REV	DESCRIPTION	DRN	CHK
PP09	PLANNING DRAWINGS	MD	FD
		16.08.2022	16.08.2022



Job Title

Two storey extension at
23 Vicarage Lane, DA12 4TF

Drawing Status

Planning Drawings

Client

Alan Ring

Drawing Title

Existing Loft Plan

Scale

1/50 @ A2,

Drawn

DK

Date

August 22

Checked

FD

Drawing No.

22-0975 - 07

