


Copyright in the design and this drawing is the property of RESI.

Reproduction in whole or in part is forbidden without written sanction of RESI.

All dimensions to be cross-checked on site prior to completing a Planning, structural engineering, the party wall process and construction.

Print to scale (as actual size)

NOTES

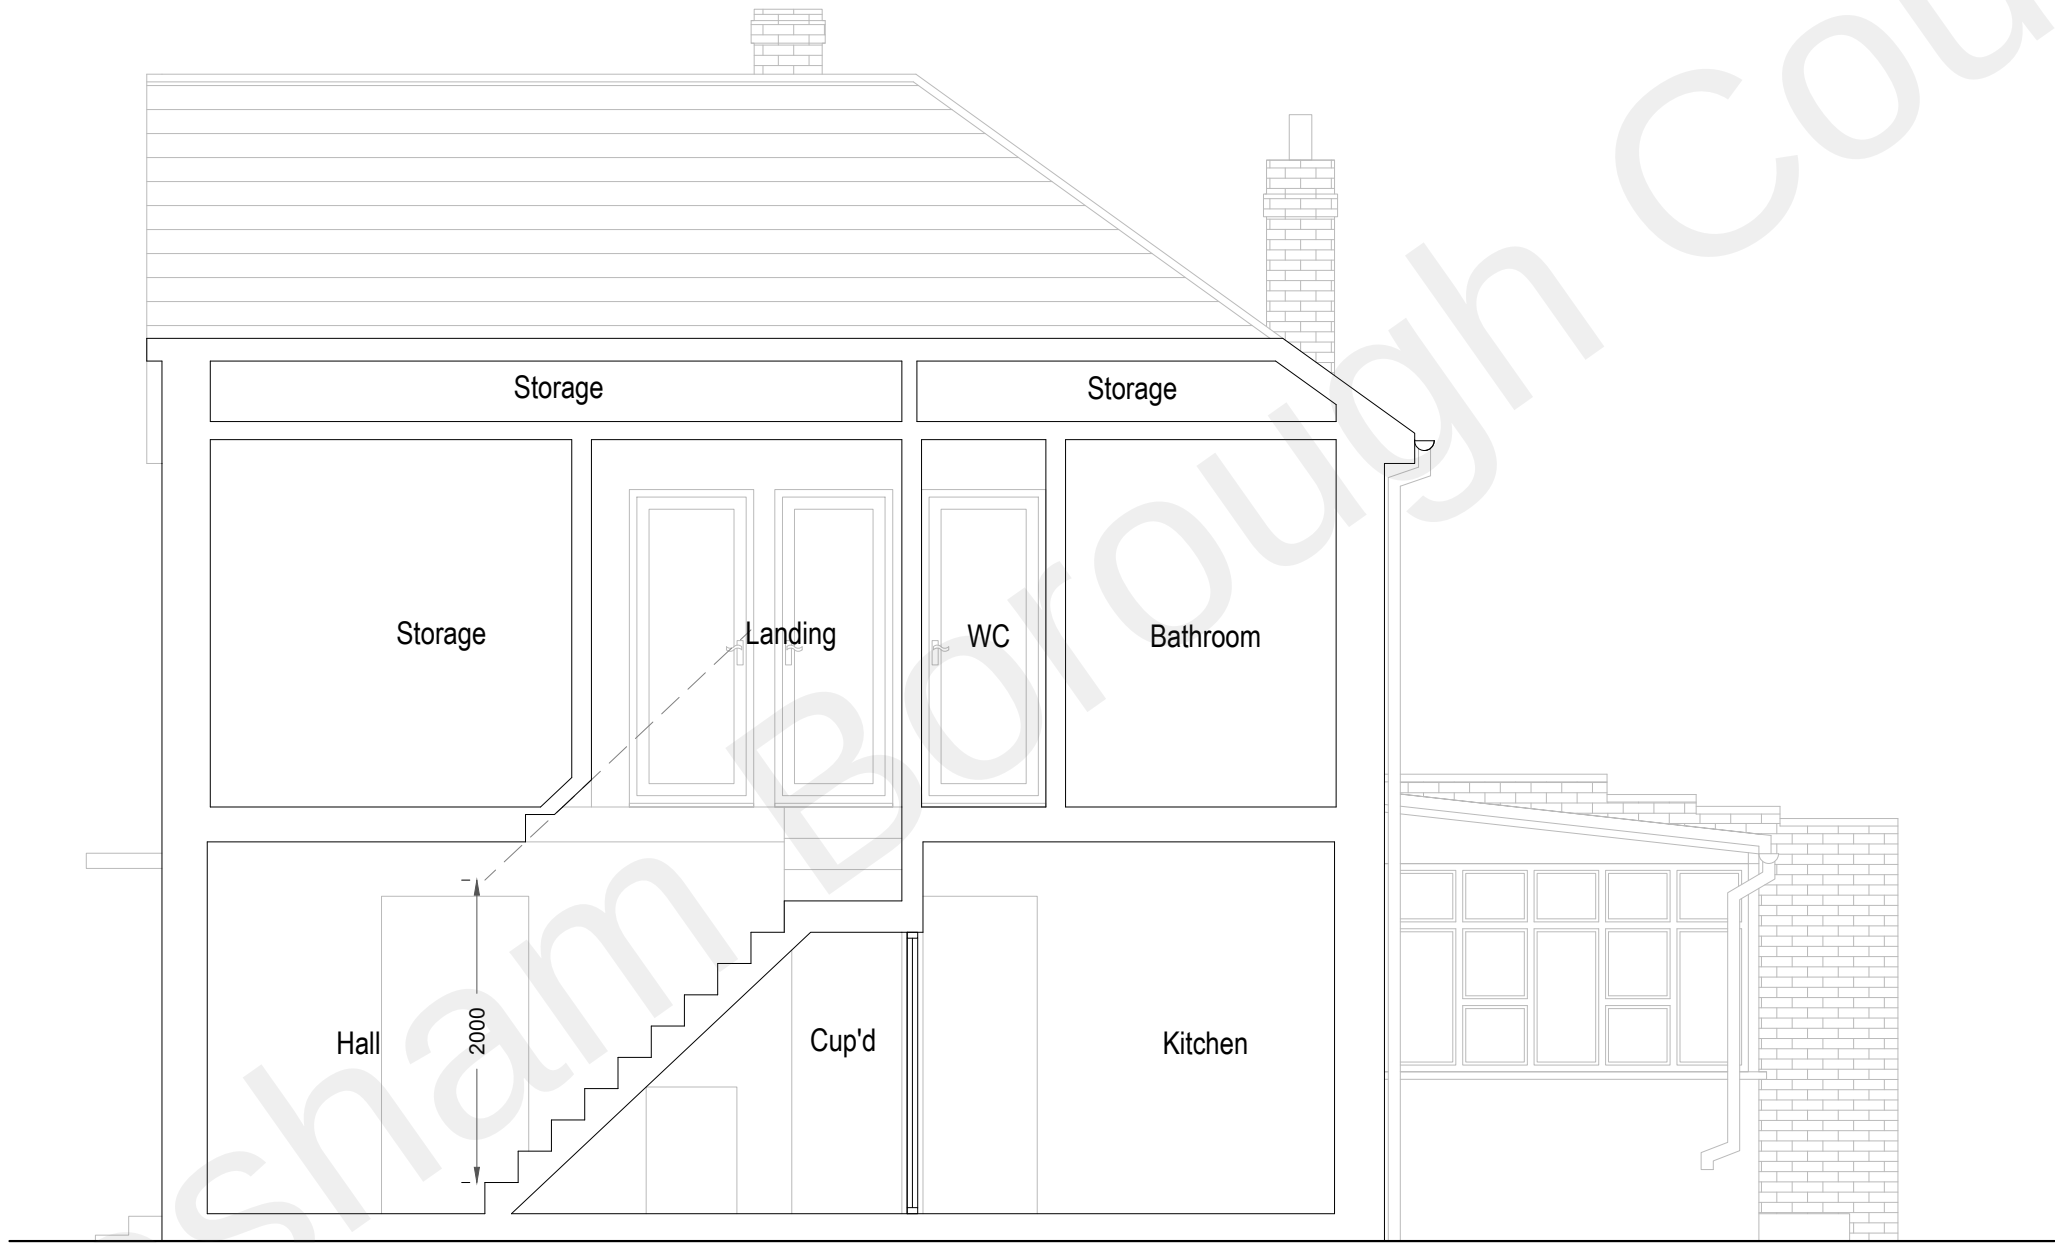

Existing Section A-A

GENERAL KEYS

— Existing floor / ceiling levels

- - - Boundary line

Existing walls

| REV  | DESCRIPTION       | DRN        | CHK        |
|------|-------------------|------------|------------|
| PP09 | PLANNING DRAWINGS | MW         | TD         |
|      |                   | 18.08.2022 | 18.08.2022 |



Job Title  
Two storey extension at  
23 Vicarage Lane, DA12 4TF

Drawing Status  
Planning Drawings

Client  
Alan Ring

Drawing Title  
Existing Section A-A

|                     |               |
|---------------------|---------------|
| Scale<br>1/50 @ A2. | Drawn<br>DK   |
| Date<br>August 22   | Checked<br>FD |

Drawing No.  
22-0975 - 15

