


02_PROPOSED FRONT ELEVATION

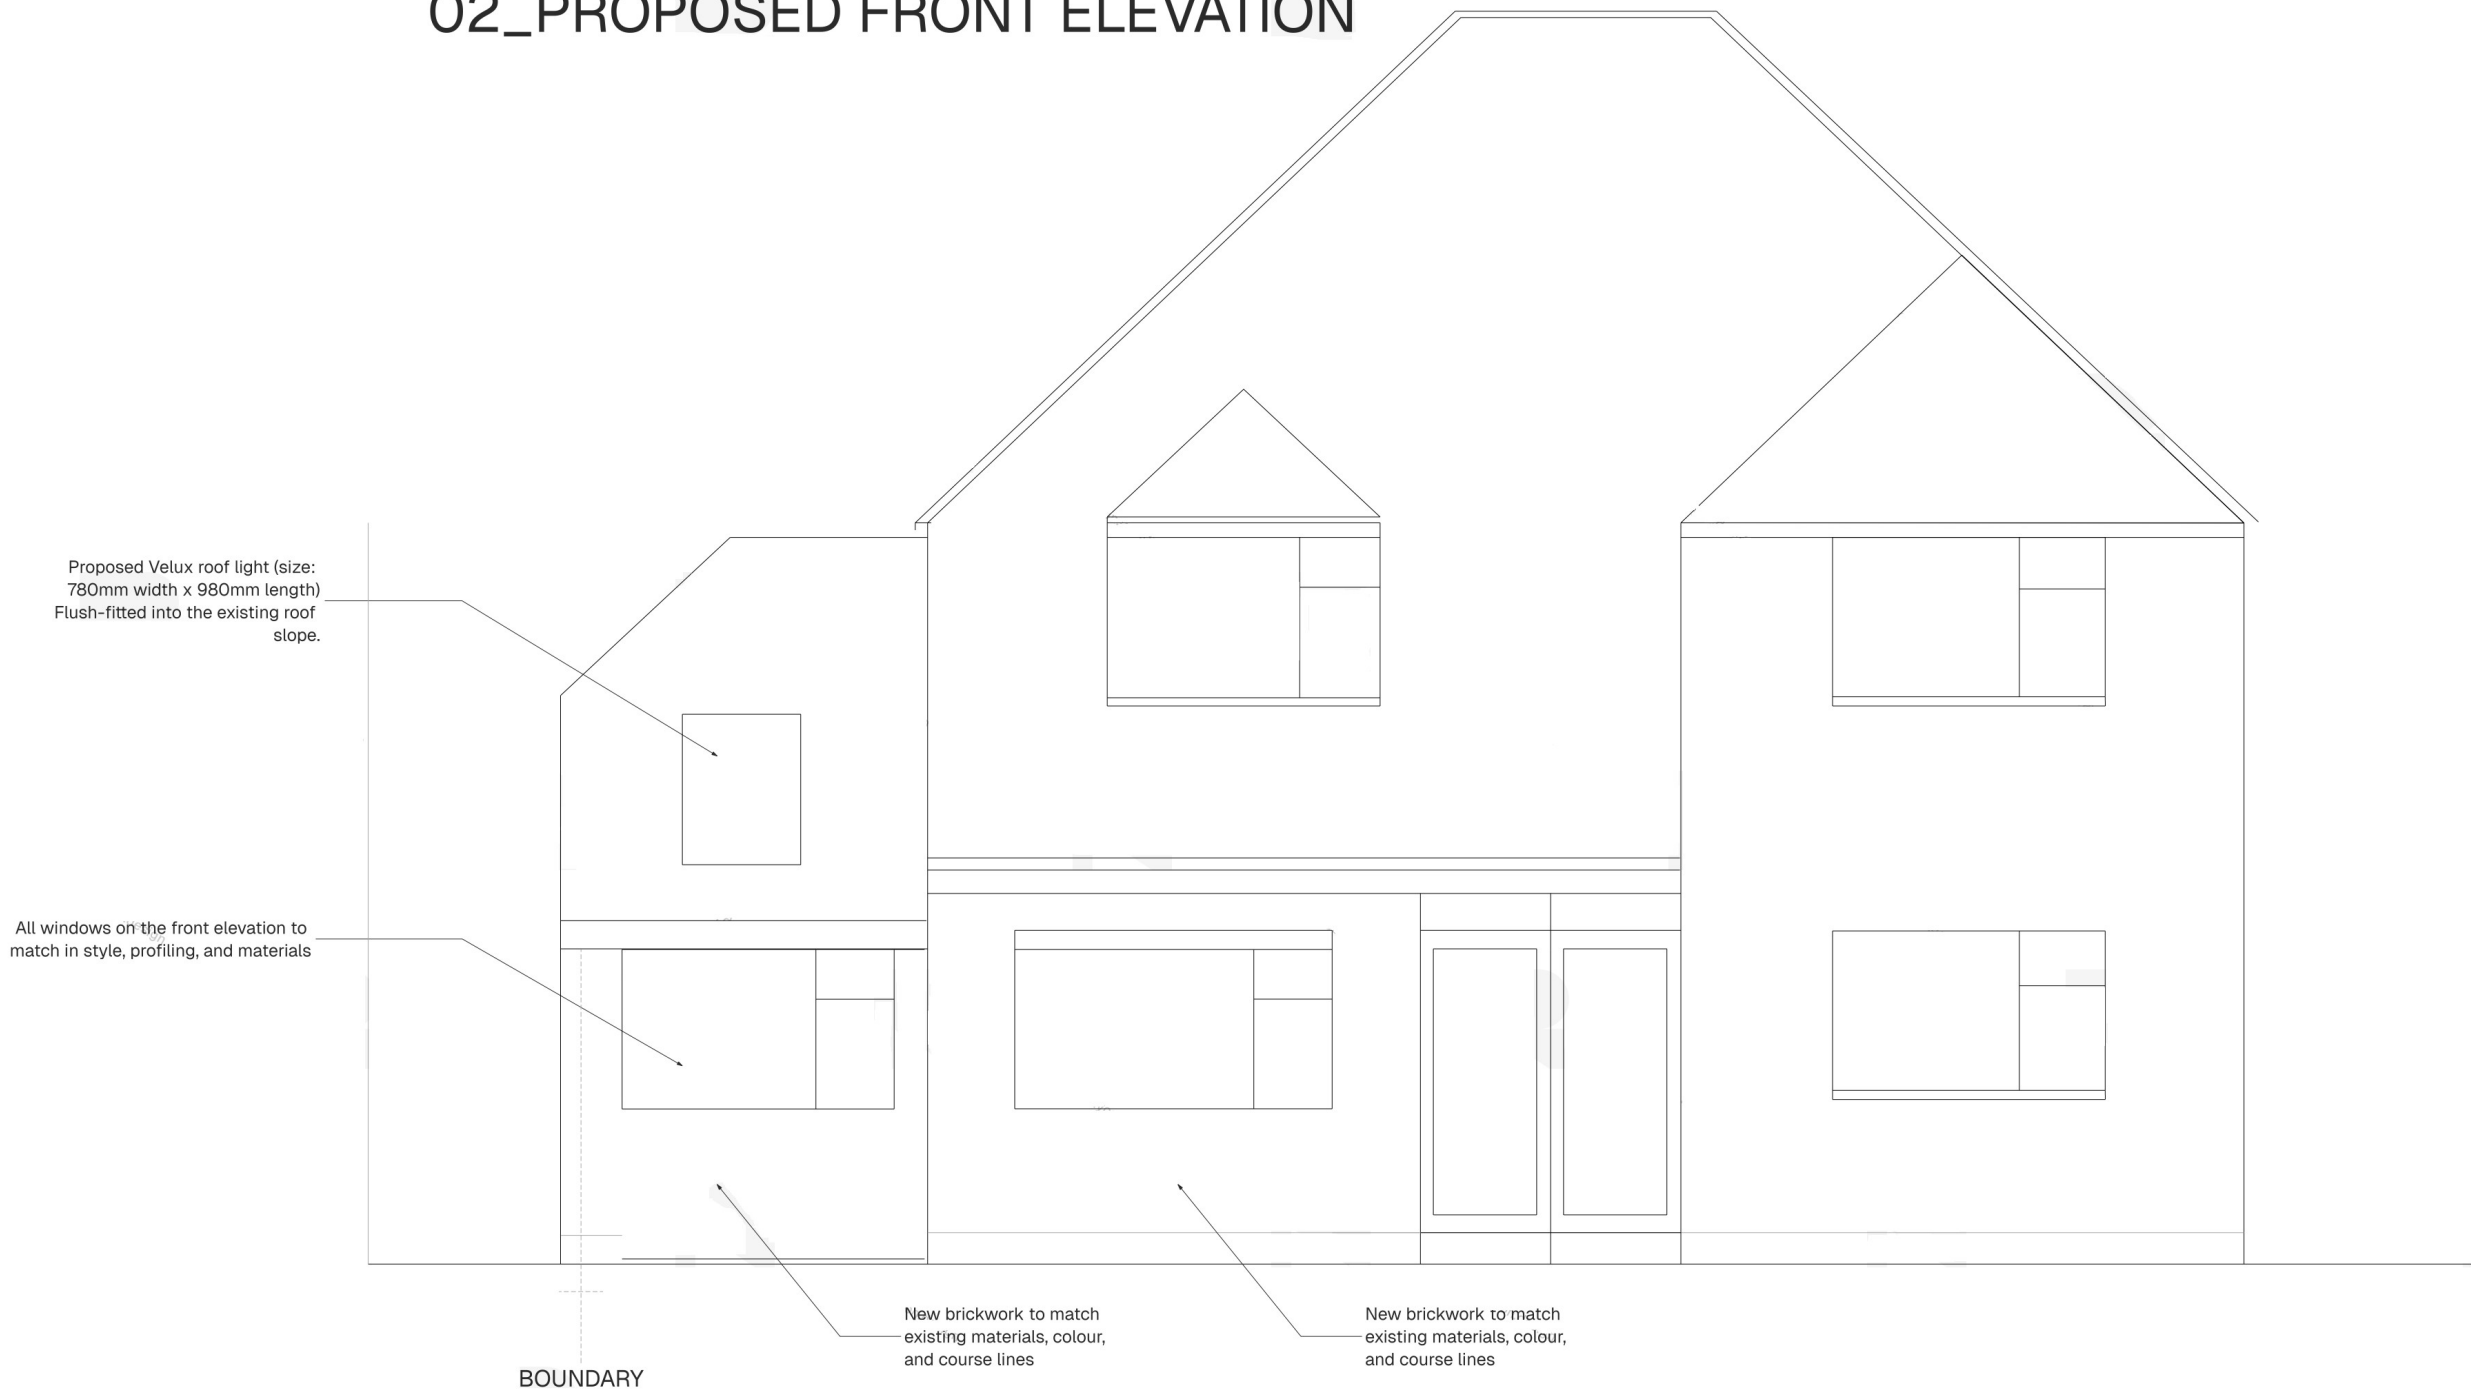

M 1:50

