


01_EXISTING SIDE ELEVATION

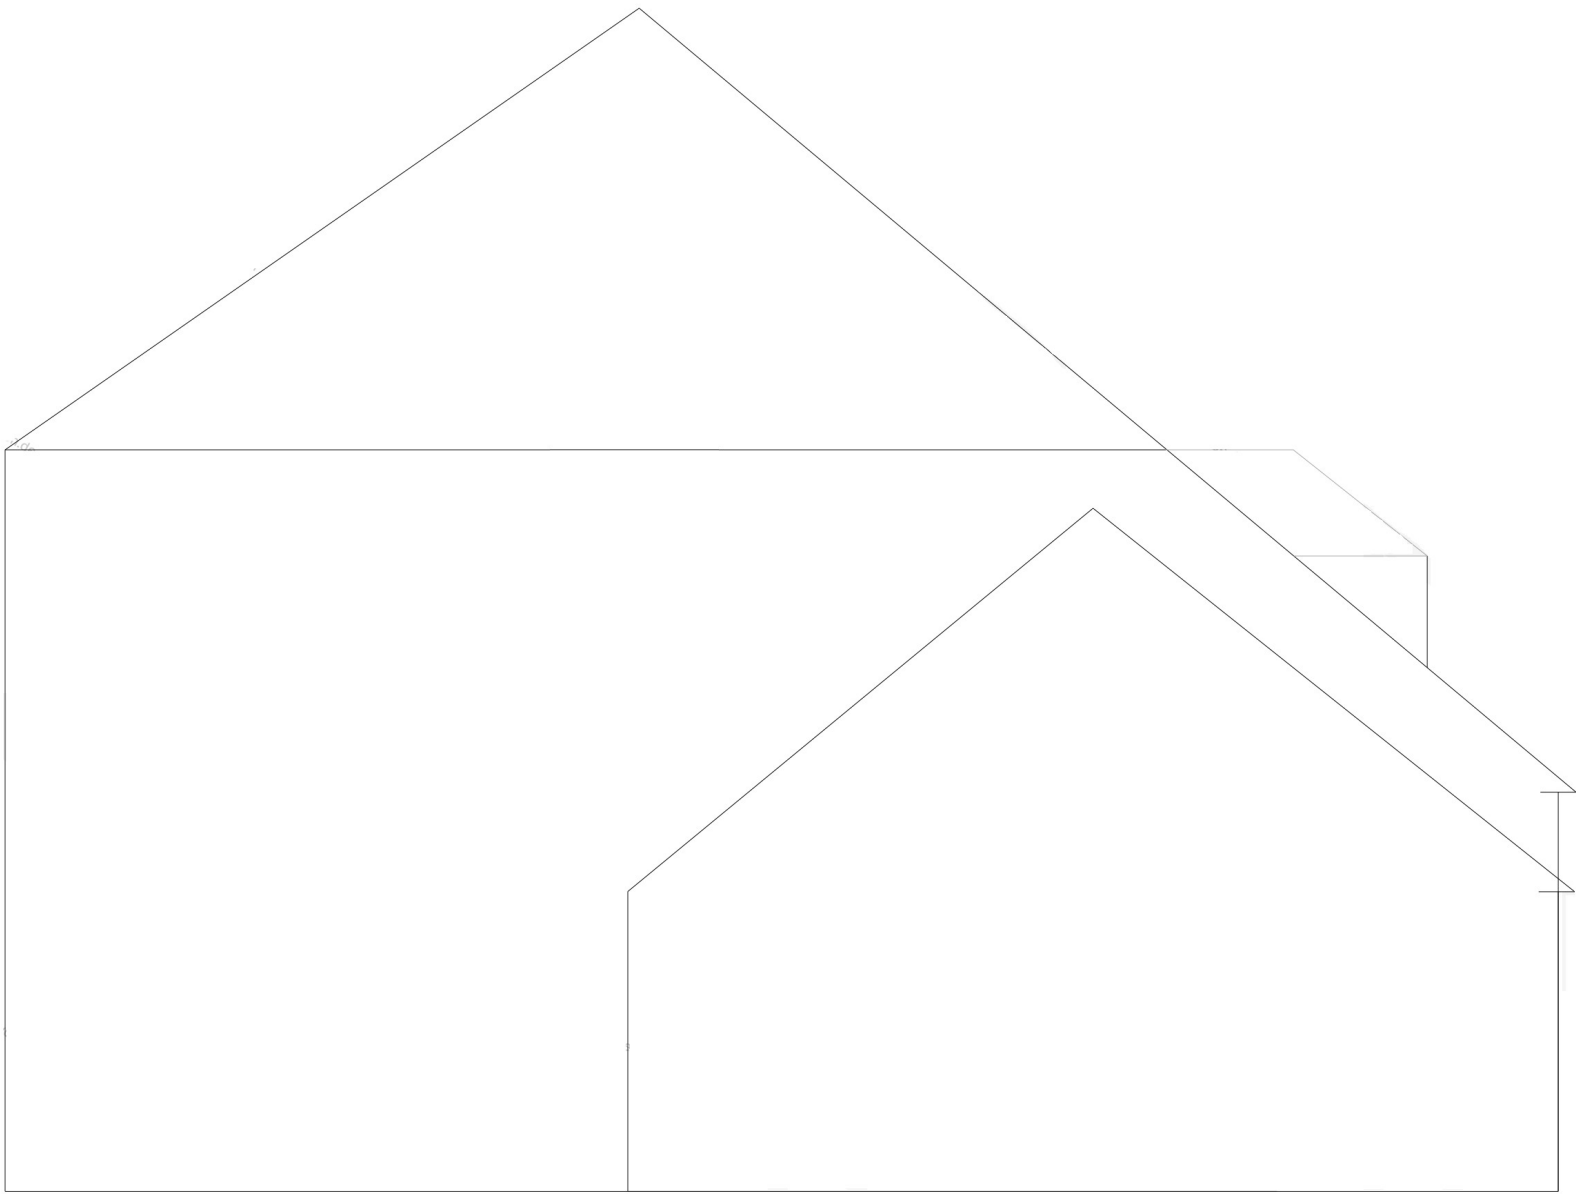

M 1:50

