


02_PROPOSED SIDE ELEVATION

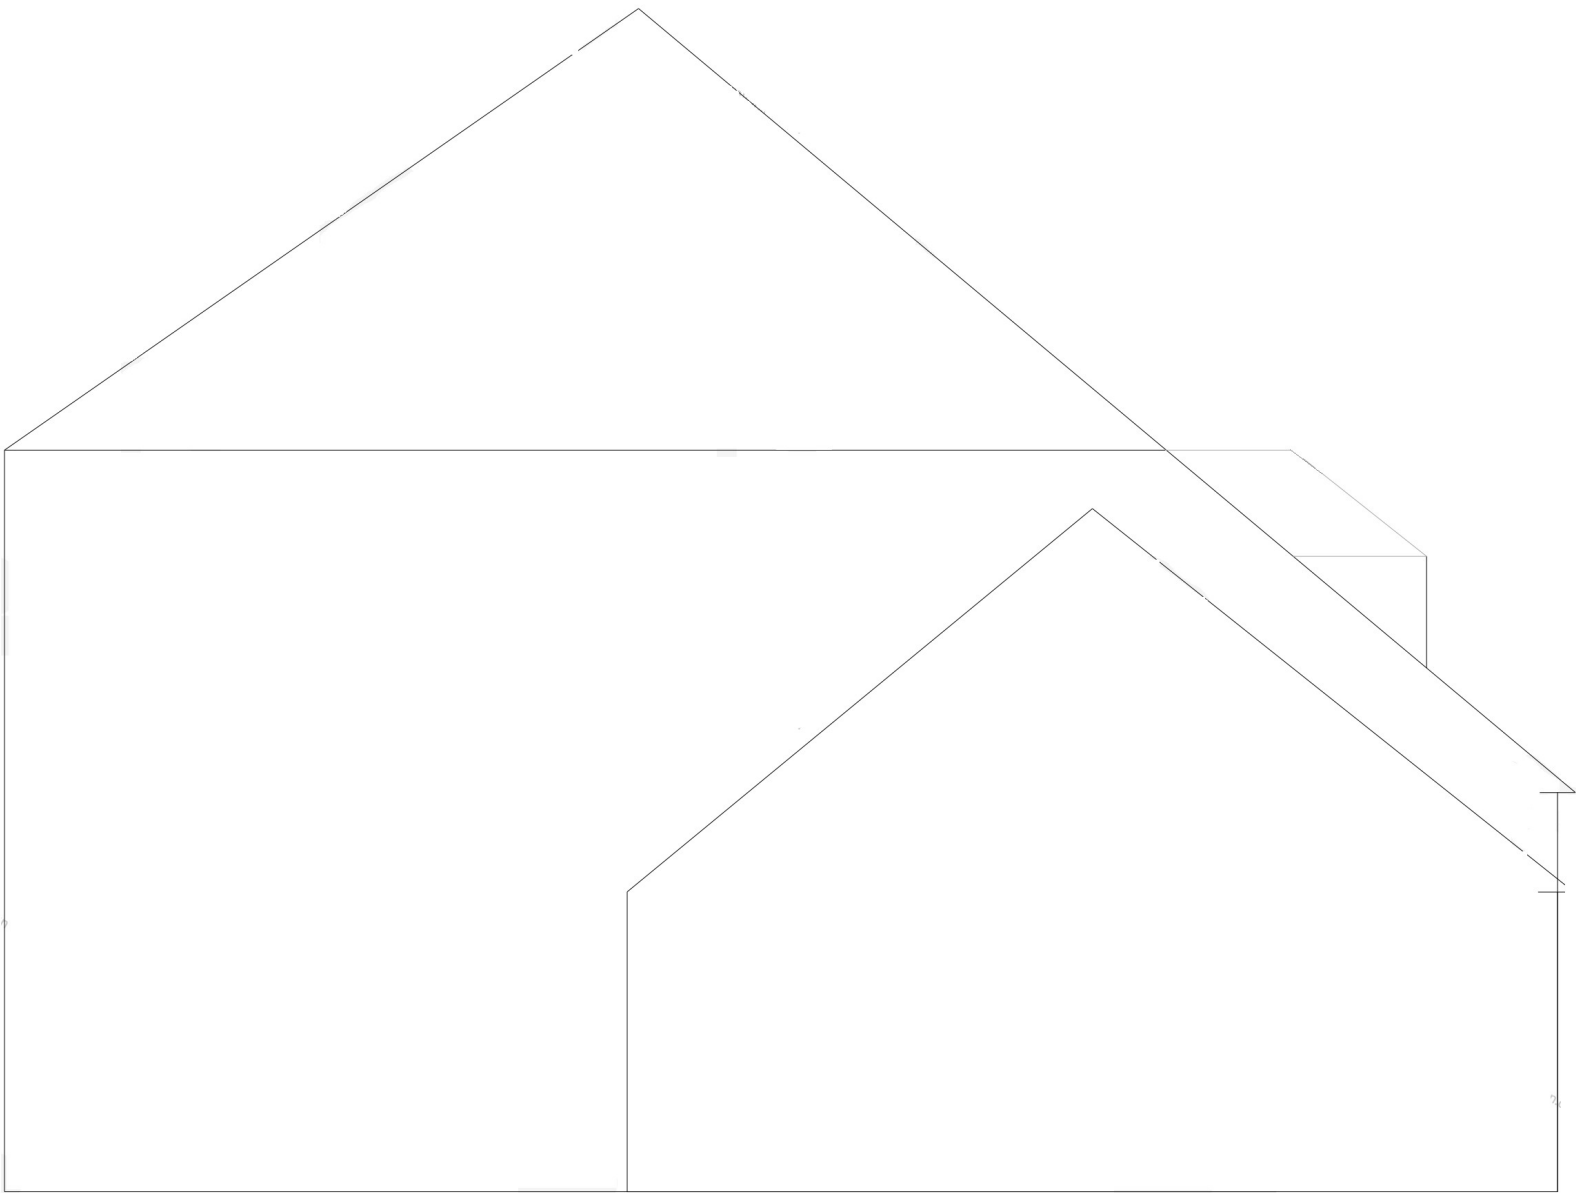

M 1:50

