




Area Schedule (Area) Total		
Name	Count	Area
Flat_1B/1P	2	81 m ²
Flat_1B/2P	21	1183 m ²
Flat_2B/3P	3	233 m ²
Flat_2B/4P	7	598 m ²
Grand total: 33		2095 m ²

Schema 1 Legend

- Circulation
- Common_Bike Store
- Common_Bin Store
- E_Bins
- E_Commercial
- E_Common Parts
- Flat_1B/1P
- Flat_1B/2P
- Flat_2B/3P
- Flat_2B/4P
- Plant

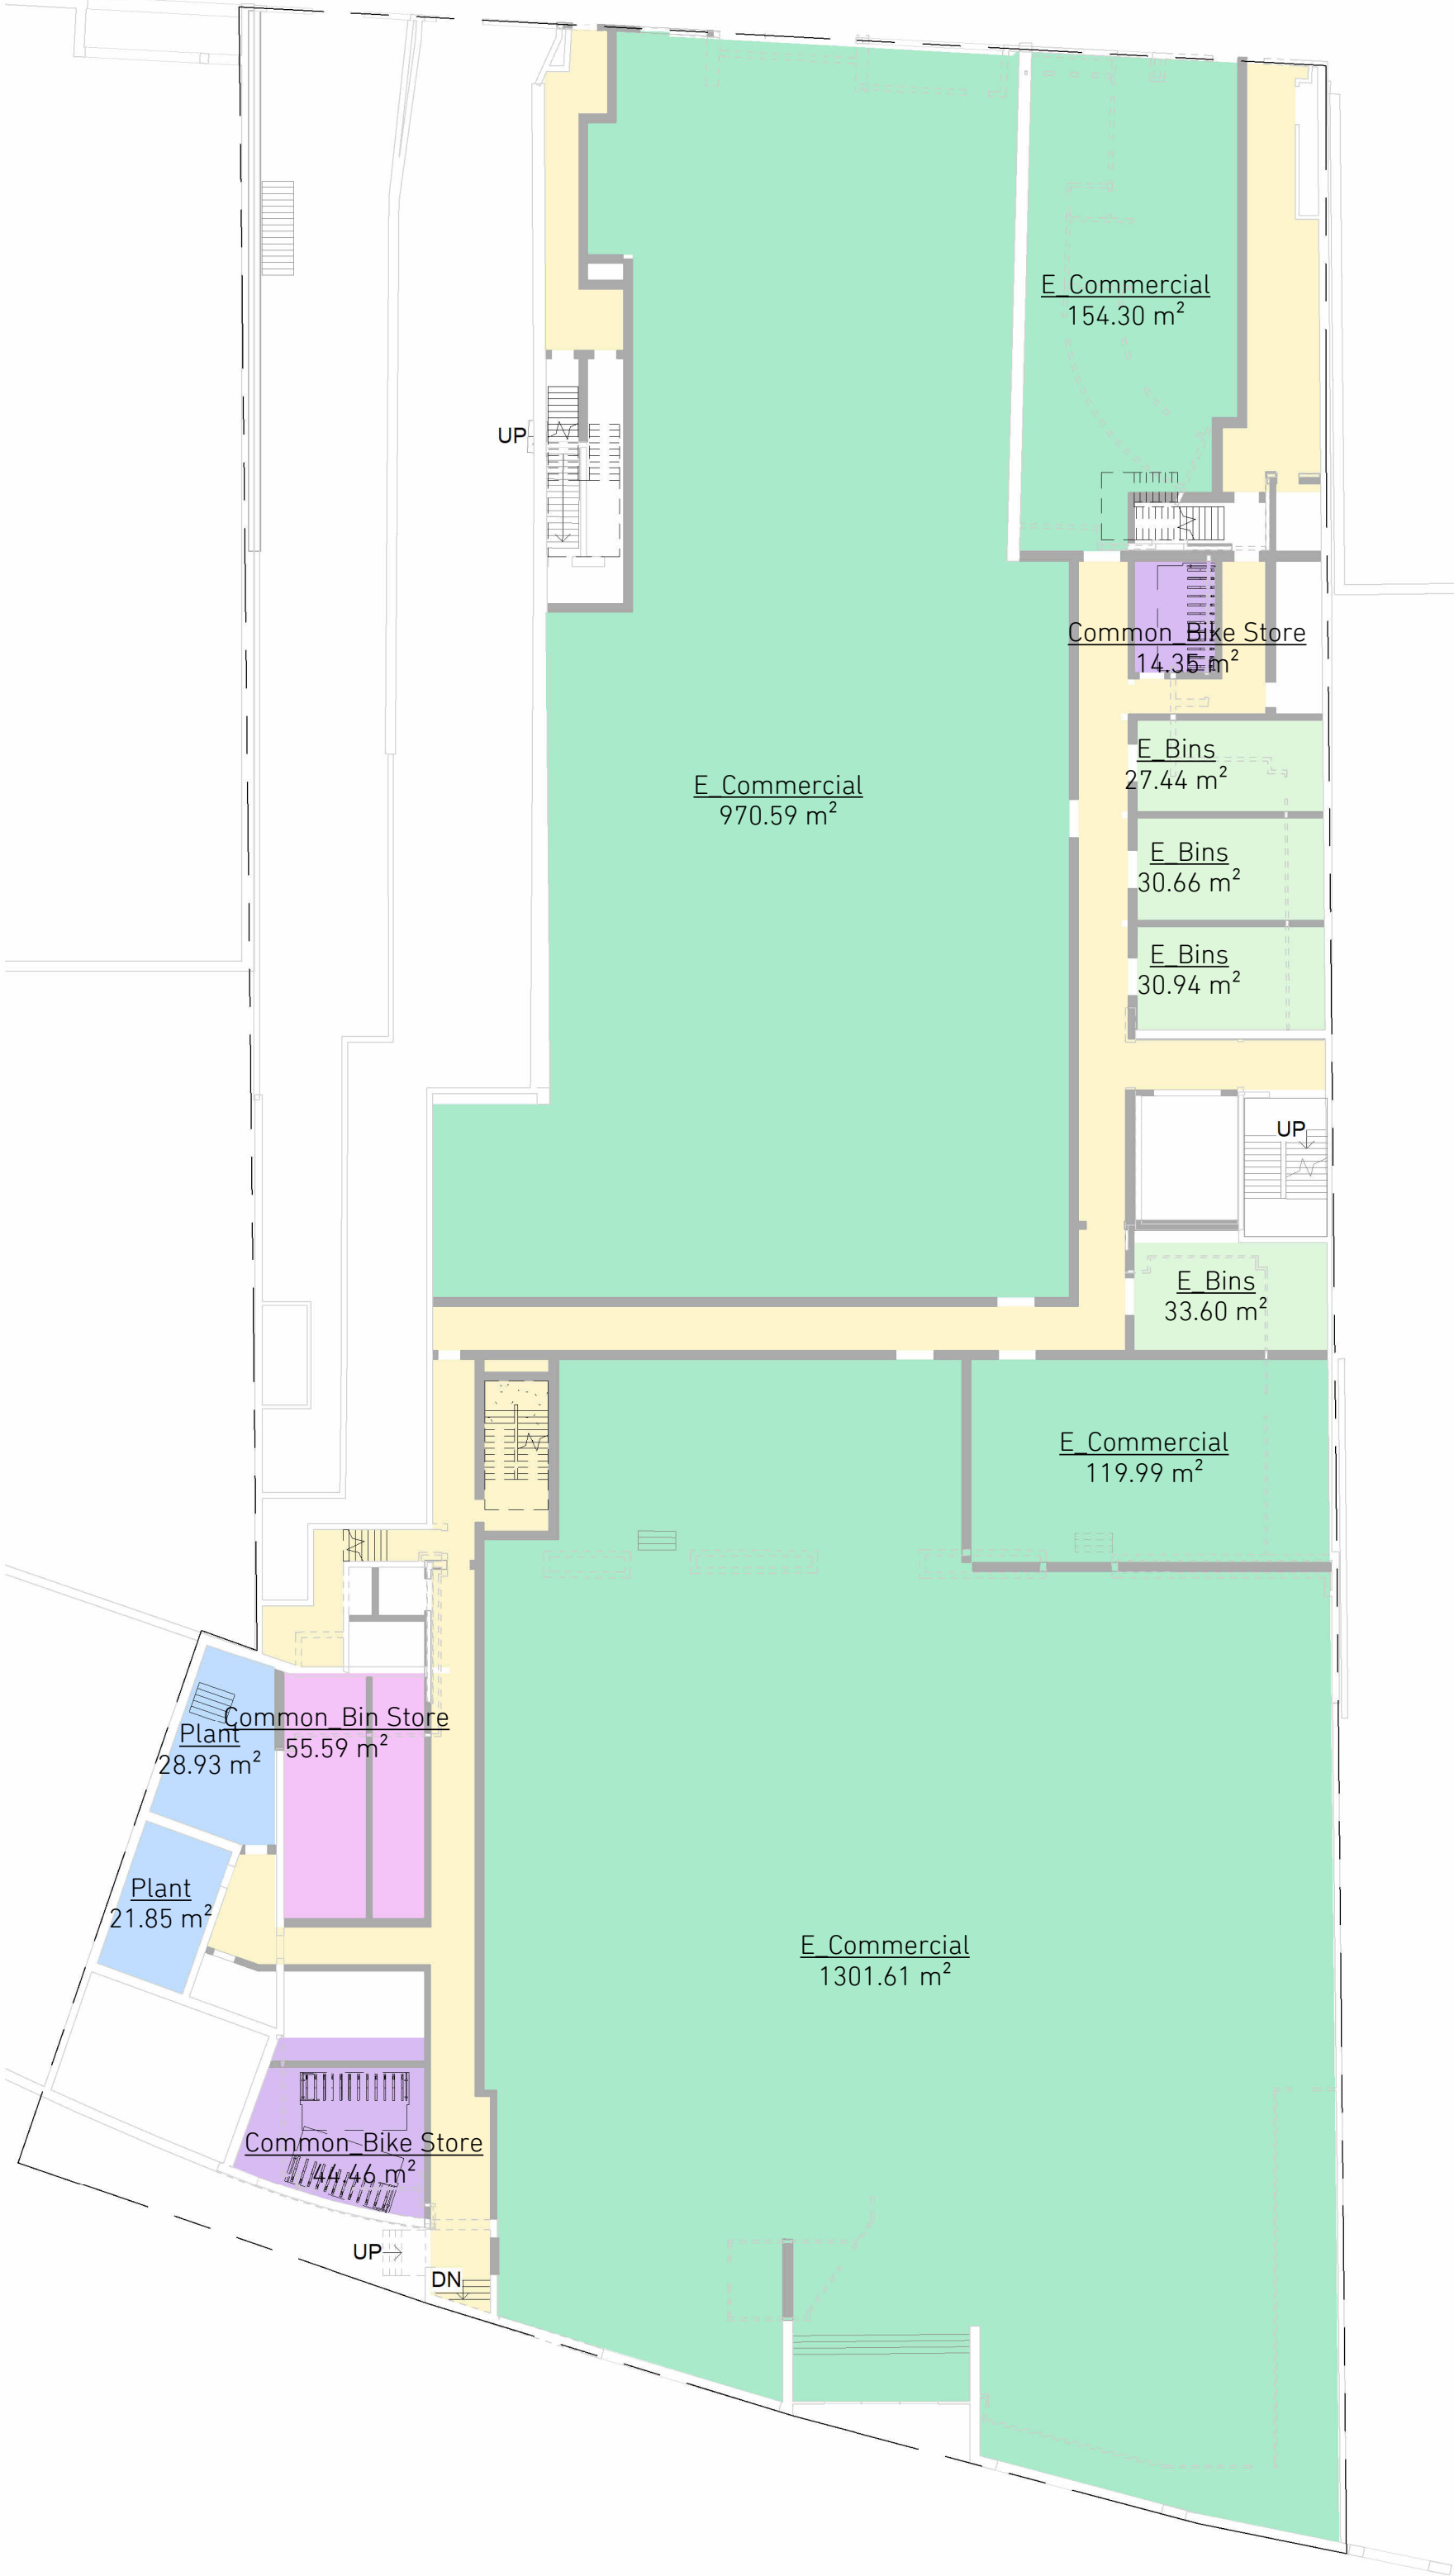

Unit Schedule (Area)				
Number	Block	Level	Area	Name
Unit 1	Front	01/Flr (rear)	85 m ²	Flat_2B/3P
Unit 2	Front	01/Flr (rear)	58 m ²	Flat_1B/2P
Unit 3	Front	01/Flr (rear)	58 m ²	Flat_1B/2P
Unit 4	Front	01/Flr (rear)	56 m ²	Flat_1B/2P
Unit 5	Front	01/Flr (rear)	54 m ²	Flat_1B/2P
Unit 6	Front	01/Flr (rear)	70 m ²	Flat_2B/3P
Unit 7	Front	01/Flr (rear)	40 m ²	Flat_1B/1P
Unit 8	Front	01/Flr (rear)	53 m ²	Flat_1B/2P
Unit 9	Front	01/Flr (rear)	78 m ²	Flat_2B/3P
Unit 10	Front	01/Flr (rear)	75 m ²	Flat_1B/2P
Unit 11	Front	01/Flr (rear)	95 m ²	Flat_2B/4P
01/Flr (rear): 11			721 m ²	
Unit 12	Rear	01/Flr (rear)	85 m ²	Flat_2B/4P
Unit 13	Rear	01/Flr (rear)	57 m ²	Flat_1B/2P
Unit 14	Rear	01/Flr (rear)	53 m ²	Flat_1B/2P
Unit 15	Rear	01/Flr (rear)	58 m ²	Flat_1B/2P
Unit 16	Rear	01/Flr (rear)	60 m ²	Flat_1B/2P
Unit 17	Rear	01/Flr (rear)	50 m ²	Flat_1B/2P
Unit 18	Rear	01/Flr (rear)	70 m ²	Flat_2B/4P
01/Flr (rear): 7			433 m ²	
Unit 19	Rear	02/Flr (rear)	106 m ²	Flat_2B/4P
Unit 20	Rear	02/Flr (rear)	57 m ²	Flat_1B/2P
Unit 21	Rear	02/Flr (rear)	58 m ²	Flat_1B/2P
Unit 22	Rear	02/Flr (rear)	53 m ²	Flat_1B/2P
Unit 23	Rear	02/Flr (rear)	60 m ²	Flat_1B/2P
Unit 24	Rear	02/Flr (rear)	50 m ²	Flat_1B/2P
Unit 25	Rear	02/Flr (rear)	70 m ²	Flat_2B/4P
02/Flr (rear): 7			454 m ²	
Unit 26	Rear	03/Flr (rear)	52 m ²	Flat_1B/2P
Unit 27	Rear	03/Flr (rear)	51 m ²	Flat_1B/2P
Unit 28	Rear	03/Flr (rear)	41 m ²	Flat_1B/1P
Unit 29	Rear	03/Flr (rear)	62 m ²	Flat_1B/2P
Unit 30	Rear	03/Flr (rear)	101 m ²	Flat_2B/4P
Unit 31	Rear	03/Flr (rear)	59 m ²	Flat_1B/2P
Unit 32	Rear	03/Flr (rear)	50 m ²	Flat_1B/2P
Unit 33	Rear	03/Flr (rear)	70 m ²	Flat_2B/4P
03/Flr (rear): 8			486 m ²	
Grand total: 33			2095 m ²	

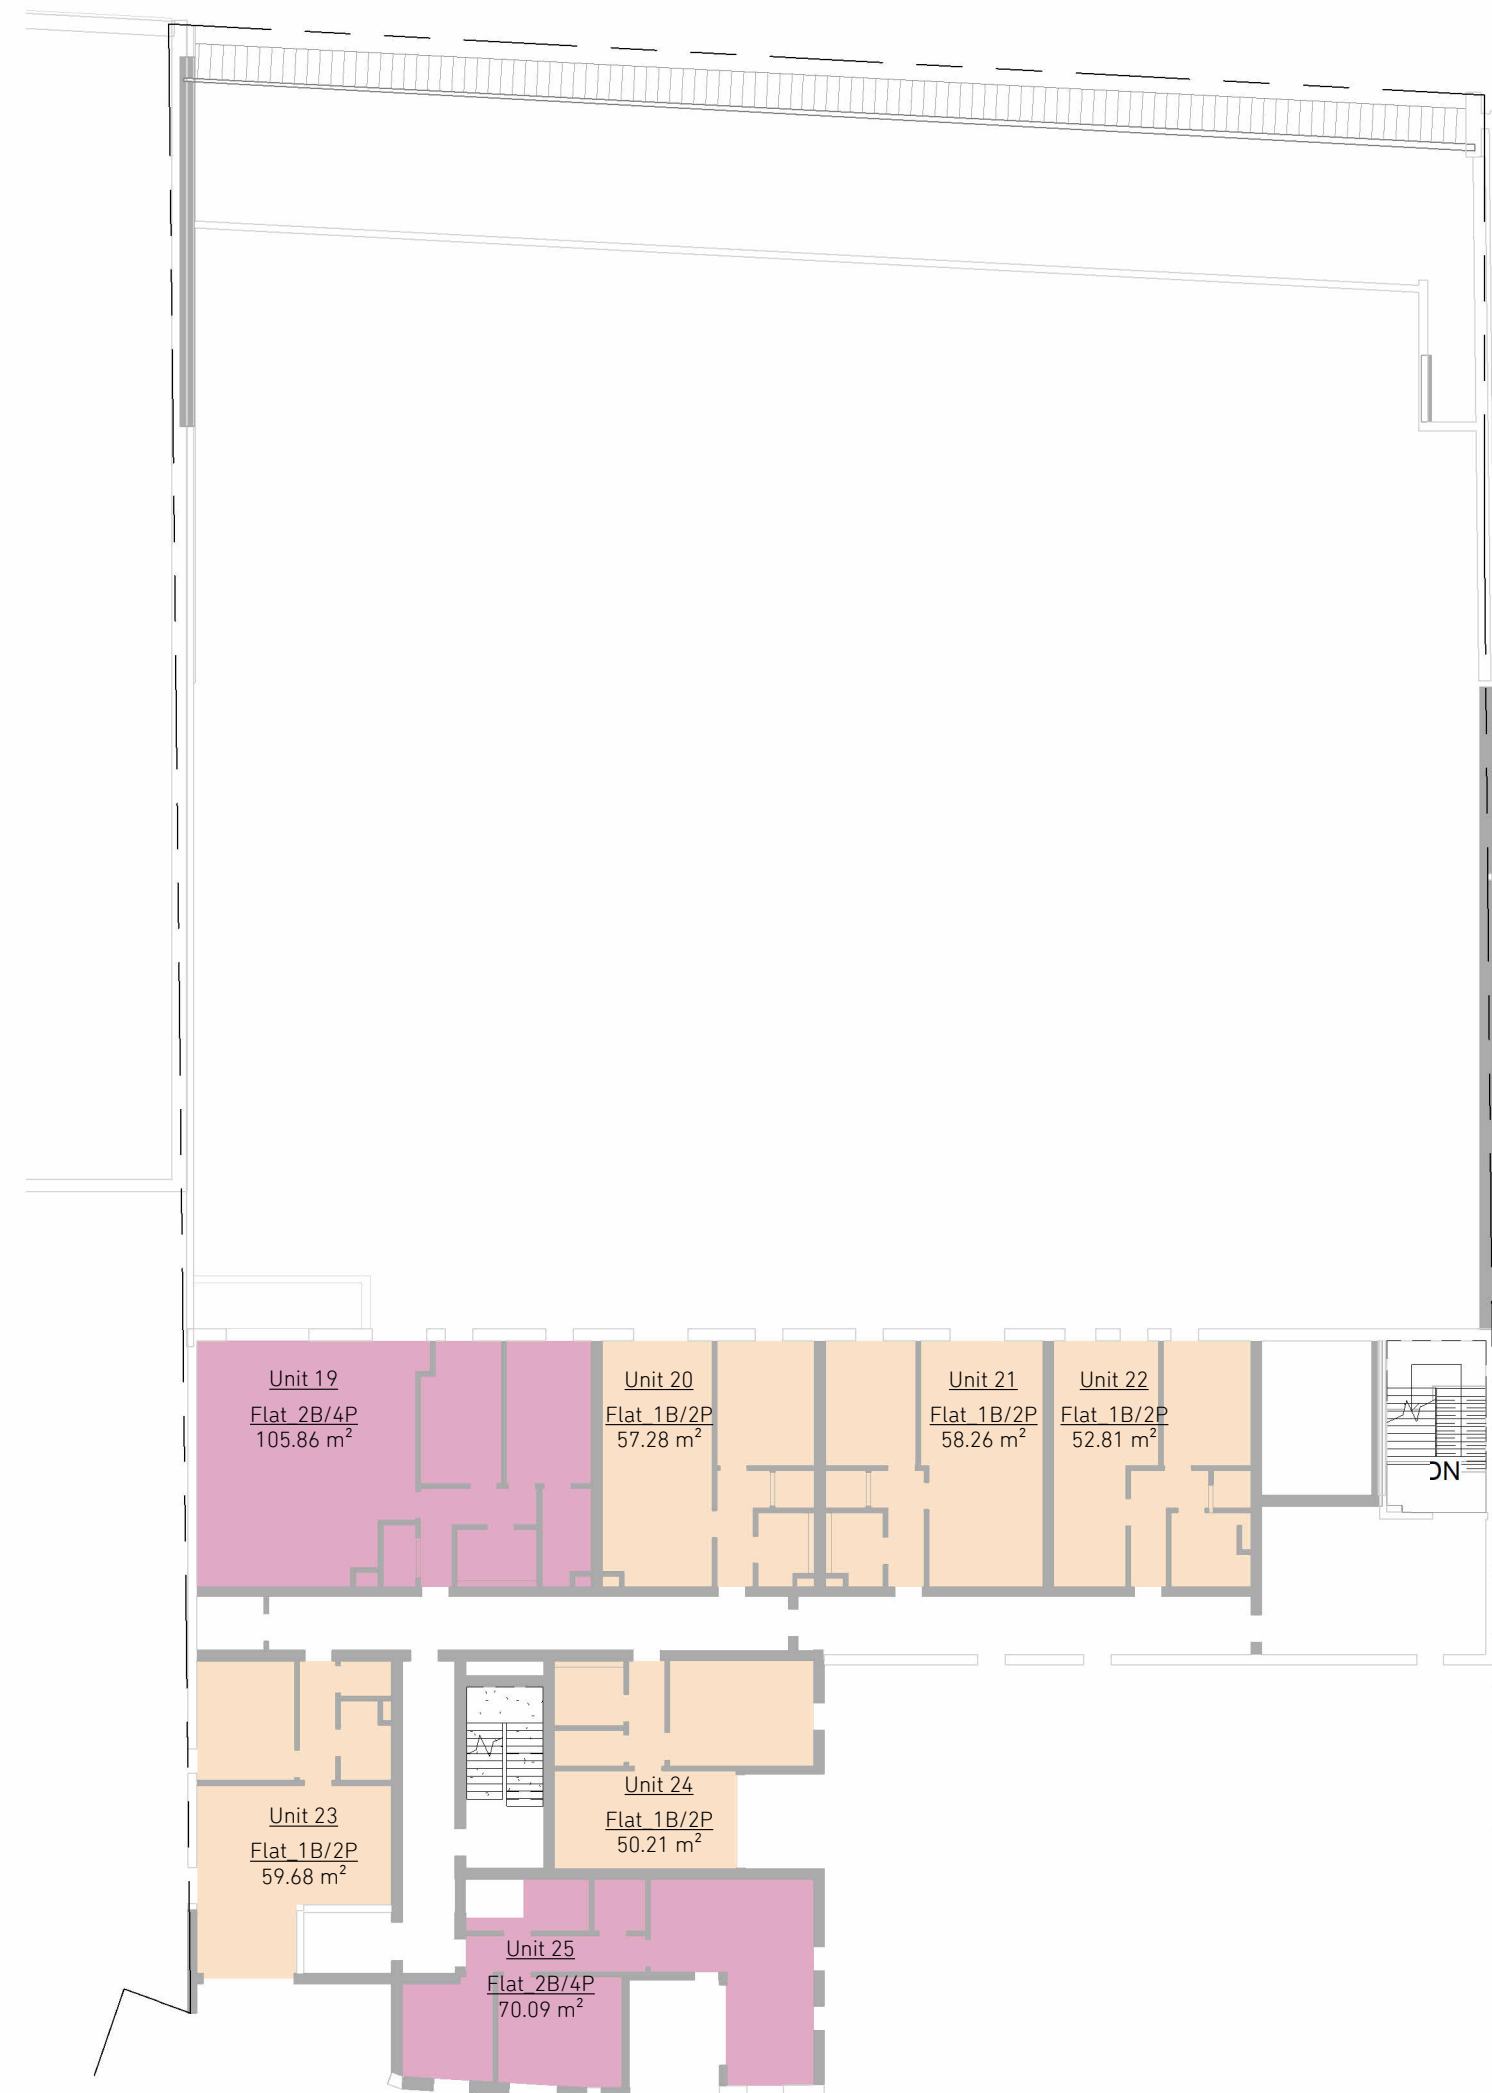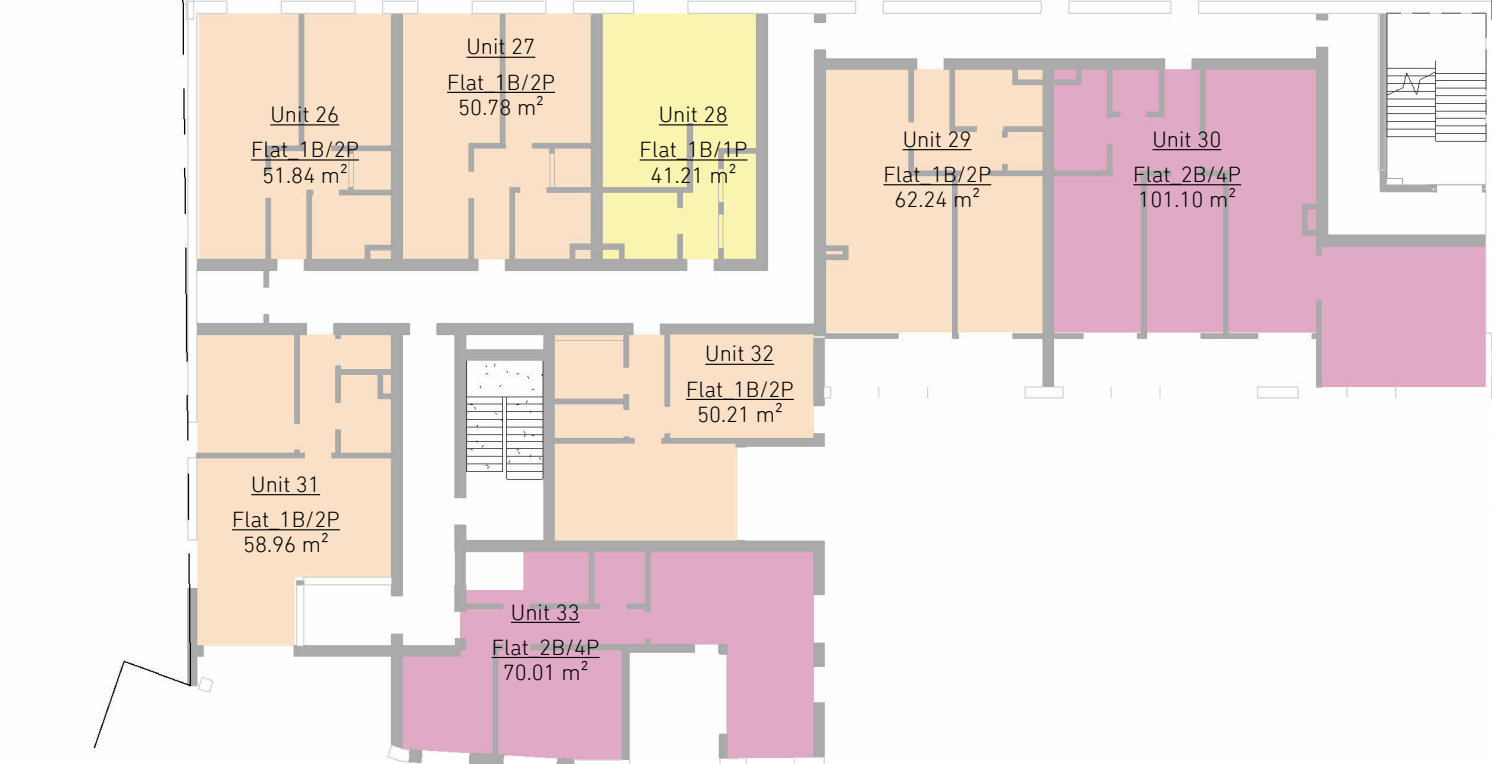

- All Dimensions in mm unless stated otherwise.
- Do not scale this drawing. All dimensions to be verified by the contractor before work is commenced.
- Architect to be notified immediately if any discrepancies are found.
- All shop drawings to be approved by Architect before work commences.
- All details to be in accordance with relevant British Standards and manufacturers recommendations and specification.
- This drawing is the property of Stolon Studio Ltd. copyright reserved. This drawing is not to be copied, reproduced, retained or disclosed to any unauthorised person either wholly or in part without the specific consent in writing of Stolon Studio.
- All work to be carried out by a competent contractor working, where appropriate, to an agreed method statement.
- Please note that all details shown on GAs are generated automatically by the computer software, and are not to be used for reference or construction.
- For all interface details, please refer to 1:5 drawings.
- This drawing is produced based on Survey information by others and Stolon Studio Ltd take no responsibility for the accuracy of this information.

Notes

Please note that all details shown on GAs are generated automatically by the computer software, and are not to be used for reference or construction. For all interface details, please refer to 1:5 drawings.

E	15/06/26
D	12/06/26
C	26/05/26
B	19/12/25
A	21/11/25
Rev	Date

Unit Numbers Added
Planning Submission
Planning Submission - DRAFT
Pre-Application
First Issue
Description

Project Name:	Former Debenhams	No.:	067	Client Name:	GBD PROP LTD
Project Address:	New Road, Gravesend	First Issue:	10/27/25	Status:	Planning
Drawing Title:	Area Plans	Drawing No.:	067-SSA-S3-ZZ-DR-A015	Rev.:	E
		Scale:	1 : 250 @ A1		