


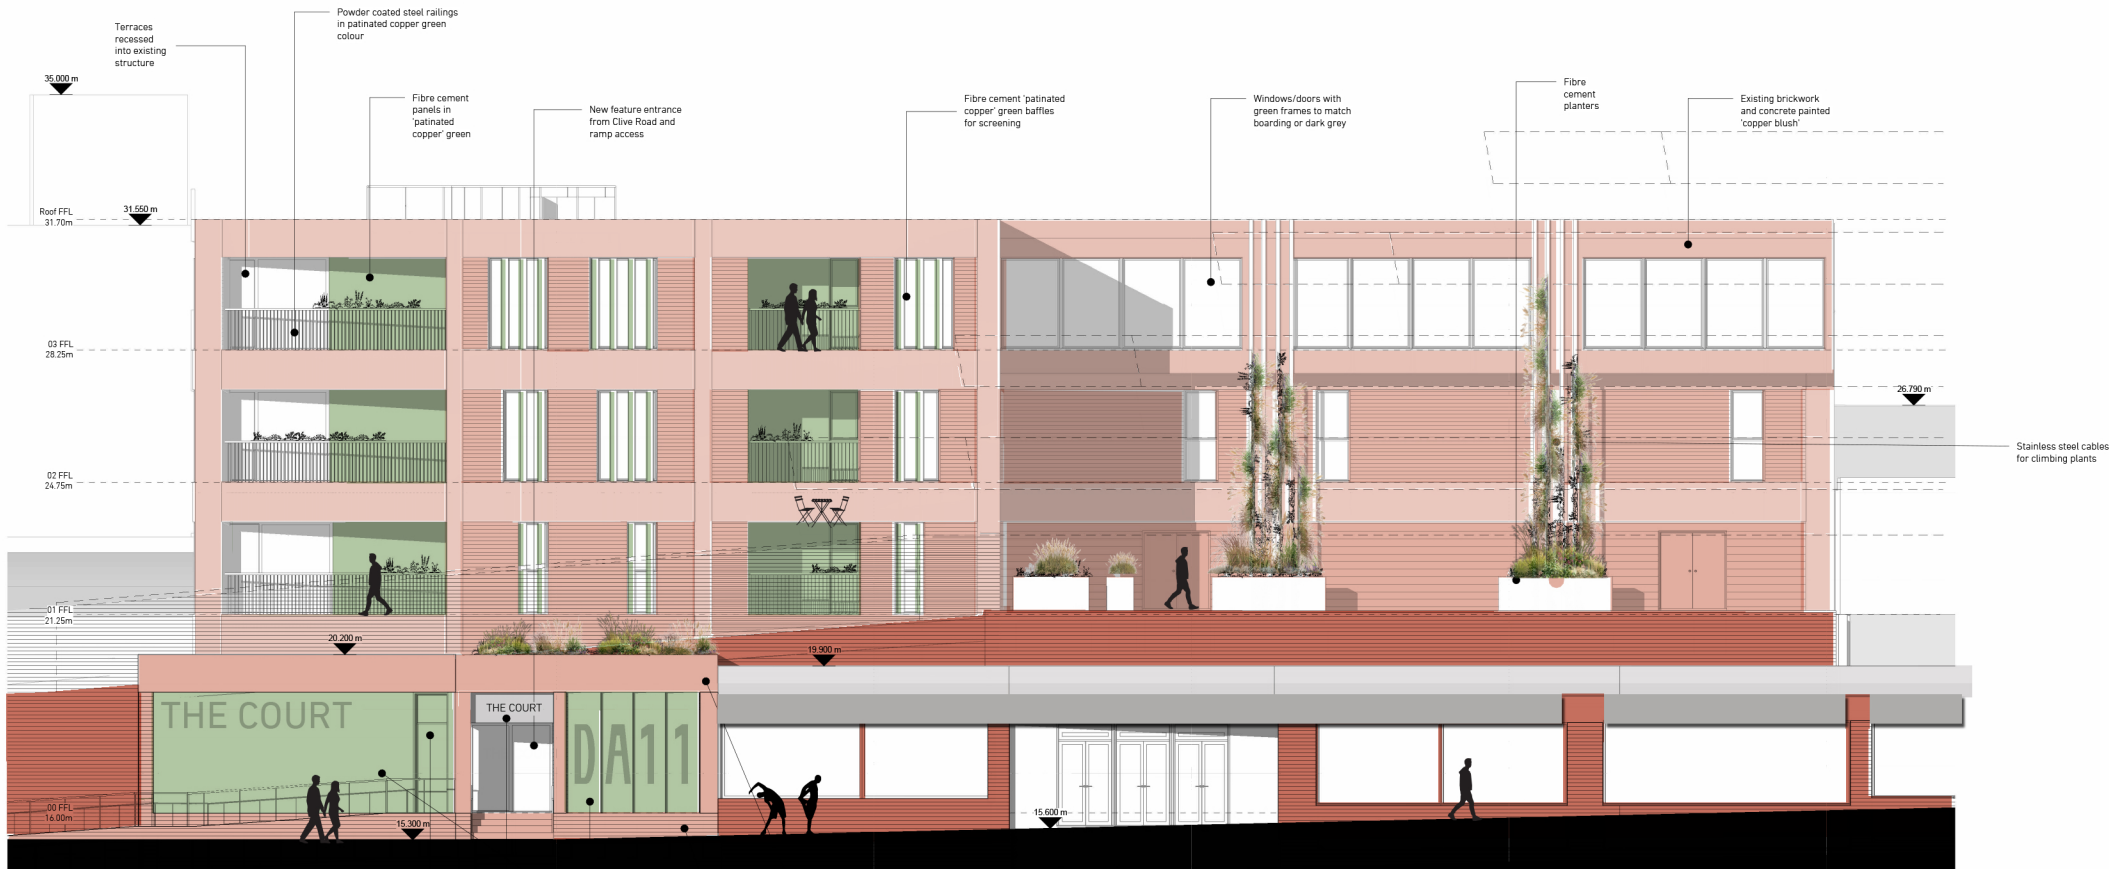

1 Elevation G Rear Block - Clive Road
1 : 100

Bike store door in 'patinated copper' green
Polished steel soffit
Fibre cement panels in 'patinated copper' green
Brickwork and ramp painted 'copper blush'
Fibre cement panels to match painted brickwork pink



2 Elevation K Rear Block - Tesco
1 : 100



3 Elevation J Mid & Rear Block
1 : 100

1. All Dimensions in mm unless stated otherwise.
2. Do not scale this drawing. All dimensions to be verified by the contractor before work is commenced.
3. Archited to be notified immediately if any discrepancies are found.
4. All shop drawings to be approved by Archited before work commences.
5. All details to be in accordance with relevant British Standards and manufactures recommendations and specification.
6. This drawing is the property of Stolon Studio Ltd, copyright reserved. This drawing is not to be copied, reproduced, retained or disclosed to any unauthorised person either wholly or in part without the specific consent in writing of Stolon Studio.
7. All work to be carried out by a competent contractor working, where appropriate, to an agreed method statement.
8. Please note that all details shown on GAs are generated automatically by the computer software, and are not to be used for reference or construction.
9. For all interface details, please refer to 1:5 drawings.
10. This drawing is produced based on Survey information by others and Stolon Studio Ltd take no responsibility for the accuracy of this information.

Notes

Please note that all details shown on GAs are generated automatically by the computer software, and are not to be used for reference or construction. For all interface details, please refer to 1:5 drawings.

A3

C 12/06/26
B 26/05/26
A 19/12/25
Rev Date

Planning Submission
Planning Submission - DRAFT
Pre-Application
Description

Project Name:	Former Debenhams	No.:	067	Client Name:	GBD PROP LTD
Project Address:	New Road, Gravesend	First Issue:	11/25/25	Status:	Planning
Drawing Title:	Proposed Elevations - Rear Block	Rev.:	C	Scale:	1 : 100 @ A1
Drawing No.:	067-SSA-S3-XX-DR-A301				

Stolon
studio.
Stolon Studio | Unit A, Willow House,
Dragonfly Place, London SE4 2FJ |
020 3355 9532 | mail@stolon.co.uk

12/06/2026 17:13:16