
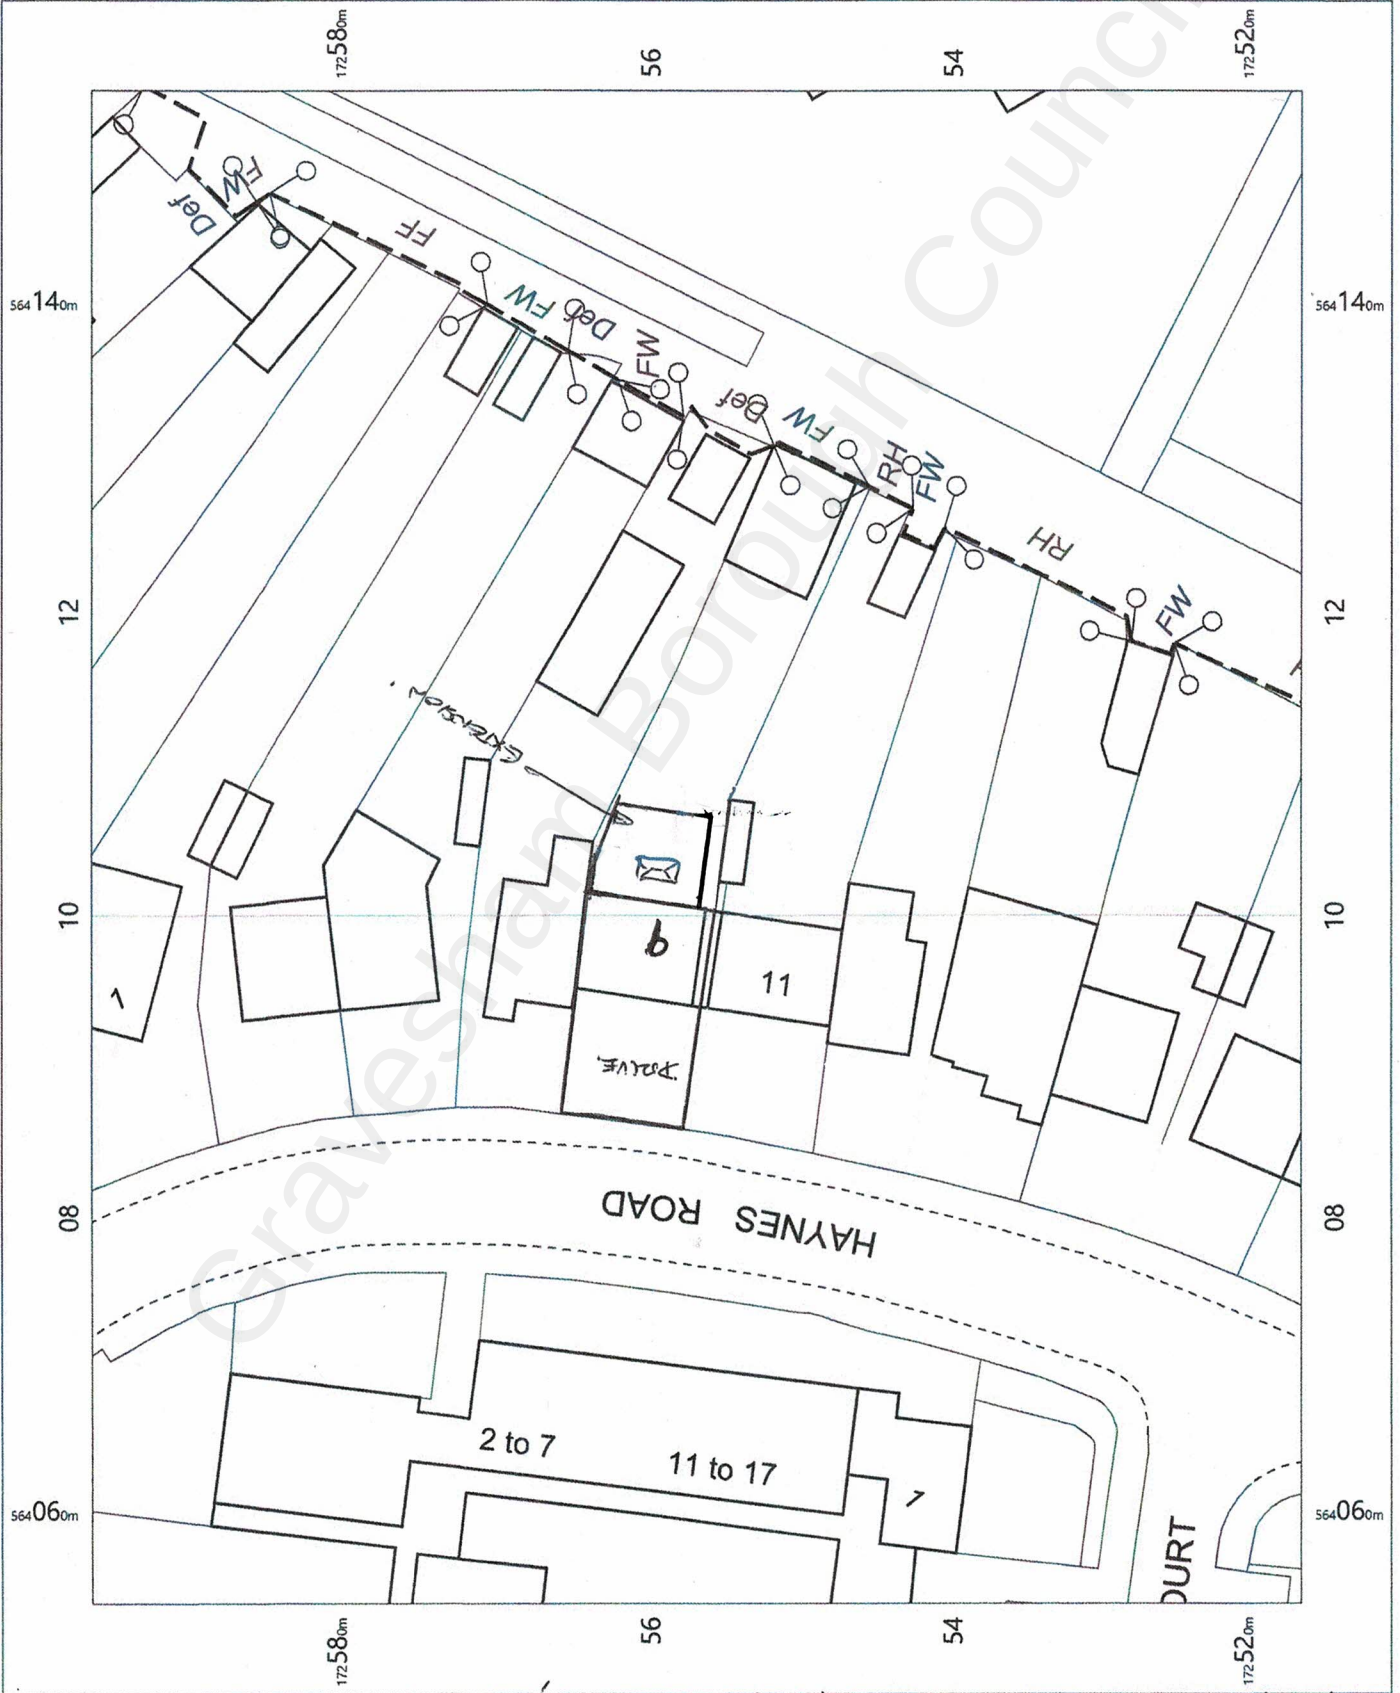


OS MasterMap 1250/2500/10000
scale
Monday, November 1, 2021, ID:
CM-00999687
www.centremapslive.co.uk
1:500 scale print at A4, Centre:
564104 E, 172557 N
© Crown Copyright Ordnance
Survey, Licence no. 100019980

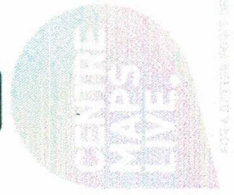

Reported Block Plan - 9 Haynes Road, Northfleet.