



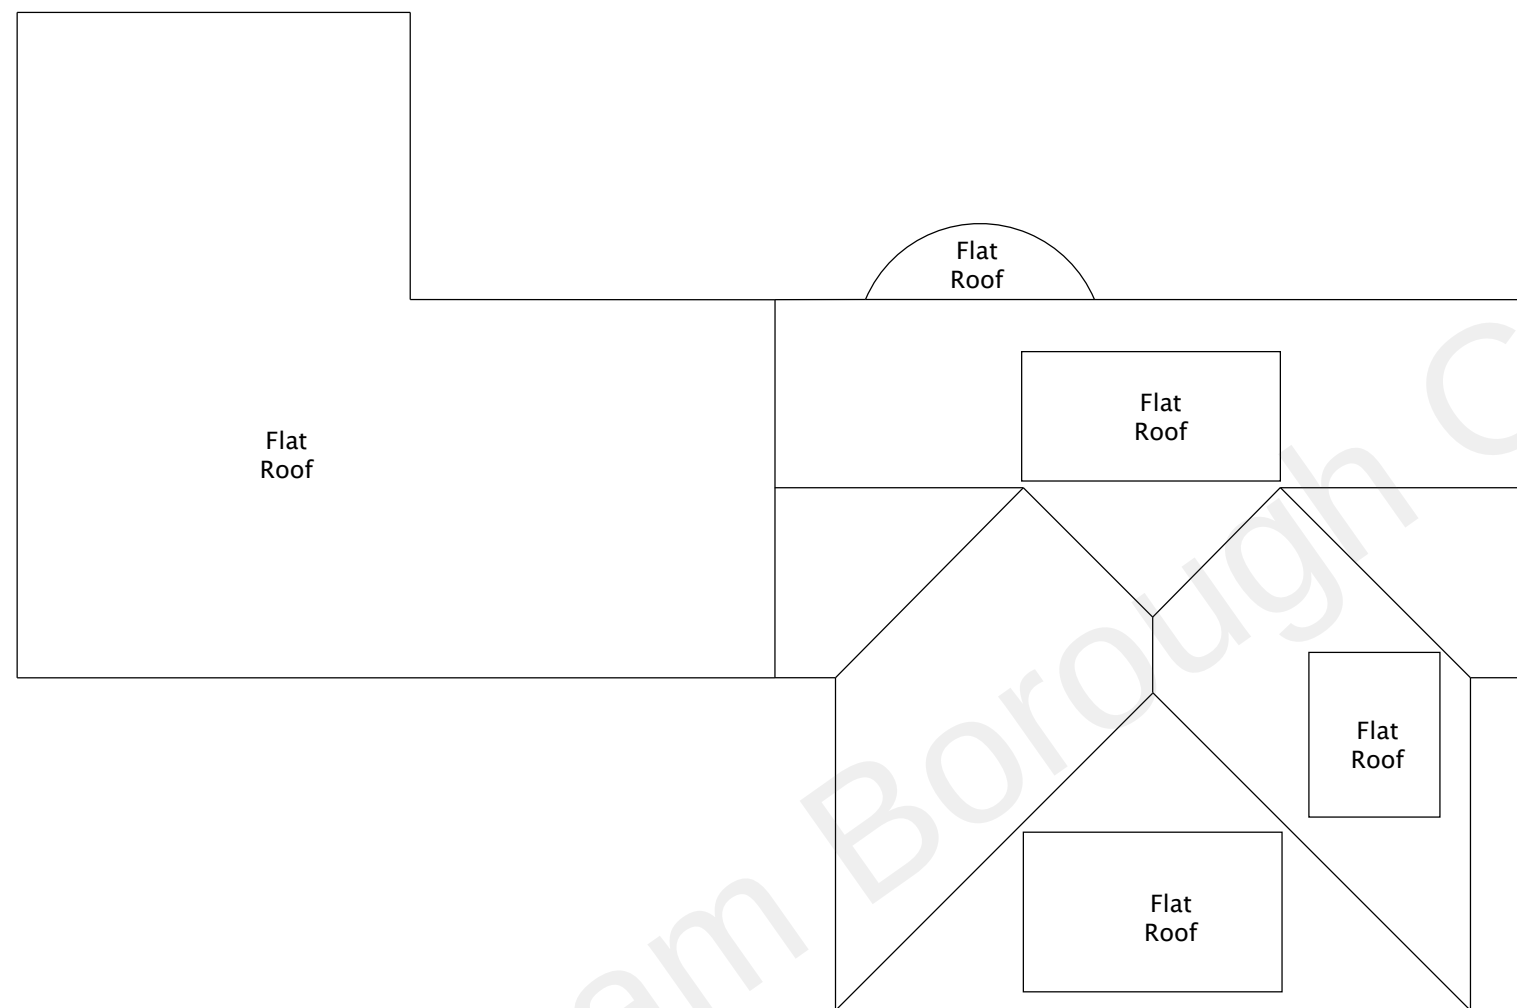

Existing First Floorplan



Scale Bar (metres) 1:100

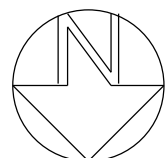

- New Builds
- Extensions
- Groundworks

07532 303307
calvin@ct-building.co.uk
www.ct-building.co.uk

Site 28 Coutts Avenue Shorne Gravesend Kent DA12 3HJ	Scale 1:100@ A3 UNLESS STATED	
	Drawing No. 006 (Ver 1)	Date 16/10/2021
Drawing Title: Existing Roofplan		Drawn by C.J.K.