


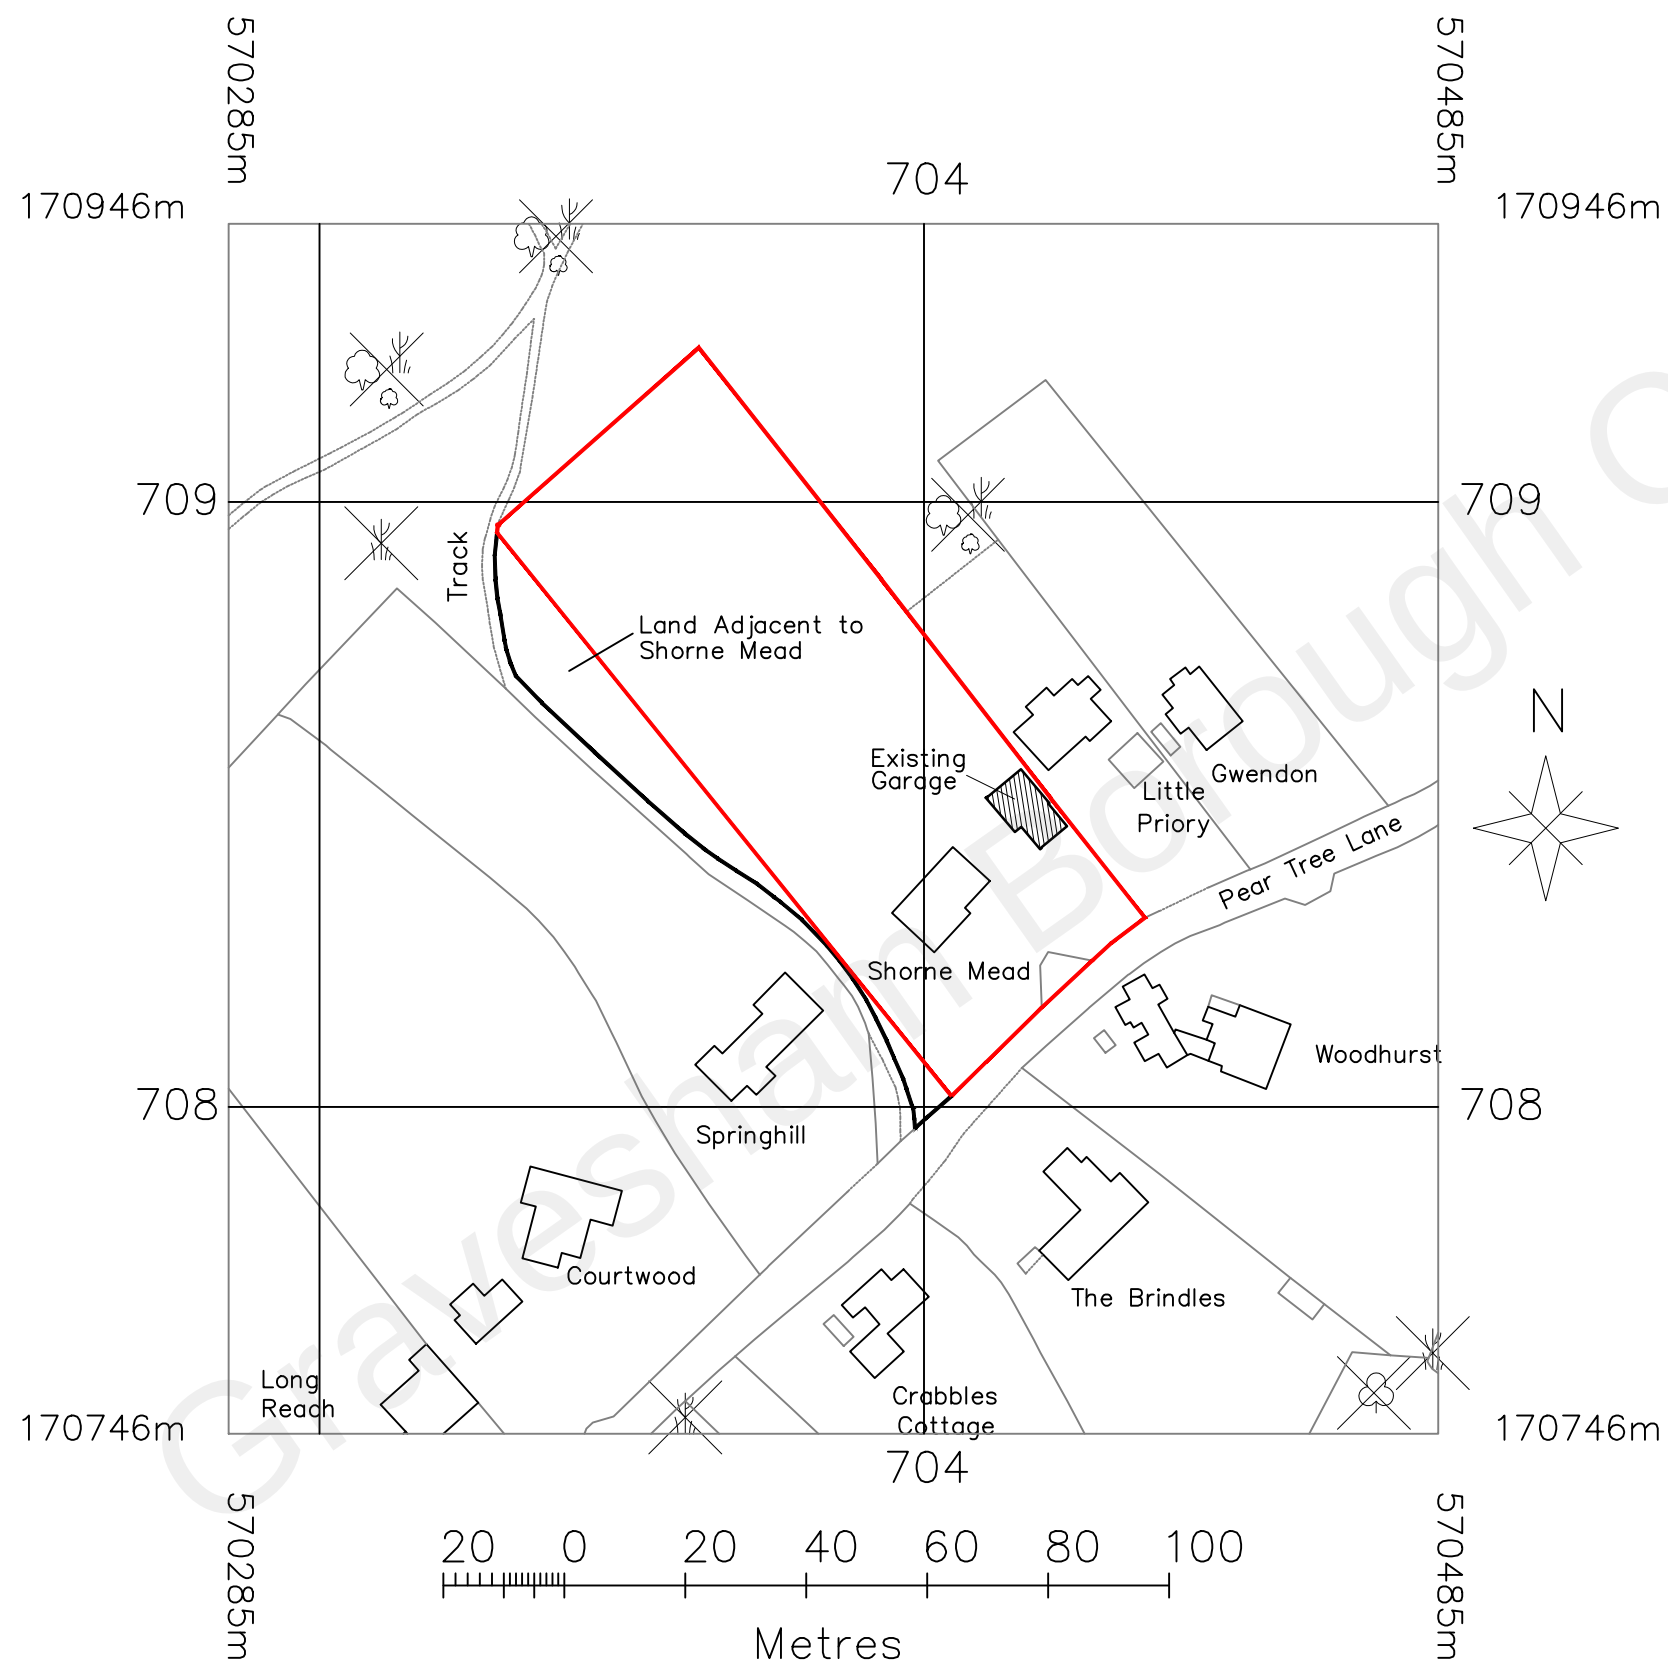

© Crown Copyright 2013

This drawing remains the Copyright of the architects and may not be reproduced in whole or in part without their written permission

NOTES  
Do not scale.  
Verify all dimensions on site before commencing any work or preparing any shop drawings.  
All building materials, components and workmanship to comply with the appropriate Public Health Acts, Building Regulations, British & European Standards and Codes of Practice and to the appropriate manufacturers recommendations.  
For all specialist work see relevant drawings.  
All schemes to be set out completely including buildings, roads, drainage and levels prior to the commencement of any works.  
Sites to be checked against Land Registry plans and any necessary Easements to be established.  
Any discrepancies, errors or omissions to be reported to the architect for further instructions before commencement of works.

|      |                    |    |
|------|--------------------|----|
| E    |                    |    |
| D    |                    |    |
| C    |                    |    |
| B    |                    |    |
| A    | Scale note amended |    |
| Date | Revisions          | By |

21 Stone Street, Gravesend, Kent, DA11 0NP  
Tel: 01474 566996 Fax: 01474 320374  
Design@DACarchitects.co.uk

Project Title  
**ANNEX PROJECT**  
**Shorne Mede, Pear Tree Lane**  
**Shorne. DA12 3JT**

Client  
**Miss R Slack**

Drawing Title  
**Site Location Plan**

|                            |                         |                  |
|----------------------------|-------------------------|------------------|
| Scale<br>1:1250@A3         | Date<br>19.12.18        | Drawn By<br>AGS  |
| Project No.<br><b>5094</b> | Dwg. No.<br><b>D.01</b> | Rev.<br><b>A</b> |