


The Contractor is to check all dimensions on site and report any discrepancies to the Contract Administrator. This drawing is to be read in conjunction with all other standard documentation.

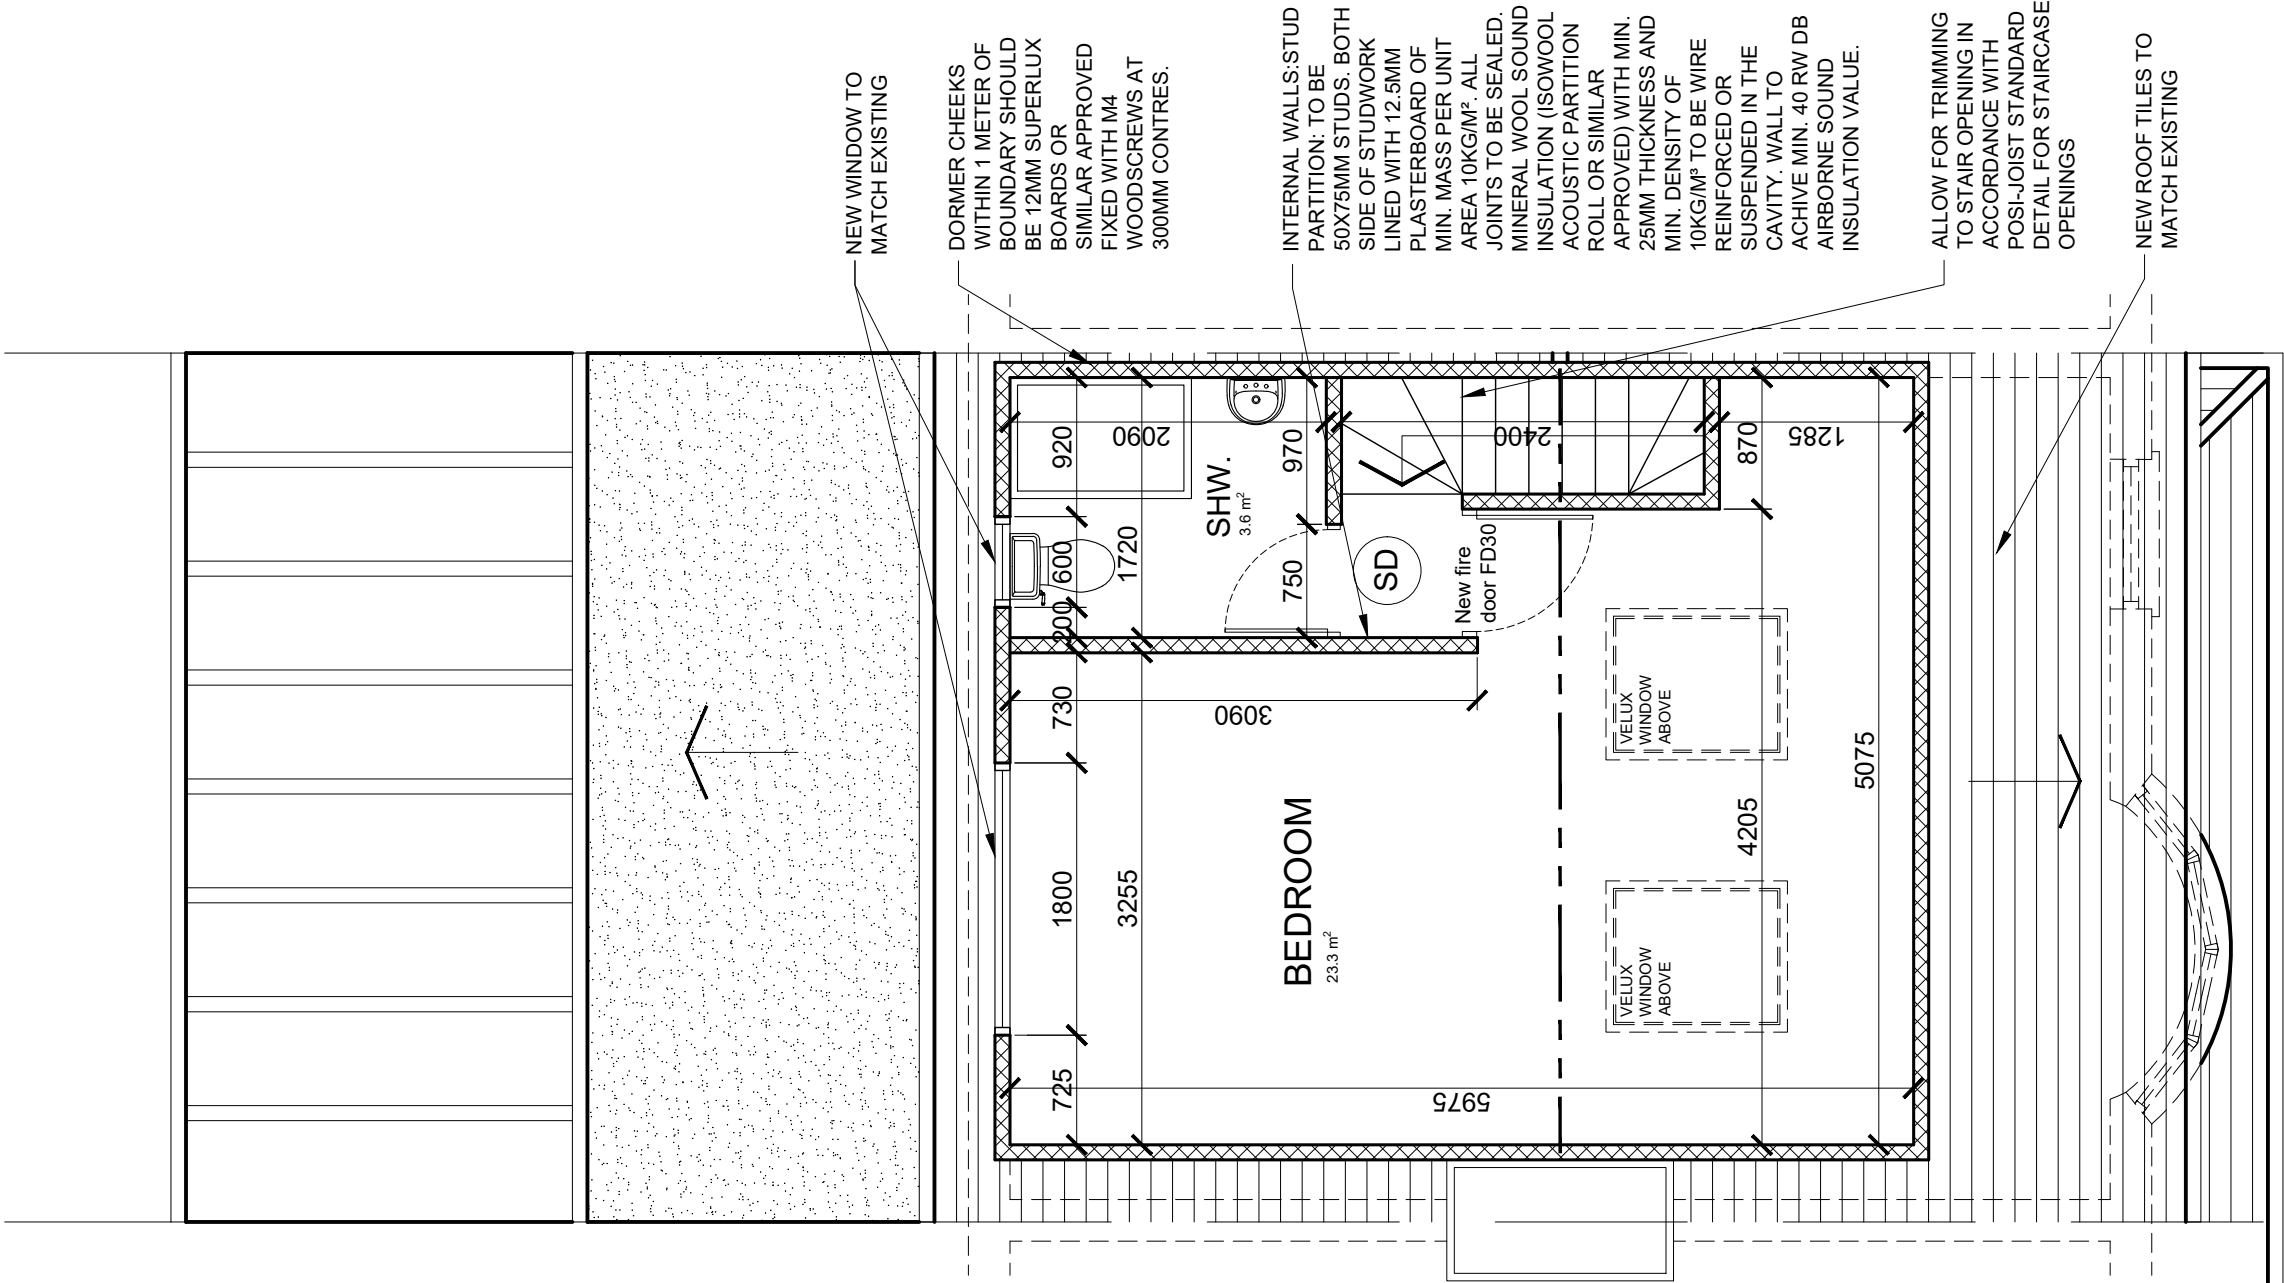

PROPOSED LOFT PLAN

Volume for rear dormer = 1/2 (length x height x depth)
= 1/2 (5.3 x 2.90 x 3.34)
= 25.66 cu. m. < 40.0 cu. m.

rev.	description	date	chkd.
			
93 Cotmandene Crescent, Orpington, Kent BR5 2RA			
020 3004 9238 07931 931 035			
s.nagpal@dapconsultants.co.uk www.dapconsultants.co.uk			

project :	37 Milroy Avenue Gravesend
drawing title :	Proposed Loft Plan

drawn: MV	chkd : SS	date: 24.06.2026
status: Permitt. Develop.	scale: 1:50@A3	
proj no : 2980	drg no: 05	rev no: