


P:\0-25\25-305 Land North of Drove Way - Istead Rise\02 TECHNICAL\B DWGS\1. CAD\DWGS\25-305-T-002-A-Proposed Access Arrangement.dwg (002) Plotted on: May 07, 2026 - 9:40am by Izakula

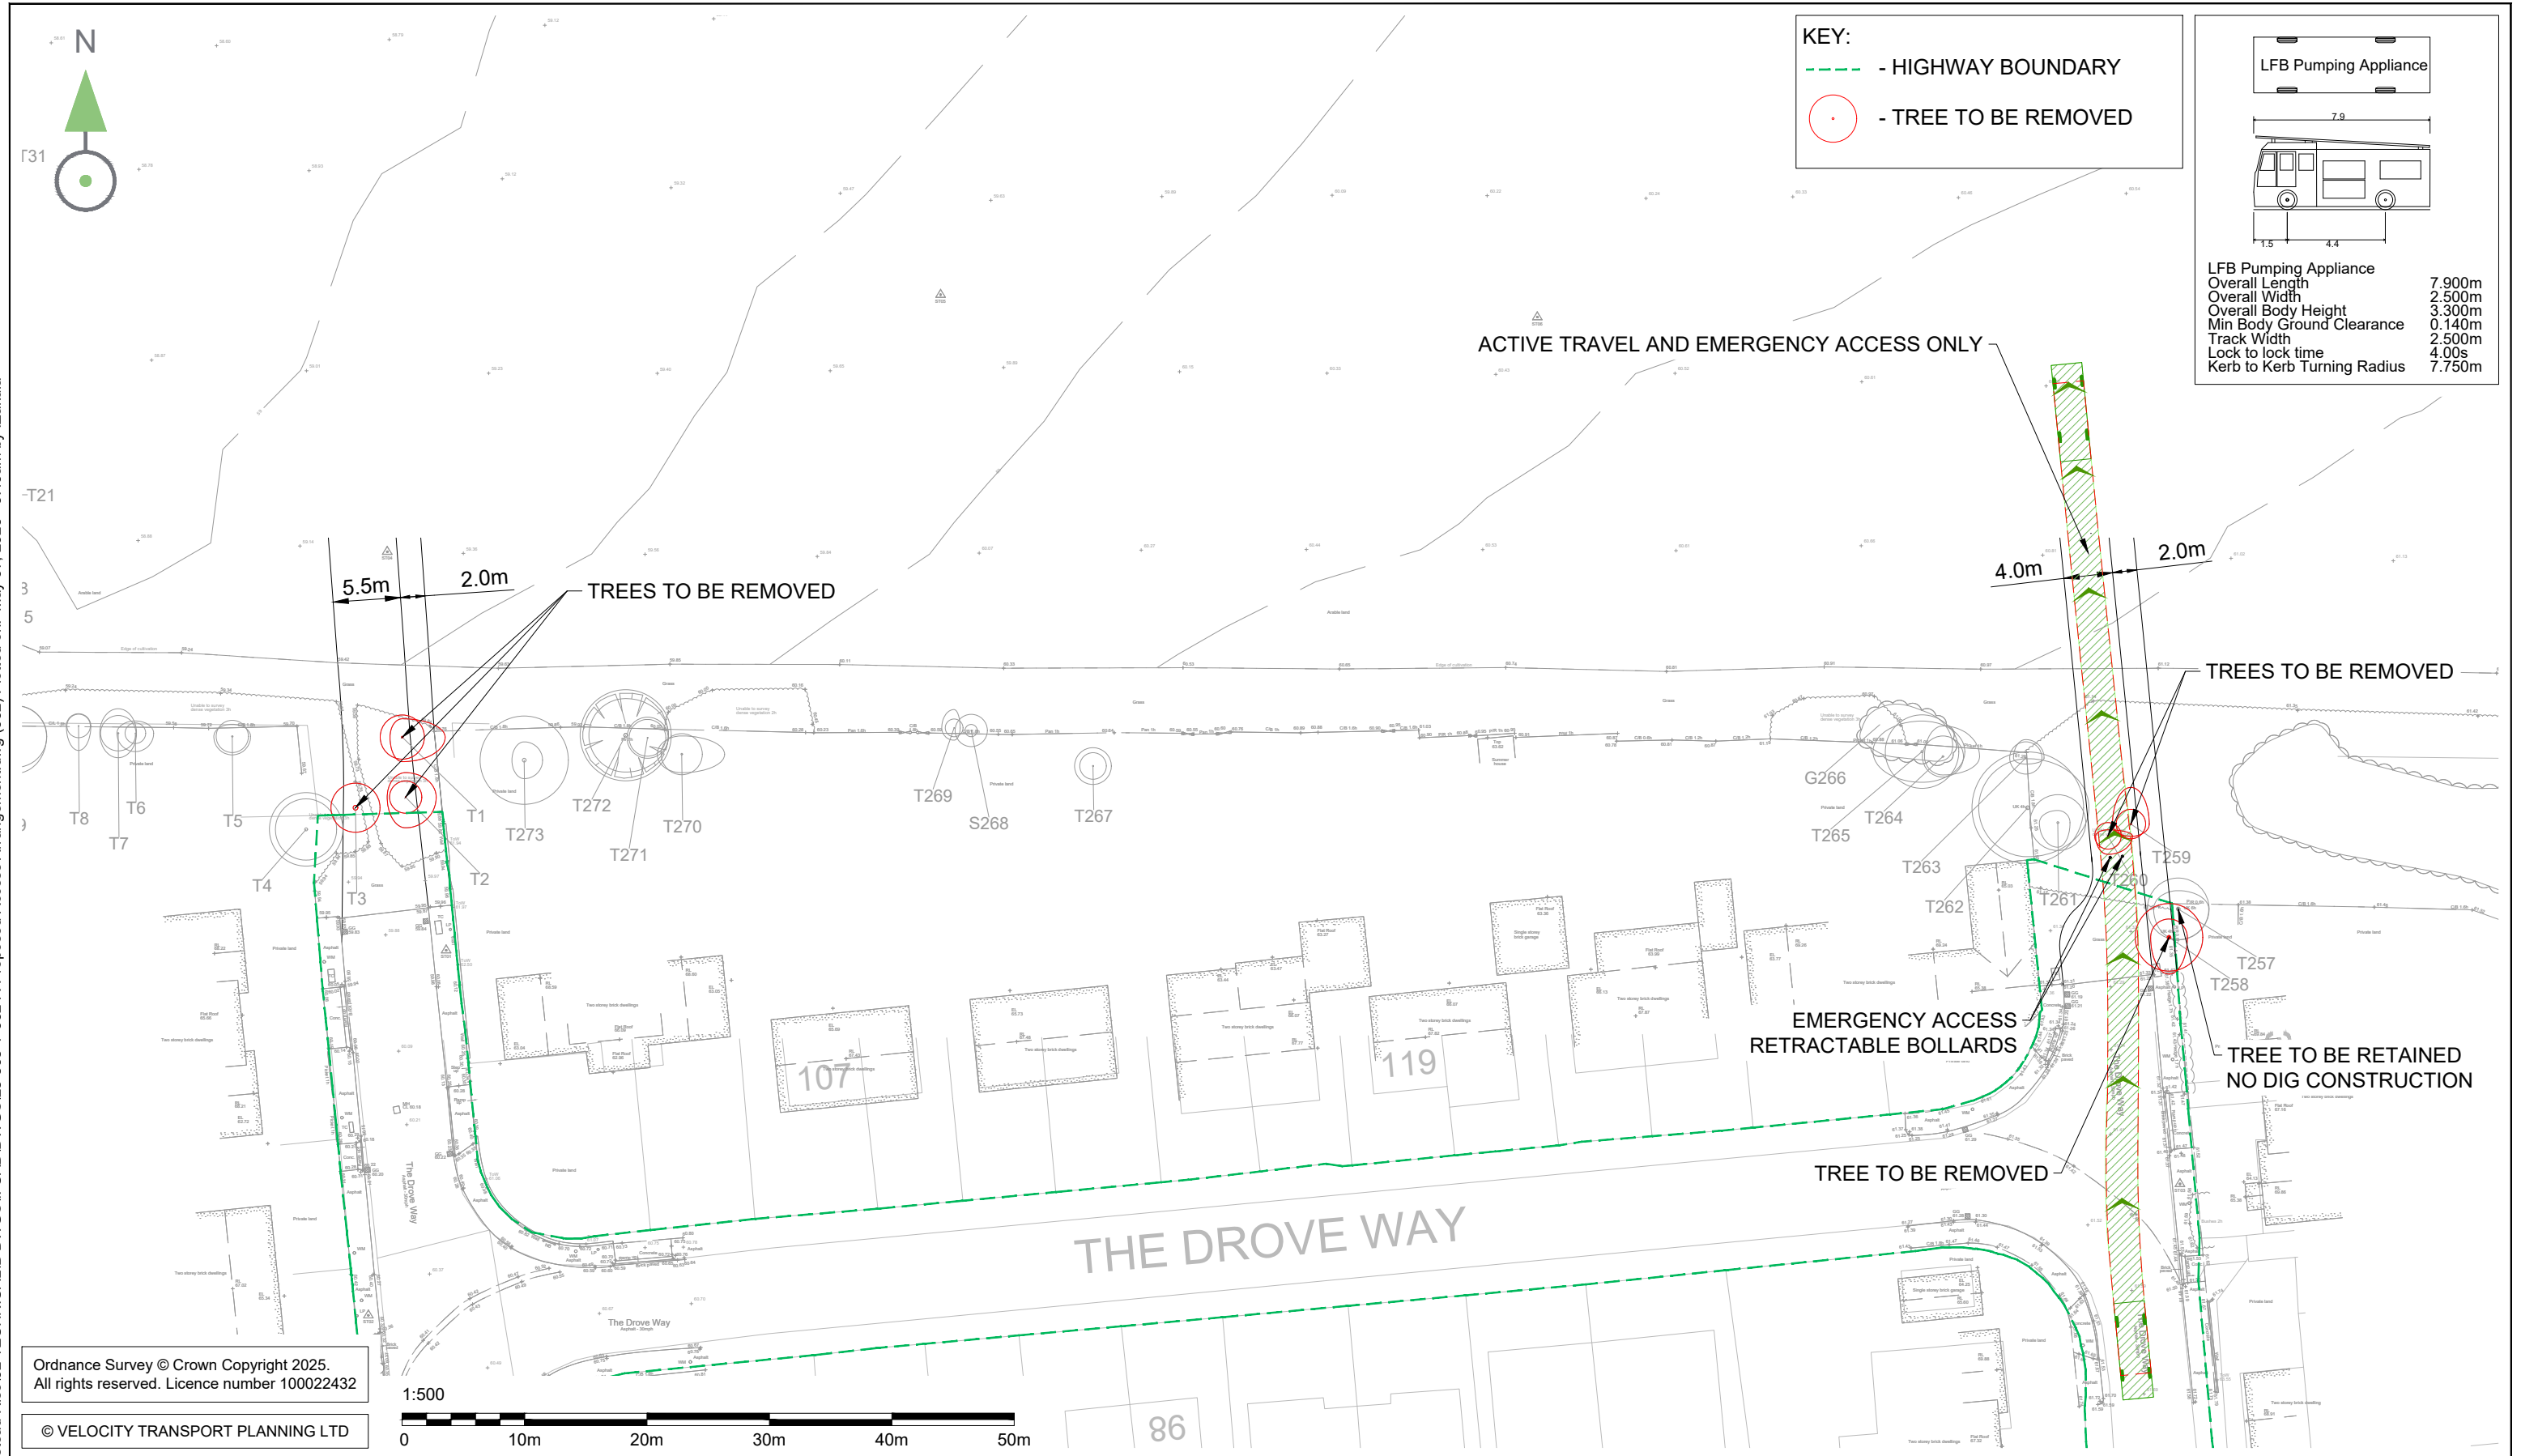

|     |          |             |  |  |     |   |                                                                                       |                                                                                       |                             |                                     |                |         |          |     |
|-----|----------|-------------|--|--|-----|---|---------------------------------------------------------------------------------------|---------------------------------------------------------------------------------------|-----------------------------|-------------------------------------|----------------|---------|----------|-----|
|     |          |             |  |  |     | <u>General Notes:</u><br><br>1. DO NOT SCALE FROM THIS DRAWING.<br>2. ALL DIMENSIONS AND LEVELS ARE IN METRES UNLESS OTHERWISE STATED.<br>3. THIS DRAWING IS TO BE PRINTED IN COLOUR.<br>4. THIS DRAWING HAS BEEN ISSUED FOR INFORMATION PURPOSES AND MUST NOT BE USED FOR CONSTRUCTION. |  |  | Drawing Status              | Project Title                       |                |         |          |     |
|     |          |             |  |  |     |   |                                                                                       |                                                                                       | S2 - FOR INFORMATION        | LAND NORTH OF DROVE WAY-ISTEAD RISE |                |         |          |     |
|     |          |             |  |  |     |   |                                                                                       |                                                                                       | Client                      | Drawing Title                       |                |         |          |     |
|     |          |             |  |  |     |   |                                                                                       |                                                                                       | PROPOSED ACCESS ARRANGEMENT |                                     |                |         |          |     |
| A   | 07/05/26 | FIRST ISSUE |  |  | IZ  | PM   | CR                                                                                    |                                                                                       | Scale @ A3                  | Date                                | Designed/Drawn | Checked | Approved |     |
| Rev | Date     | Description |  |  | Dnn | Chk   | App                                                                                   |                                                                                       | 1:500                       | 07/05/26                            | IZ             | PM      | CR       |     |
|     |          |             |  |  |     |   |                                                                                       |                                                                                       | Architect                   | Project Ref                         | Drawing Number |         |          | Rev |
|     |          |             |  |  |     |   |                                                                                       |                                                                                       |                             | 25-305                              | 25-305-T-002   |         |          | A   |