


DO NOT SCALE FROM THIS DRAWING

COPYRIGHT OF LOGIKA CONSULTANTS. FIGURED DIMENSIONS SHALL BE TAKEN IN PREFERENCE TO SCALING. THE CONTRACTOR SHALL CHECK ALL DIMENSIONS ON SITE BEFORE COMMENCING WORK.

KEY

- SITE BOUNDARY
- CATCHMENT 1 = 1.191 ha
- CATCHMENT 2 = 1.405 ha

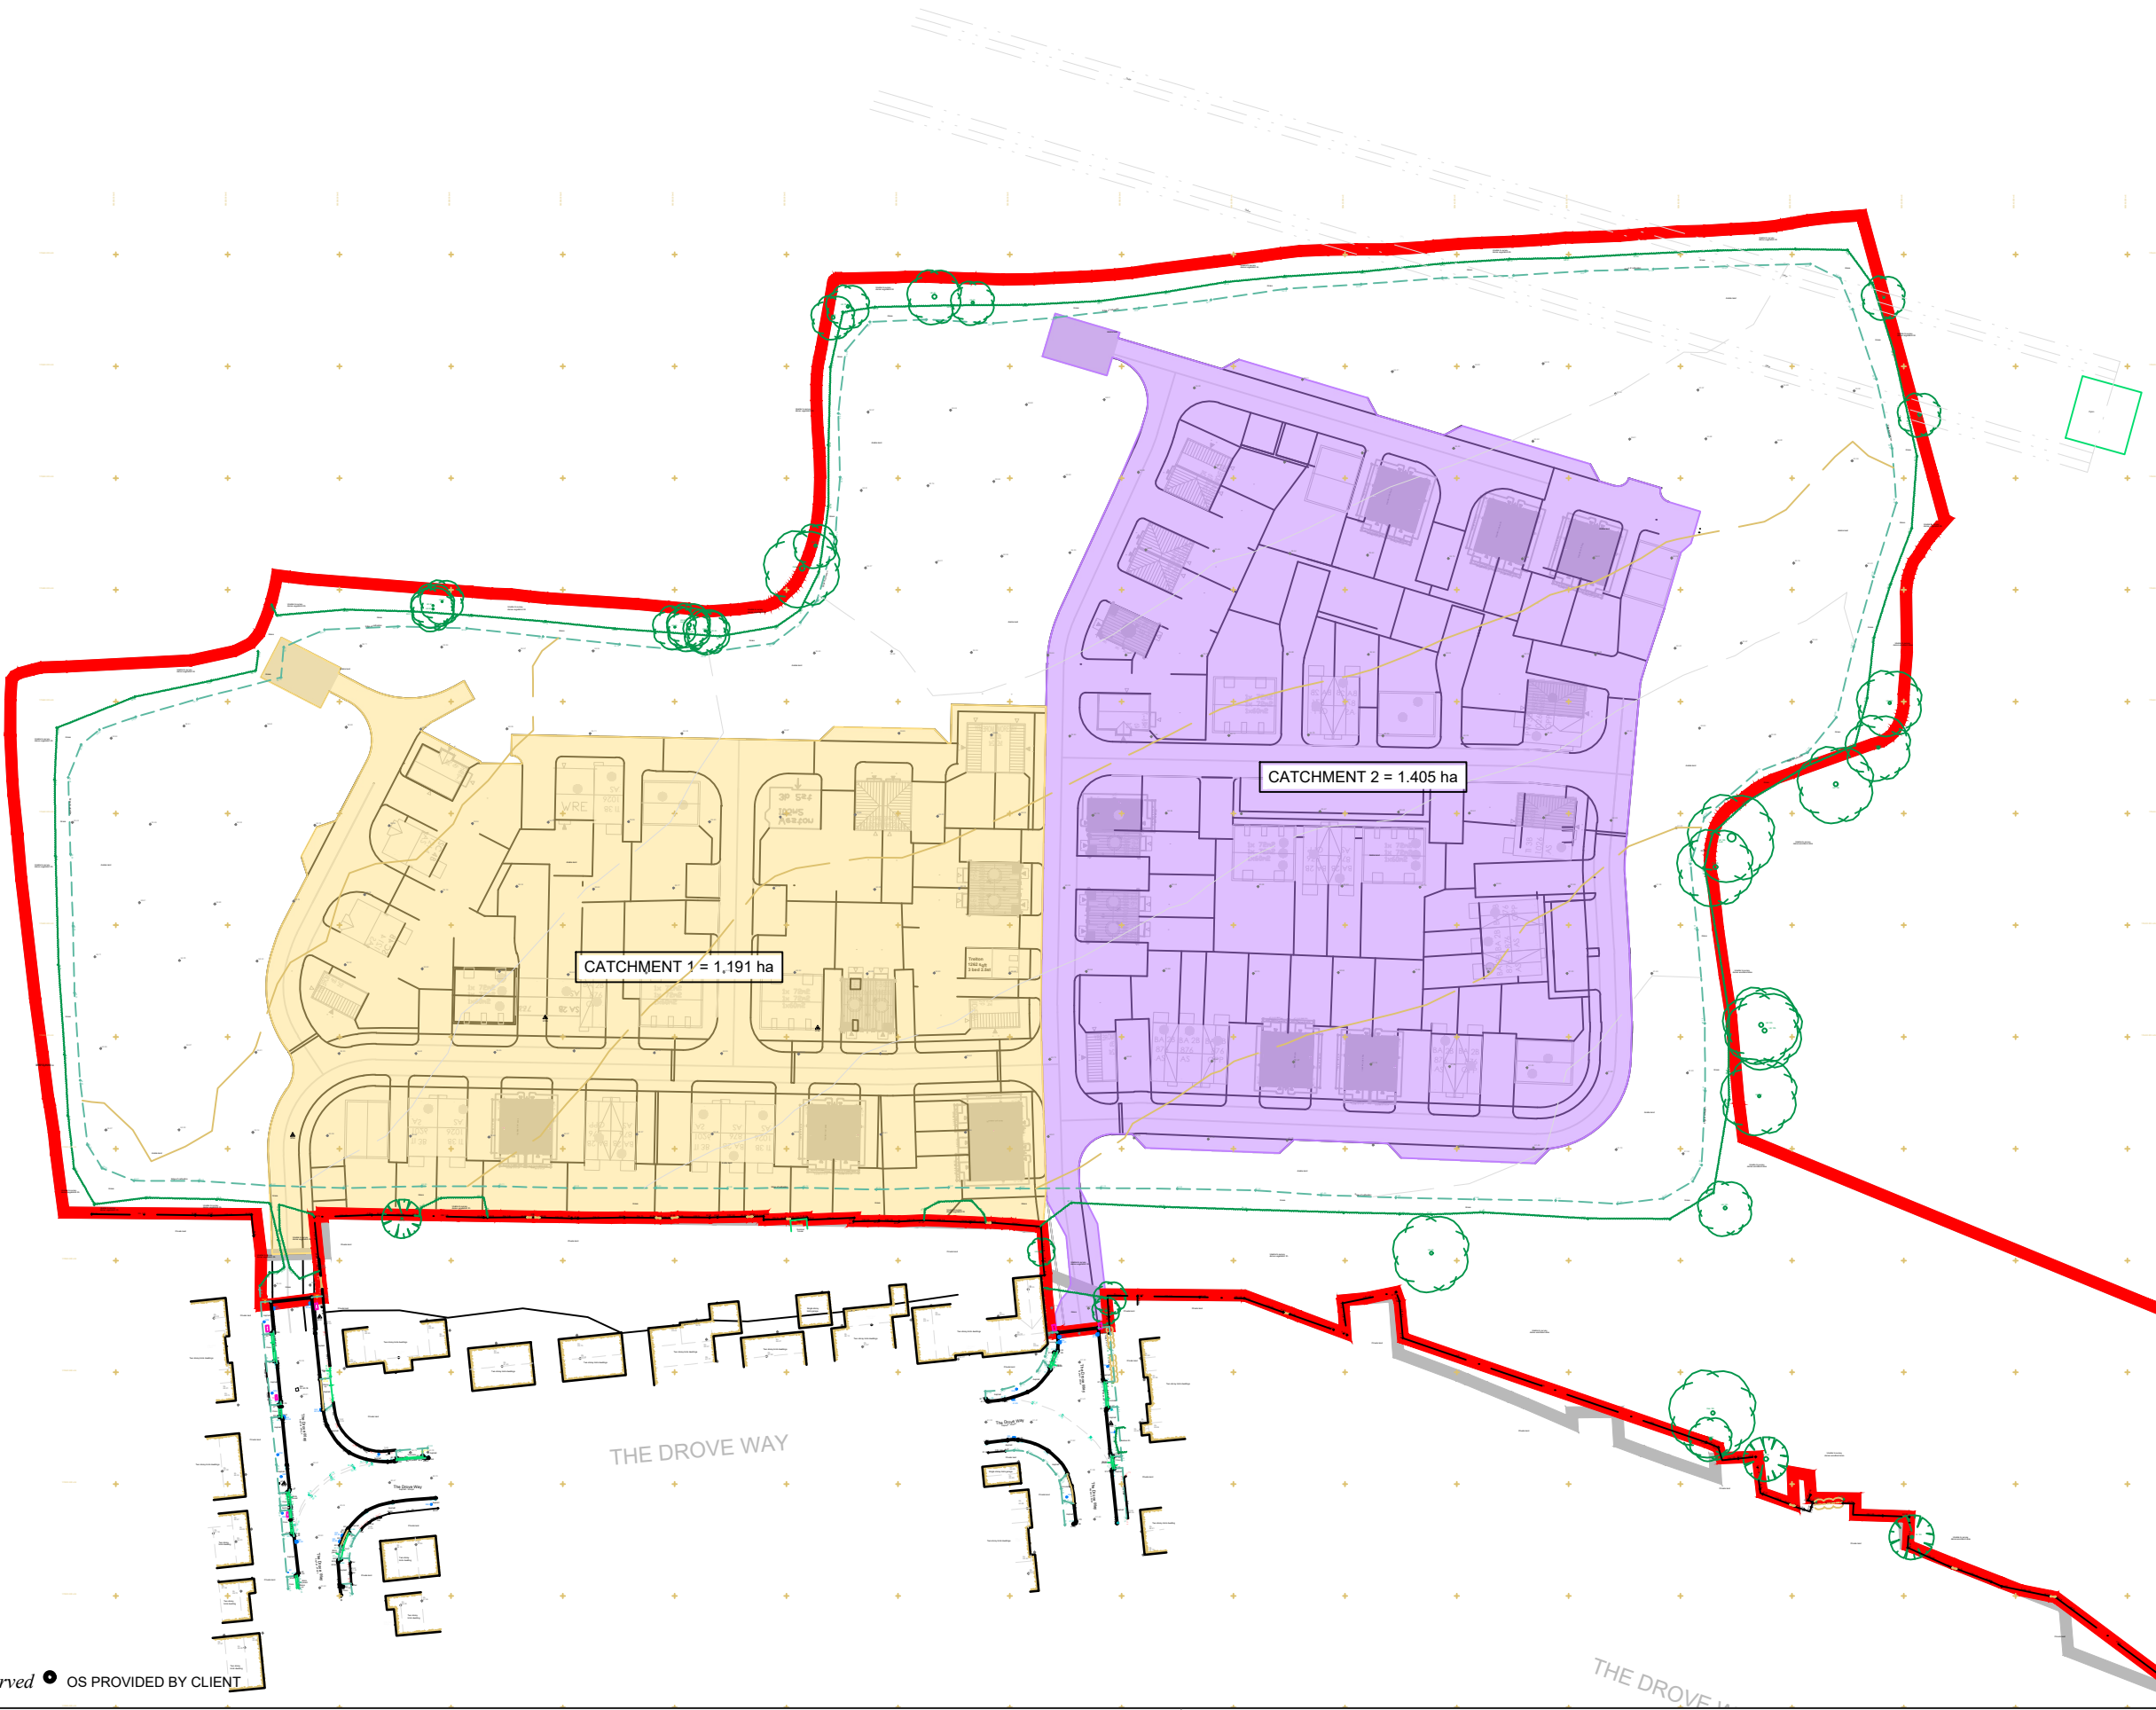

01	First Issue	13.05.26	NA	TV	CT
----	-------------	----------	----	----	----

REVISION	DETAILS	DATE	DRAWN	CHK'D	APP'D
----------	---------	------	-------	-------	-------

CLIENT
**Ptarmigan Land
A Ltd**

PROJECT
**Land to the North of
The Drove Way, Istead Rise,
Gravesham**

DRAWING TITLE
**Indicative Exceedance
Proposed
Catchment Plan**

DRAWING No. 16611A-30-C001	REV 01
-------------------------------	-----------

SHEET SIZE A3	SCALE 1:1200	DATE 13.05.26
------------------	-----------------	------------------

DRAWN BY NA	CHECKED BY TV	APPROVED BY CT
----------------	------------------	-------------------

 **Logika**
CONSULTANTS

PART OF
Logika Group

3 - 7 HERBAL HILL
FARRINGDON, LONDON
EC1R 6J
T 020 3873 4780
logikaconsultants.co.uk