
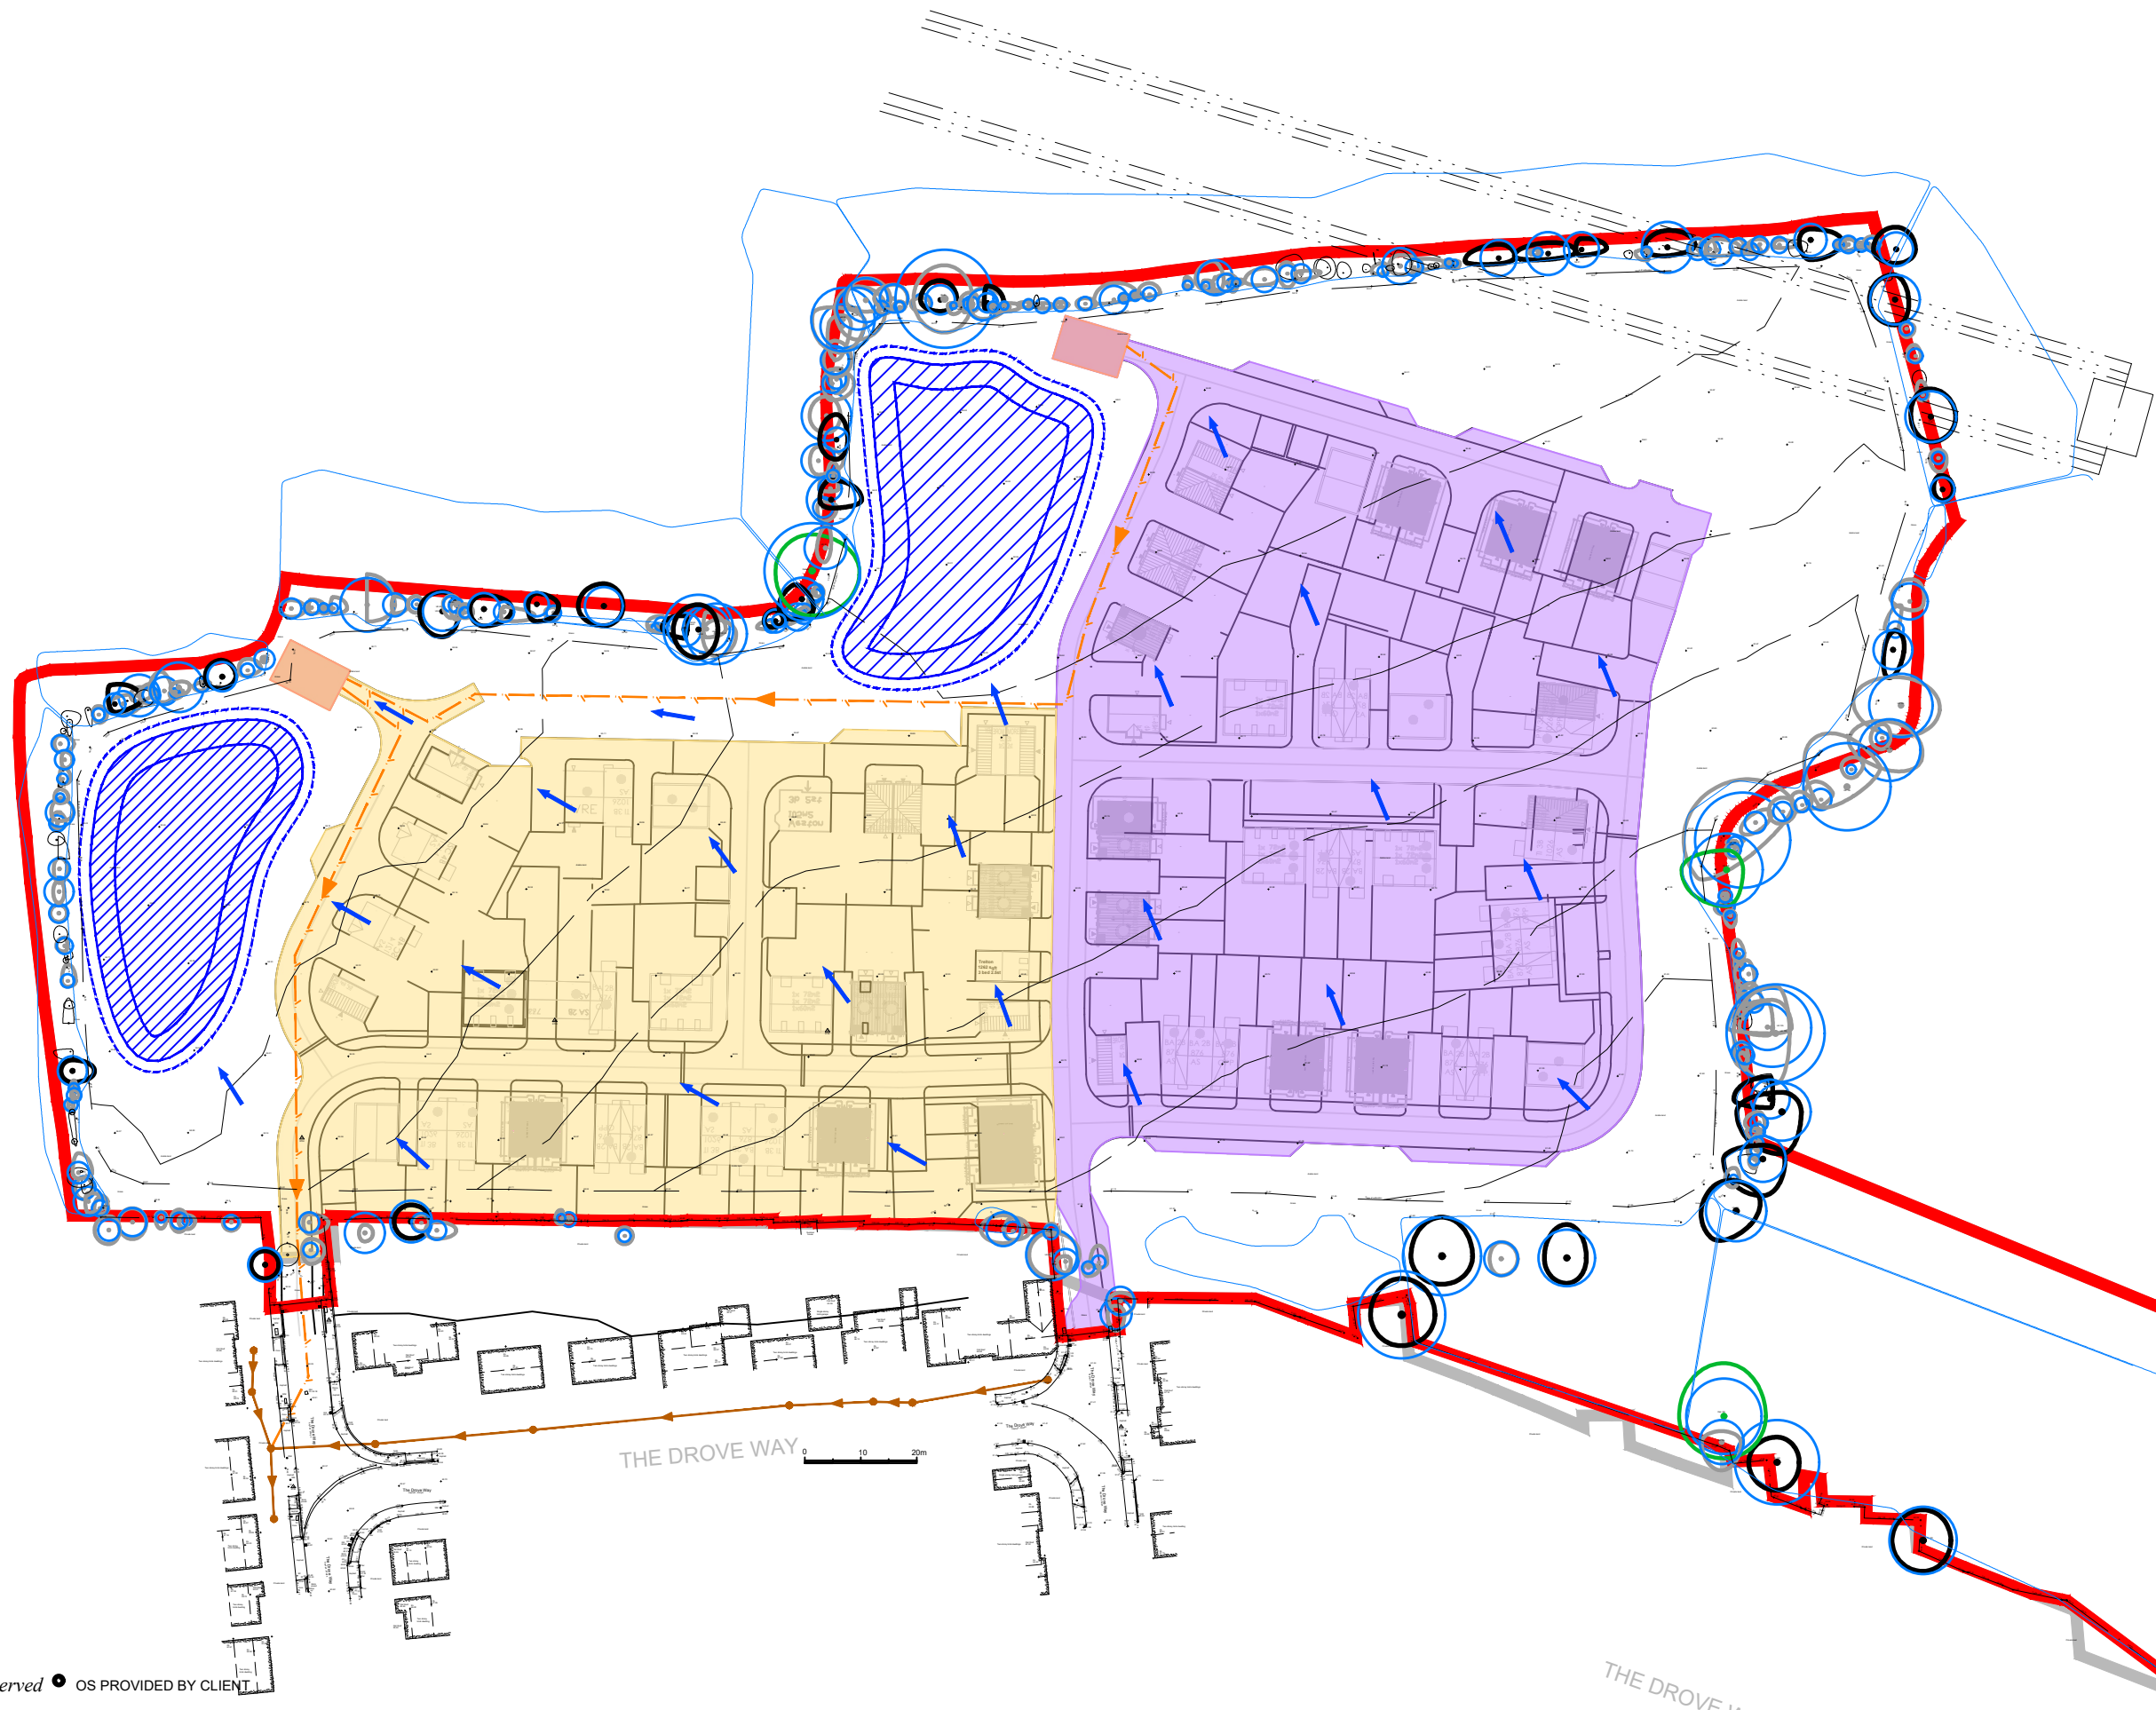


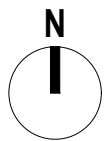

DO NOT SCALE FROM THIS DRAWING

COPYRIGHT OF LOGIKA CONSULTANTS. FIGURED DIMENSIONS SHALL BE TAKEN IN PREFERENCE TO SCALING. THE CONTRACTOR SHALL CHECK ALL DIMENSIONS ON SITE BEFORE COMMENCING WORK.

KEY

- SITE BOUNDARY
- CATCHMENT 1
- CATCHMENT 2
- INFILTRATION BASINS
- INDICATIVE FOUL PUMPING STATION LOCATIONS
- EXISTING FW SEWER
- EXISTING FW MANHOLE
- INDICATIVE RISING MAIN
- ROOT PROTECTION AREA
- PROPOSED FLOW EXCEEDANCE ROUTES

01 First Issue

REVISION DETAILS DATE DRAWN CHK'D APP'D

CLIENT Ptarmigan Land A Ltd

PROJECT Land to the North of The Drove Way, Istead Rise, Gravesham

DRAWING TITLE Indicative Exceedance Flow Routes Plan

DRAWING No. 16611A-30-C003 REV 01

SHEET SIZE A3 SCALE 1:1200 DATE 13.05.26

DRAWN BY NA CHECKED BY TV APPROVED BY CT

Logika CONSULTANTS PART OF Logika Group 3 - 7 HERBAL HILL FARRINGTON, LONDON EC1R 6J T 020 3873 4780 logikaconsultants.co.uk