



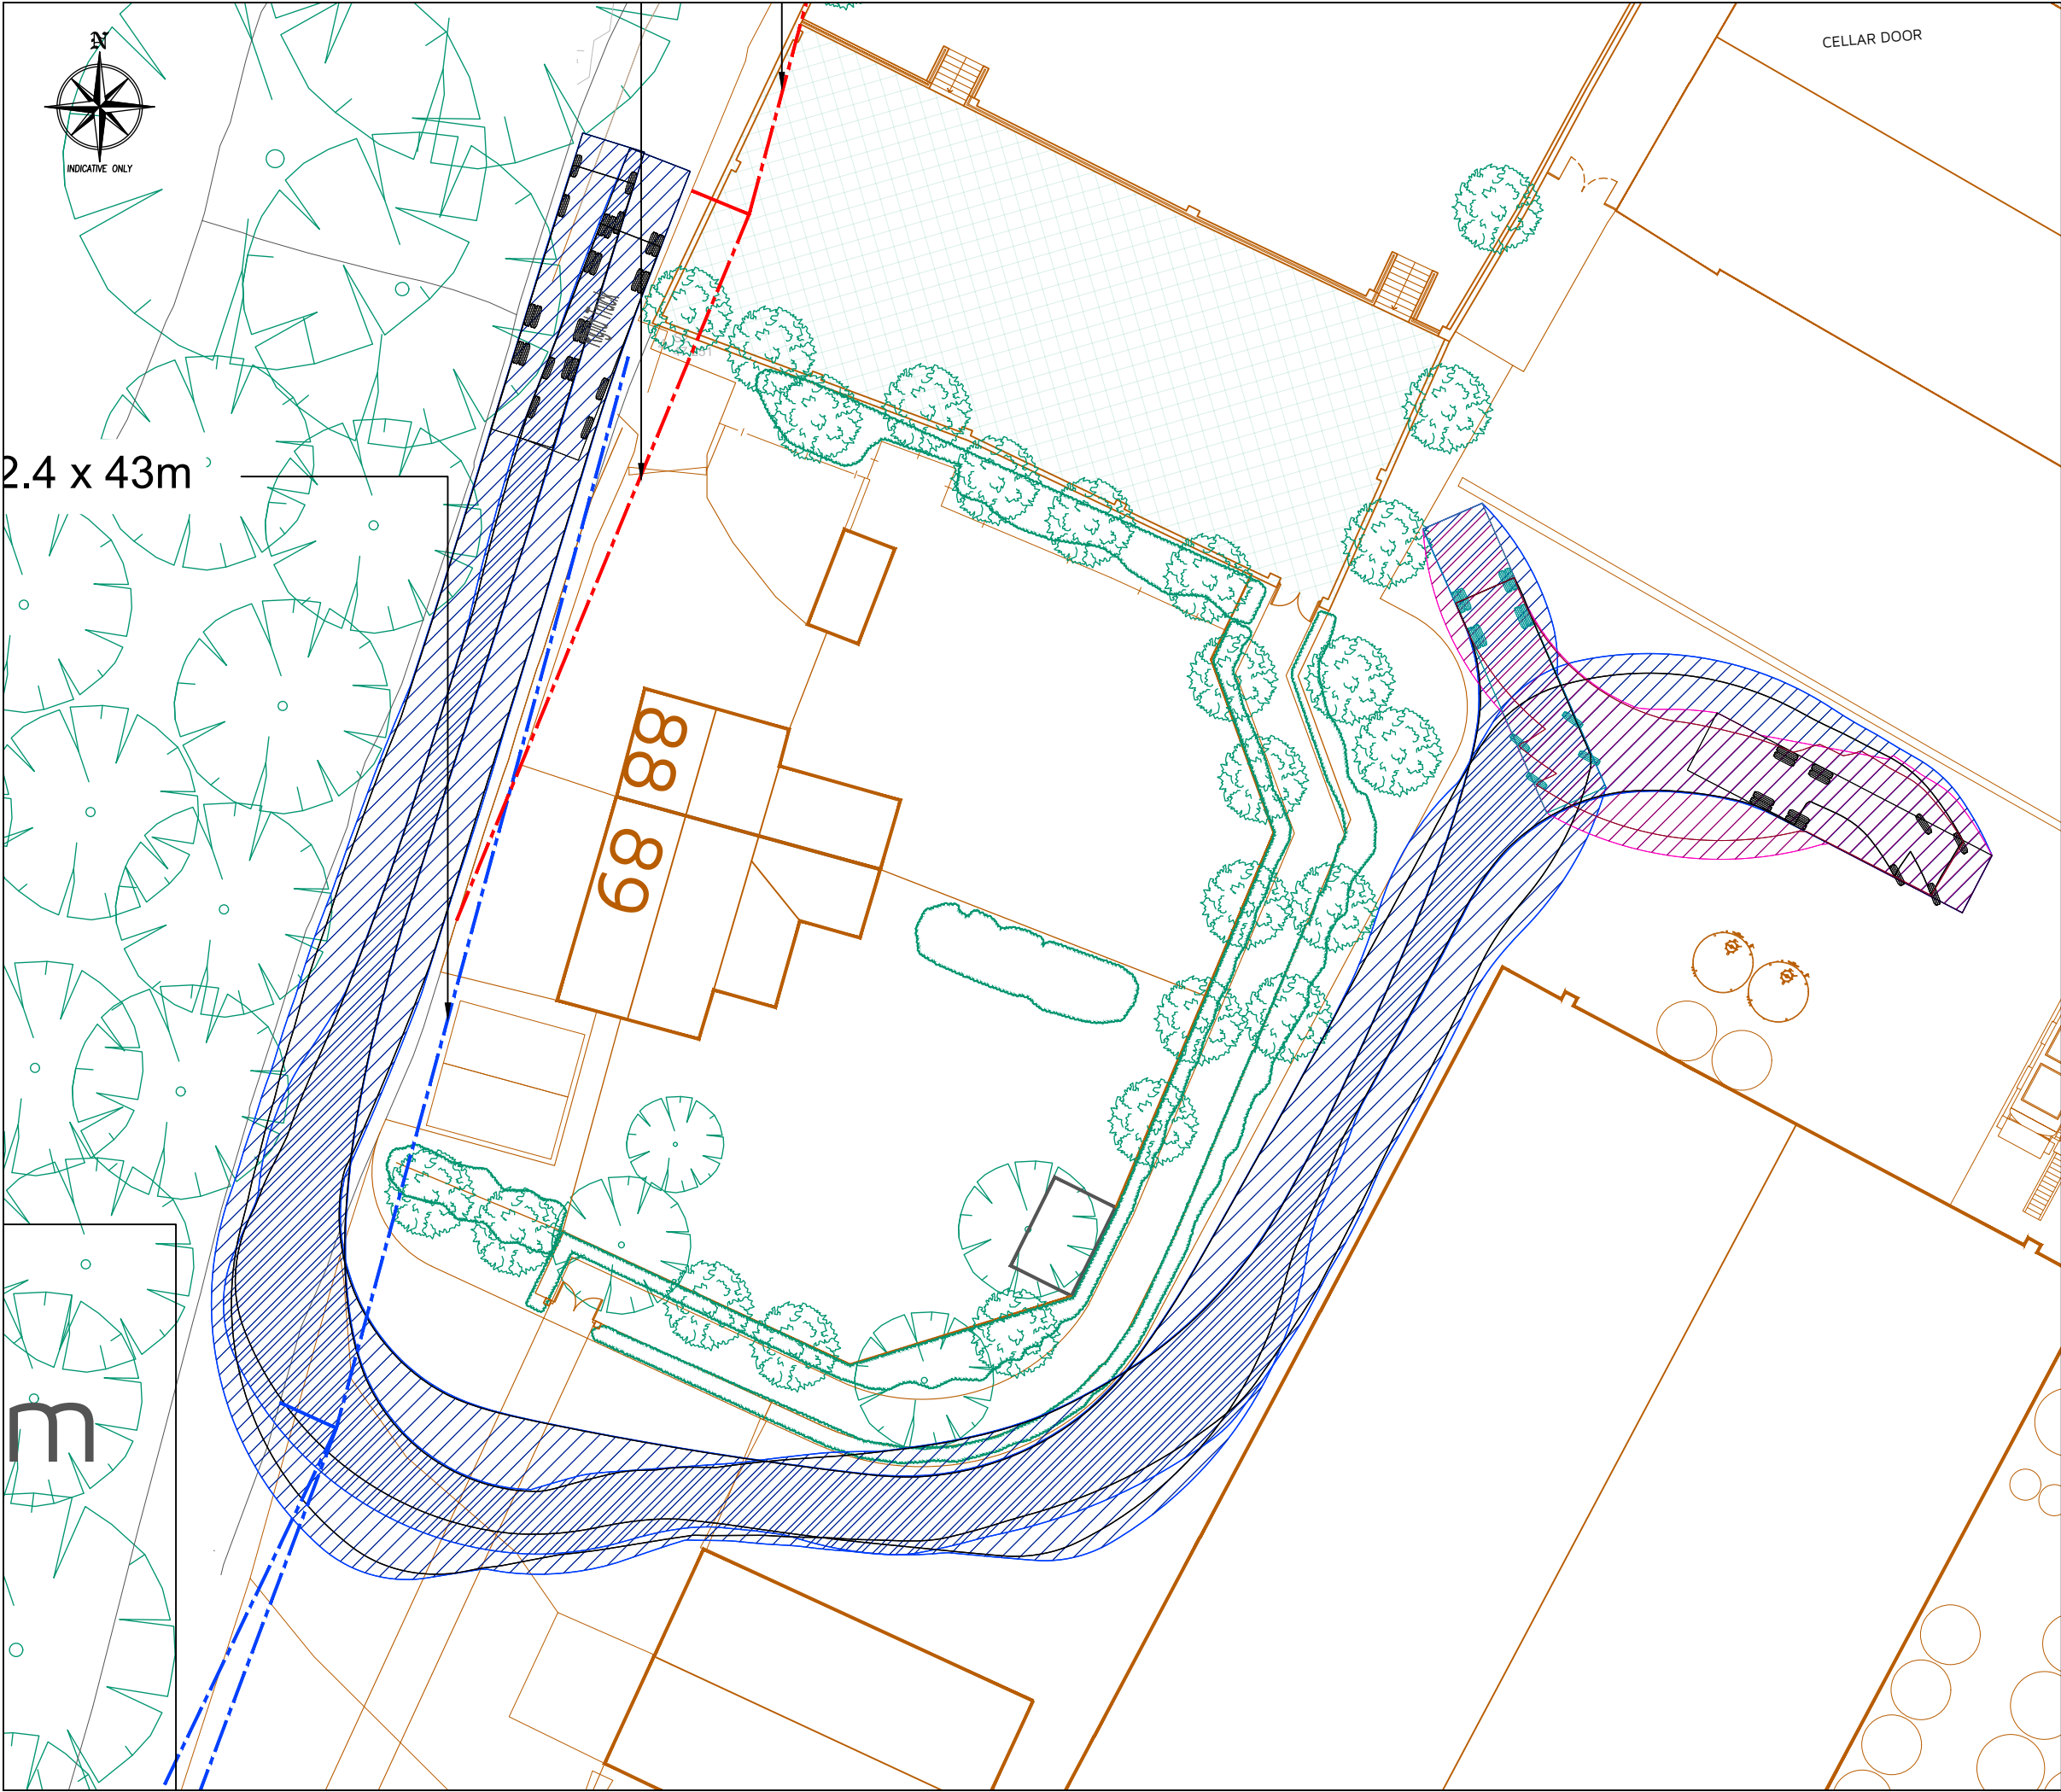


ONLY SCALE FOR PLANNING PURPOSES

- Notes:
- This drawing has been prepared in accordance with the scope of DHA's appointment with its client and is subject to the terms and conditions of that appointment. DHA accepts no liability for any use of this document other than by its client and only for the purposes for which it was prepared and provided.
 - If received electronically it is the recipients responsibility to print to correct scale. Only written dimensions should be used.
 - Where applicable Ordnance Survey (c) Crown Copyright 2026 All rights reserved. Licence Number 100031961.

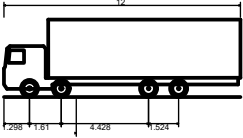

Rigid Truck
Overall Length 12.000m
Overall Width 2.500m
Overall Body Height 3.928m
Min Body Ground Clearance 0.412m
Track Width 2.471m
Lock to lock time 6.00s
Kerb to Kerb Turning Radius 11.900m

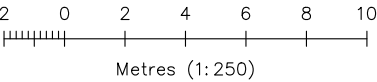

P2	26.03.26	HL	Updated Layout	JM	JM
P1	31.07.25	HL	First Issue	JM	JM

REV	DATE	BY	DESCRIPTION	CHK	APD
-----	------	----	-------------	-----	-----

client
VINEYARD FARMS LTD

project
LUDESDOWN FARM ACCESS ROAD

title
VEHICLE SWEEP PATH ANALYSIS 12M RIGID TRUCK

project	drwg	rev
35862	T-01	P2

Drawn	Checked	Approved	scale @ A3	date
HL	JM	JM	1:250	26.03.2026

status
FOR INFORMATION



Eclipse House, Eclipse Park, Sittingbourne Road
Maidstone, Kent. ME14 3EN
t: 01622 776226 f: 01622 776227
e: info@dhaplanning.co.uk w: www.dhaplanning.co.uk

CAD Reference:	A3
----------------	----