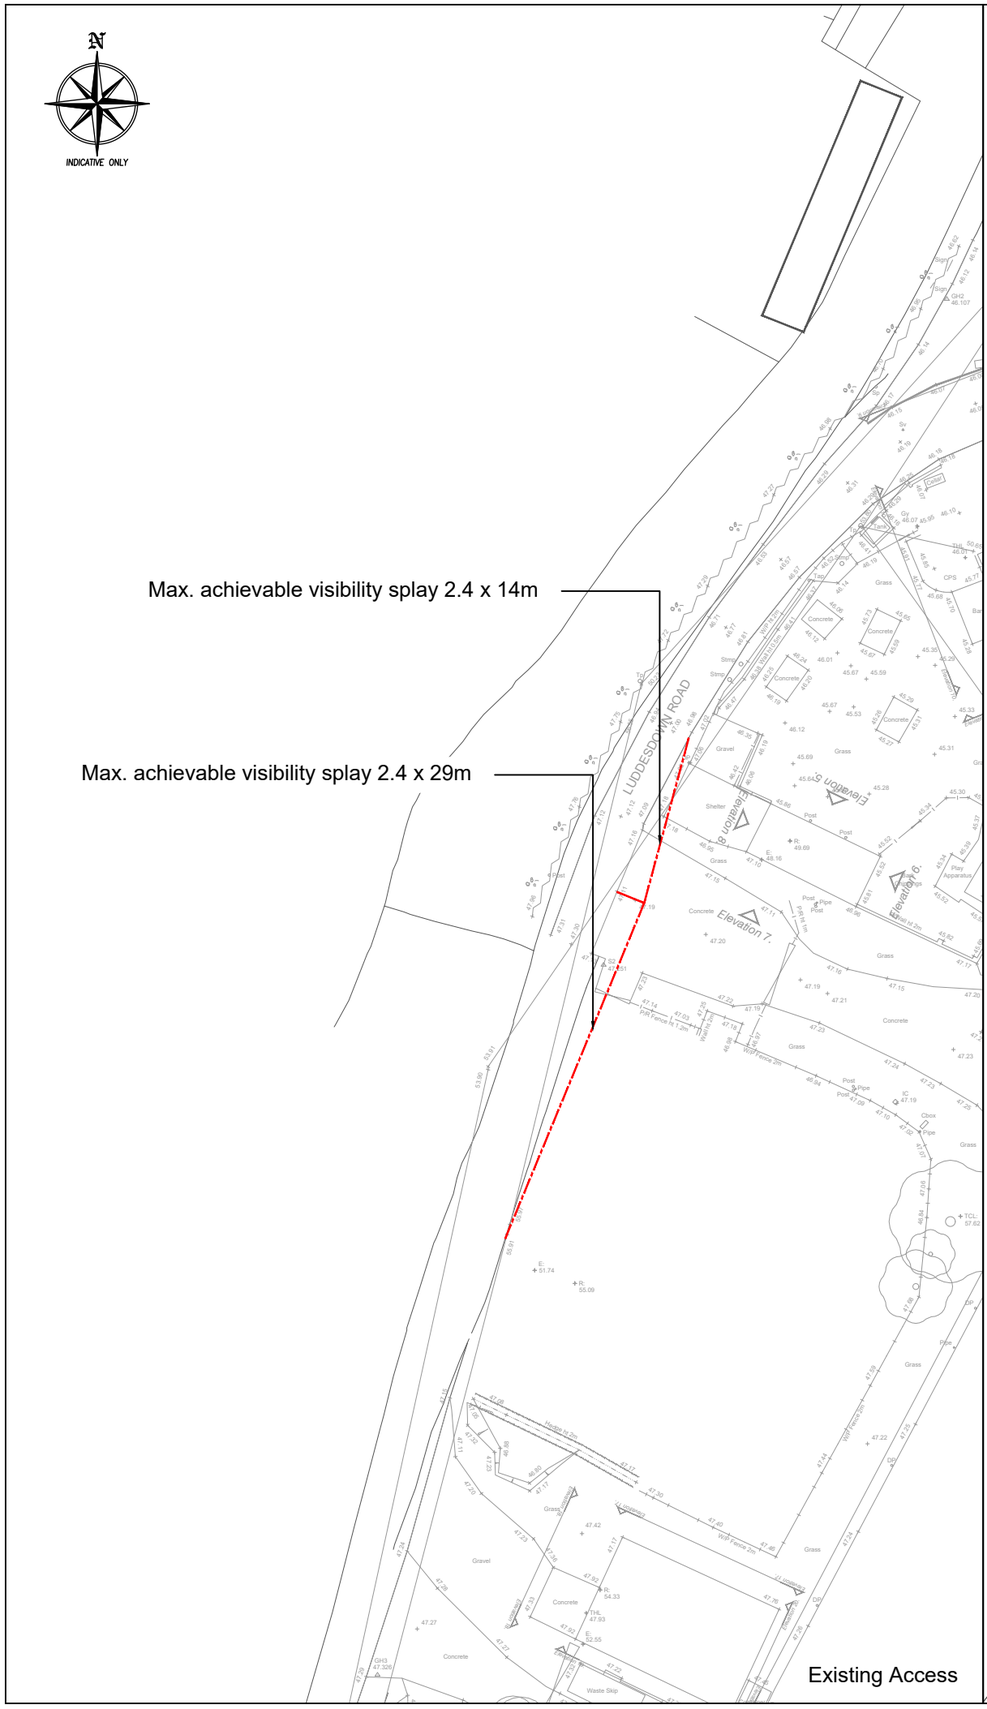

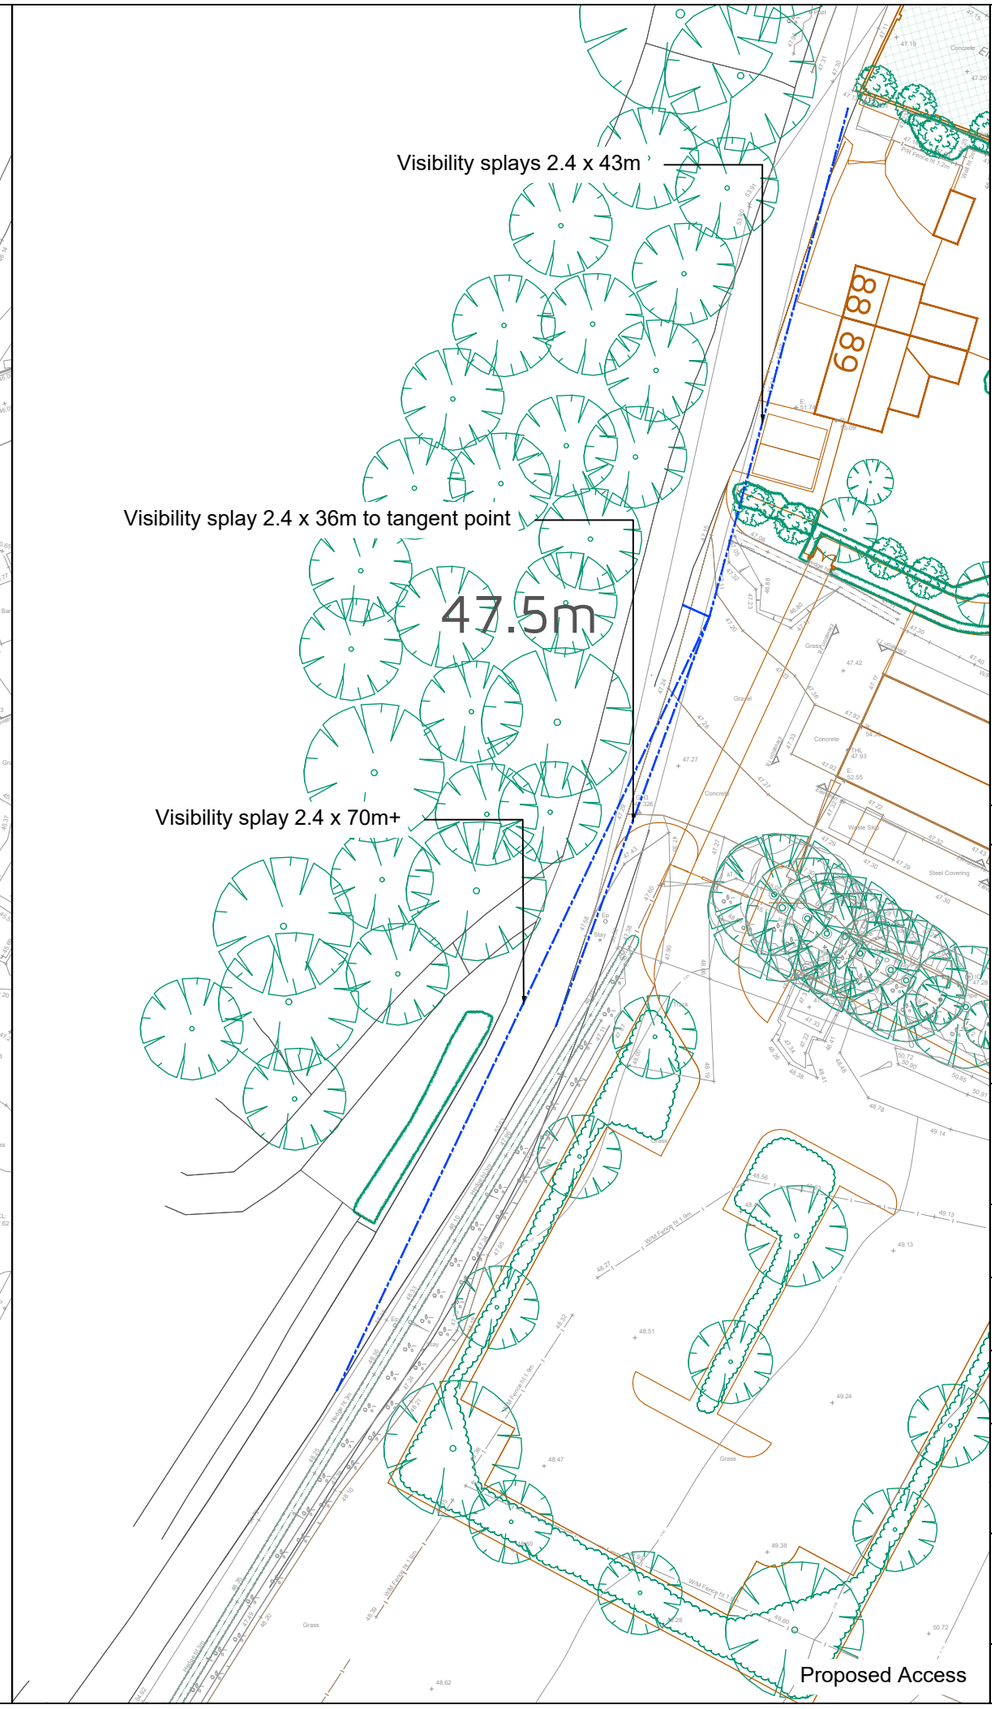

ONLY SCALE FOR PLANNING PURPOSES

Notes:

- This drawing has been prepared in accordance with the scope of DHA's appointment with its client and is subject to the terms and conditions of that appointment. DHA accepts no liability for any use of this document other than by its client and only for the purposes for which it was prepared and provided.
- If received electronically it is the recipients responsibility to print to correct scale. Only written dimensions should be used.
- Where applicable Ordnance Survey (c) Crown Copyright 2026 All rights reserved. Licence Number 100031961.

5 0 5 10 15 20 25

Metres (1:500)

REV	DATE	BY	DESCRIPTION	CHK	APD
P1	02.07.26	HL	First Issue	JM	JM

client

VINEYARD FARMS LTD

project

LUDDESDOWN FARM

title

VISIBILITY SPLAYS

project	drwg	rev
35862	H-01	P1

Drawn	Checked	Approved	scale @ A3	date
HL	JM	JM	1:500	02.07.2026

status: FOR INFORMATION — P

Eclipse House, Eclipse Park. Sittingbourne Road
Maidstone, Kent. ME14 3EN
t: 01622 776226 f: 01622 776227
e: info@dhaplanning.co.uk w: www.dhaplanning.co.uk

CAD Reference: A3