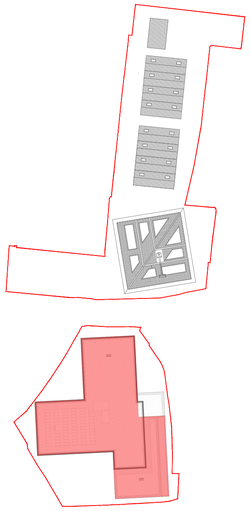

NORTH

KEY PLAN
1:1000 SCALE

INDICATIVE LOCATION OF DISCOUNT MARKET RENT OR SALE PROPERTIES

INDICATIVE LOCATION OF ACCESSIBLE UNITS

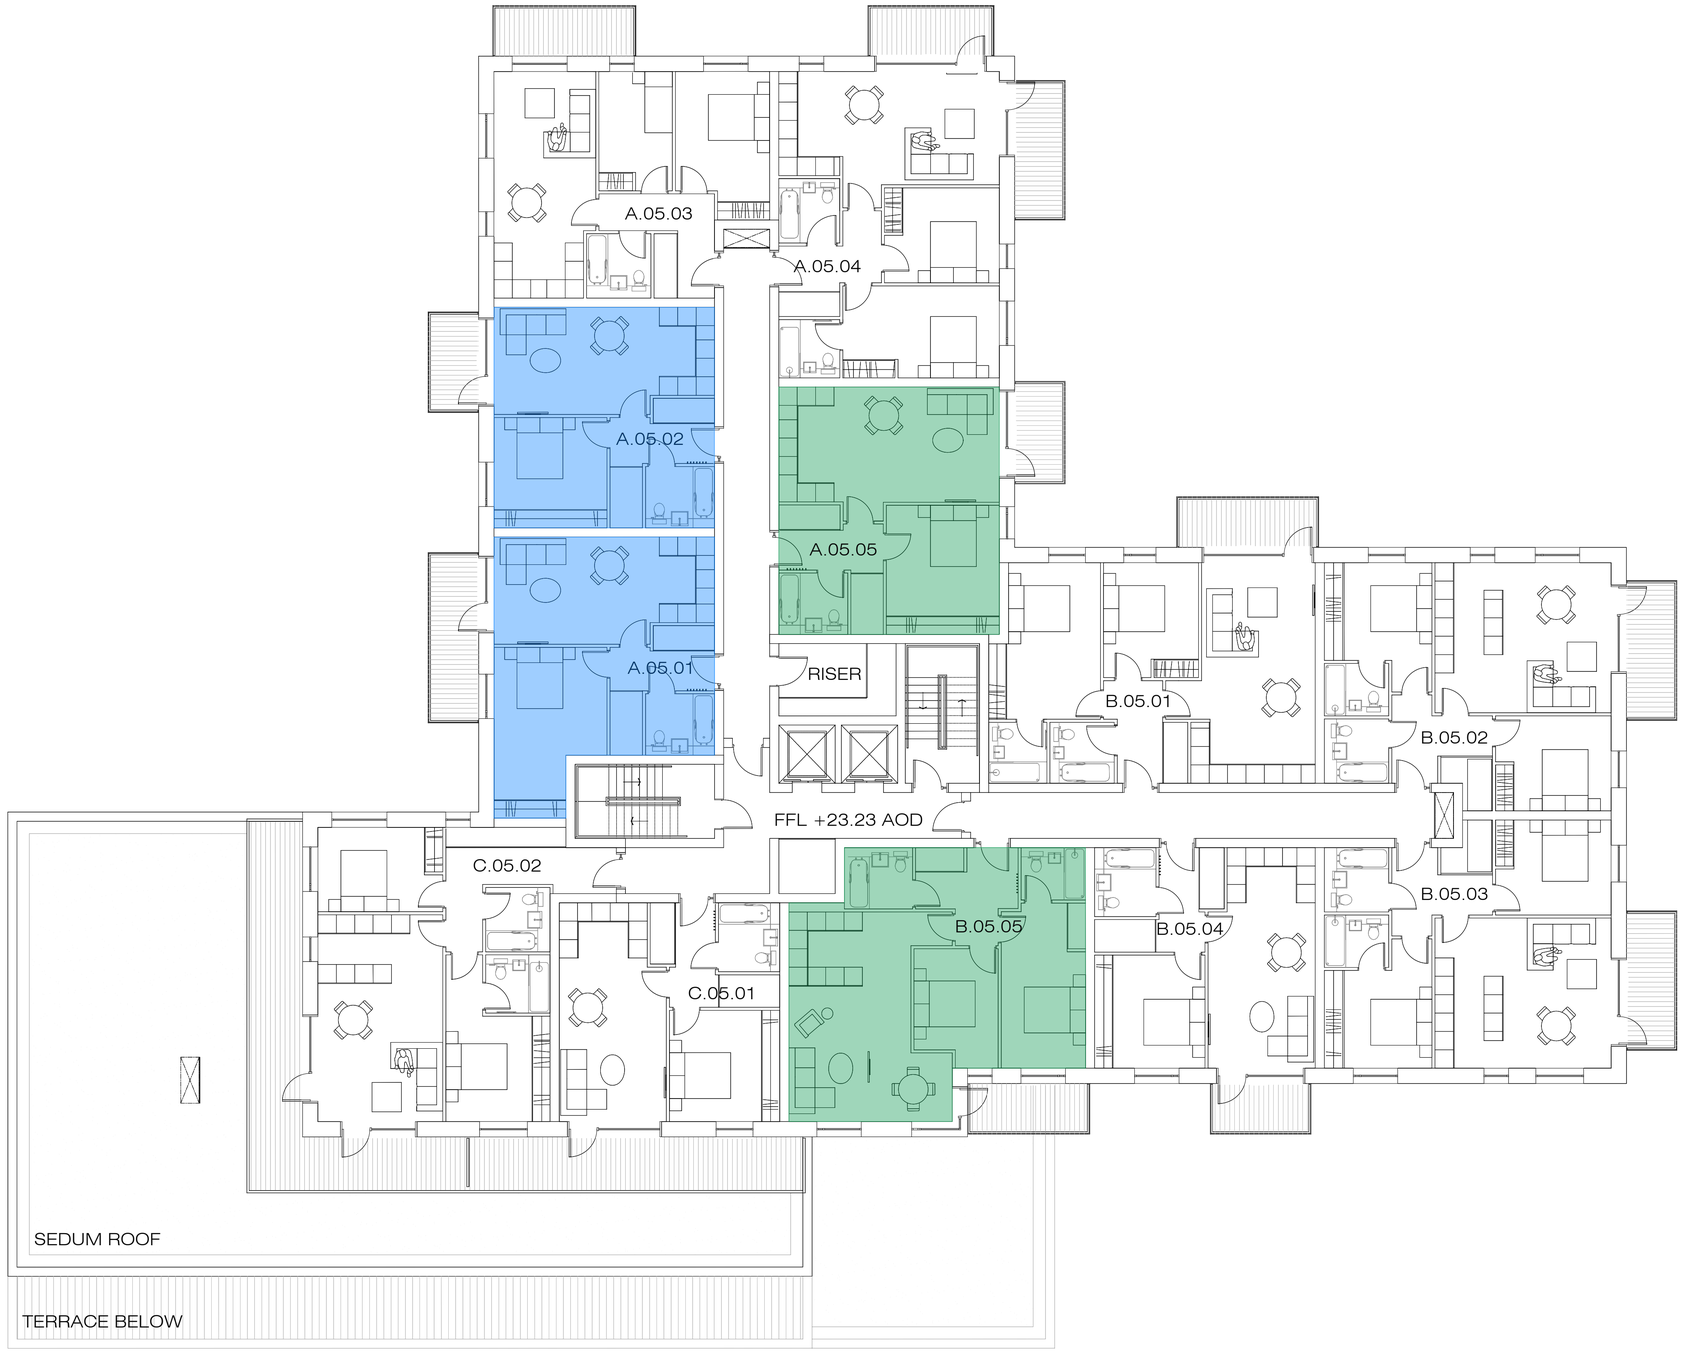

BLOCK: Stuart Road Block

LEVEL: Level 05

0 1 2 3 4 5M

CLIFTON SLIPWAYS, GRAVESEND

GA PLANS - Stuart Road Block

©This drawing is the copyright of **guy hollaway** architects and should not be copied reproduced without written consent. All Rights Reserved.

All dimensions are to be checked on site prior to fabrication and the Architect should be notified of any discrepancy

Do not scale from this drawing

NORTH

Revisions

P2	Indicative location of discounted market sale/rent properties highlighted	17.07.2020
P3	Amendment to note - Discount Market Rent Properties	26.11.2020
P4	Amendments to scheme for S73 application	23:03:24
P5	Minor Amendments	31.03.2023
P6	Amendment to DRM/S allocation	04.04.2024
P7	Amendments to Scheme for S73 Application	04.04.2025

Project | Clifton Slipways
Gravesend, Kent

Client | Quinn Estates

Title | Stuart Road GA Plans - Level 05

Status | PLANNING

Scale@A1 | 1:100 Date | June 2019 Drawn | LC Chk'd | AR

guy hollaway ARCHITECTS

London | Fourth Floor | 251 Pentonville Road | London | N1 9NG
T +44 (0) 20 7014 4900 | F +44 (0)1303 268 214 | E london@guyhollaway.co.uk | W www.guyhollaway.co.uk

Kent | The Tramway Stables | Rampart Road | Hythe | Kent | CT21 5BG
T +44 (0)1303 260 515 | F +44 (0)1303 268 214 | E kent@guyhollaway.co.uk | W www.guyhollaway.co.uk

Project Number 18.137.300.06 | Drawing Number | Revision P7

Bim Number