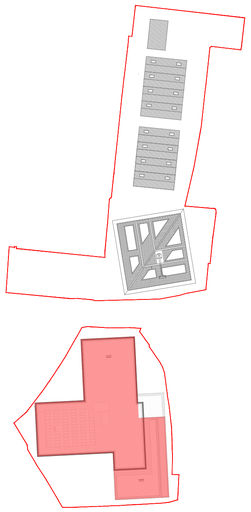

NORTH

KEY PLAN
1:1000 SCALE

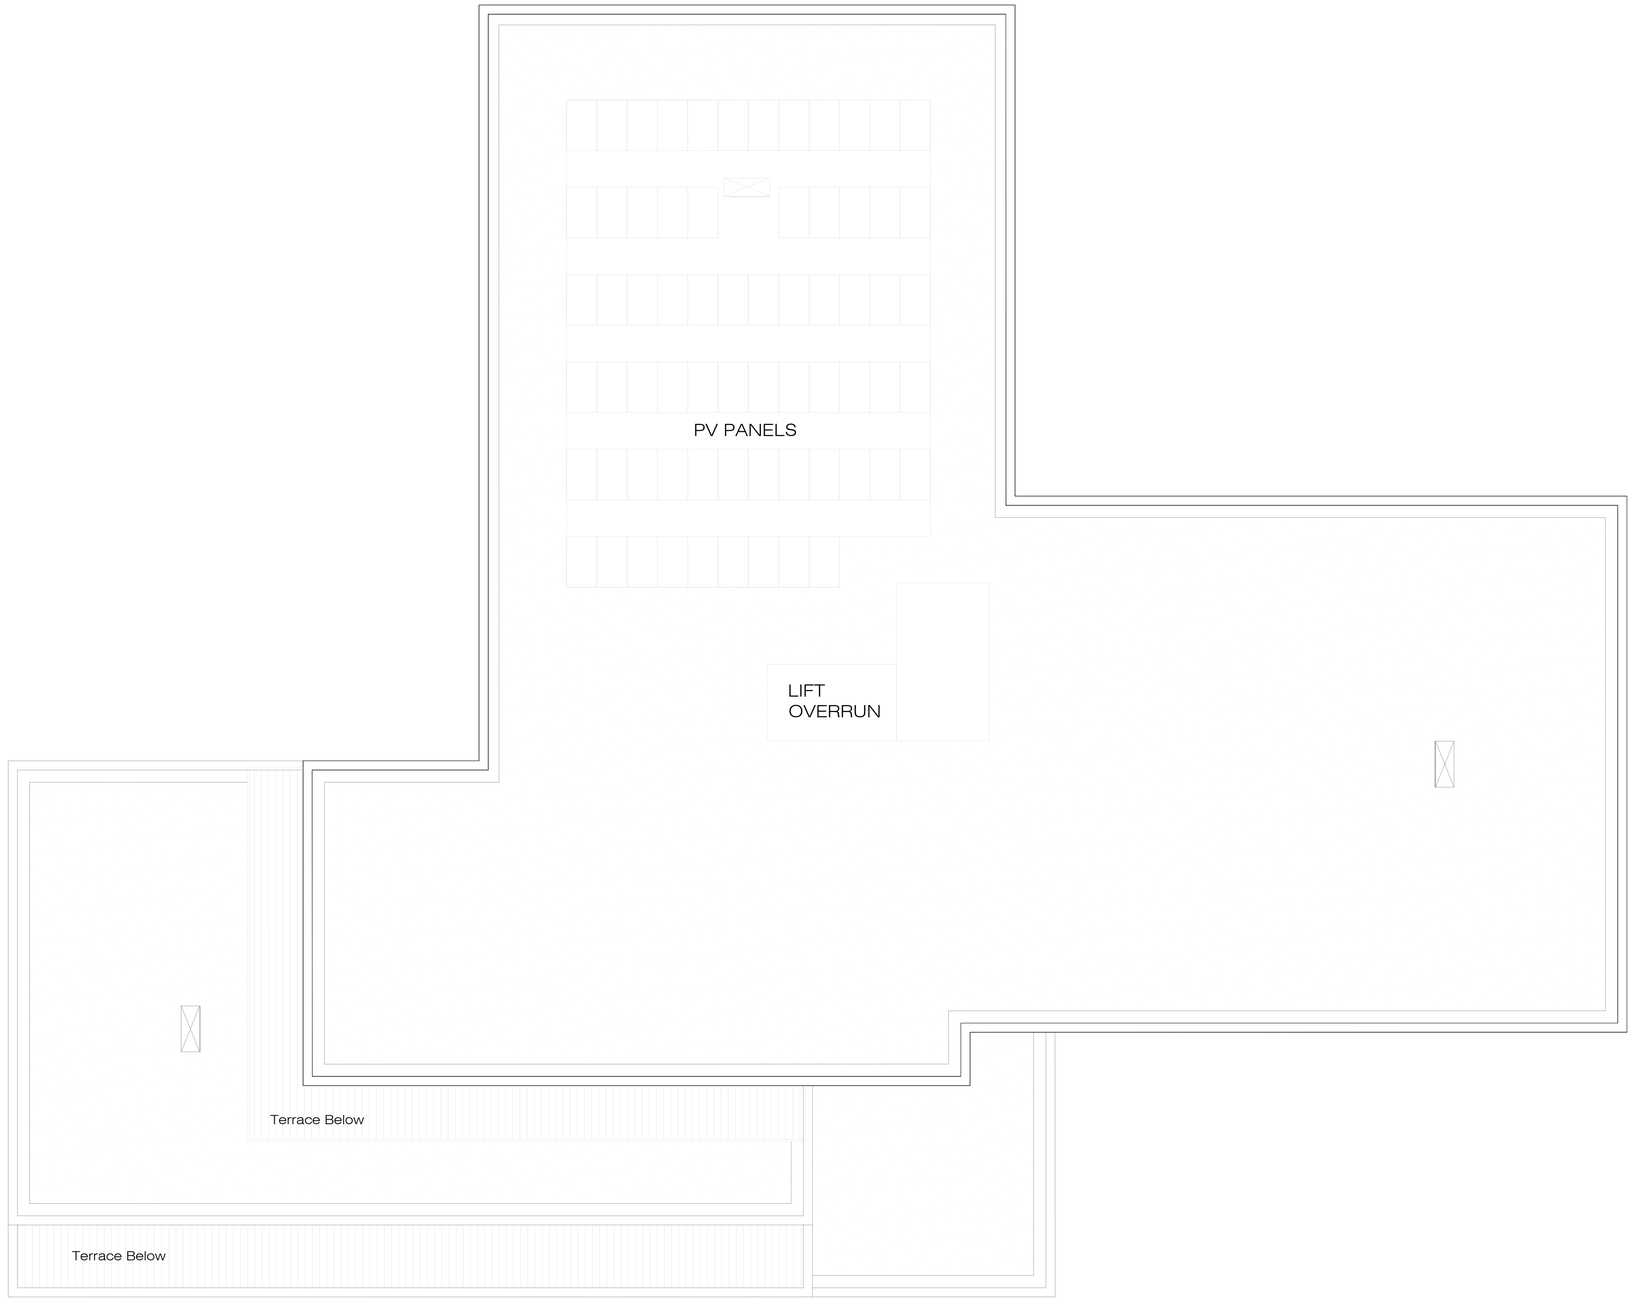

BLOCK: Stuart Road Block
LEVEL: Roof Plan

0 1 2 3 4 5M

CLIFTON SLIPWAYS, GRAVESEND

GA PLANS - Stuart Road Block

©This drawing is the copyright of **guy hollaway** architects and should not be copied reproduced without written consent. All Rights Reserved.

All dimensions are to be checked on site prior to fabrication and the Architect should be notified of any discrepancy

Do not scale from this drawing

NORTH

Revisions

P2	Amendments to scheme for S73 application	
P3	Minor Amendments	31.03.2023
P4	Amendments to Scheme for S73 Application	04.04.2025

Project | Clifton Slipways
Gravesend, Kent

Client | Quinn Estates

Title | Stuart Road GA Plans - Roof Plan

Status | PLANNING

Scale@A1 | 1:100 Date | June 2019 Drawn | LC Chk'd |AR

guy hollaway
ARCHITECTS

London | Fourth Floor | 251 Pentonville Road | London | N1 9NG
T +44 (0) 20 7014 4900 | F +44 (0)1303 268 214 | E london@guyhollaway.co.uk | W www.guyhollaway.co.uk

Kent | The Tramway Stables | Rampart Road | Hythe | Kent | CT21 5BG
T +44 (0)1303 260 515 | F +44 (0)1303 268 214 | E kent@guyhollaway.co.uk | W www.guyhollaway.co.uk

Project Number 18.137.300.09
Drawing Number
Revision P4

Bim Number