
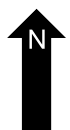
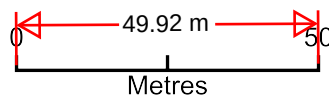


Outbuilding Proposal - Location Plan

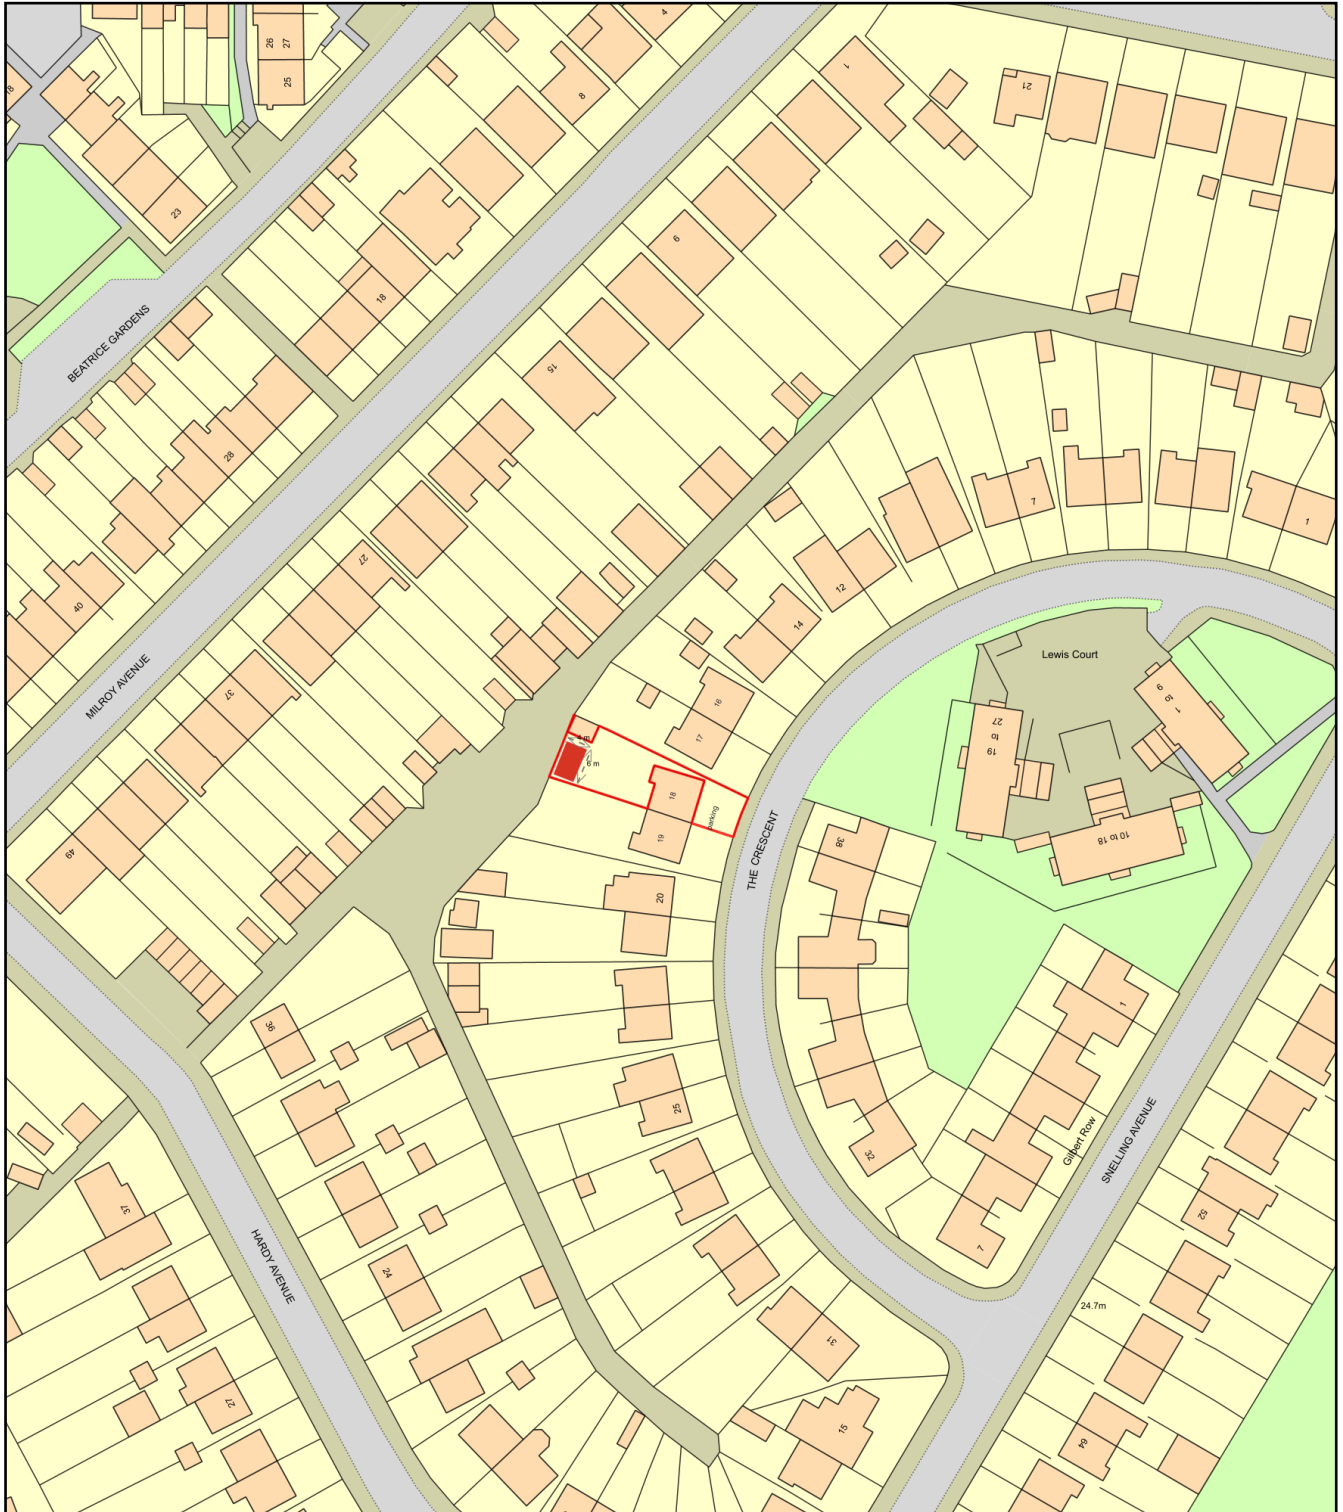

Plan Produced for: Gravesham Borough Council

Date Produced: 04 Jun 2024

Plan Reference Number: TQRQM24156131626815

Scale: 1:1250 @ A4