


Outbuilding Proposal - Site/Block Plan

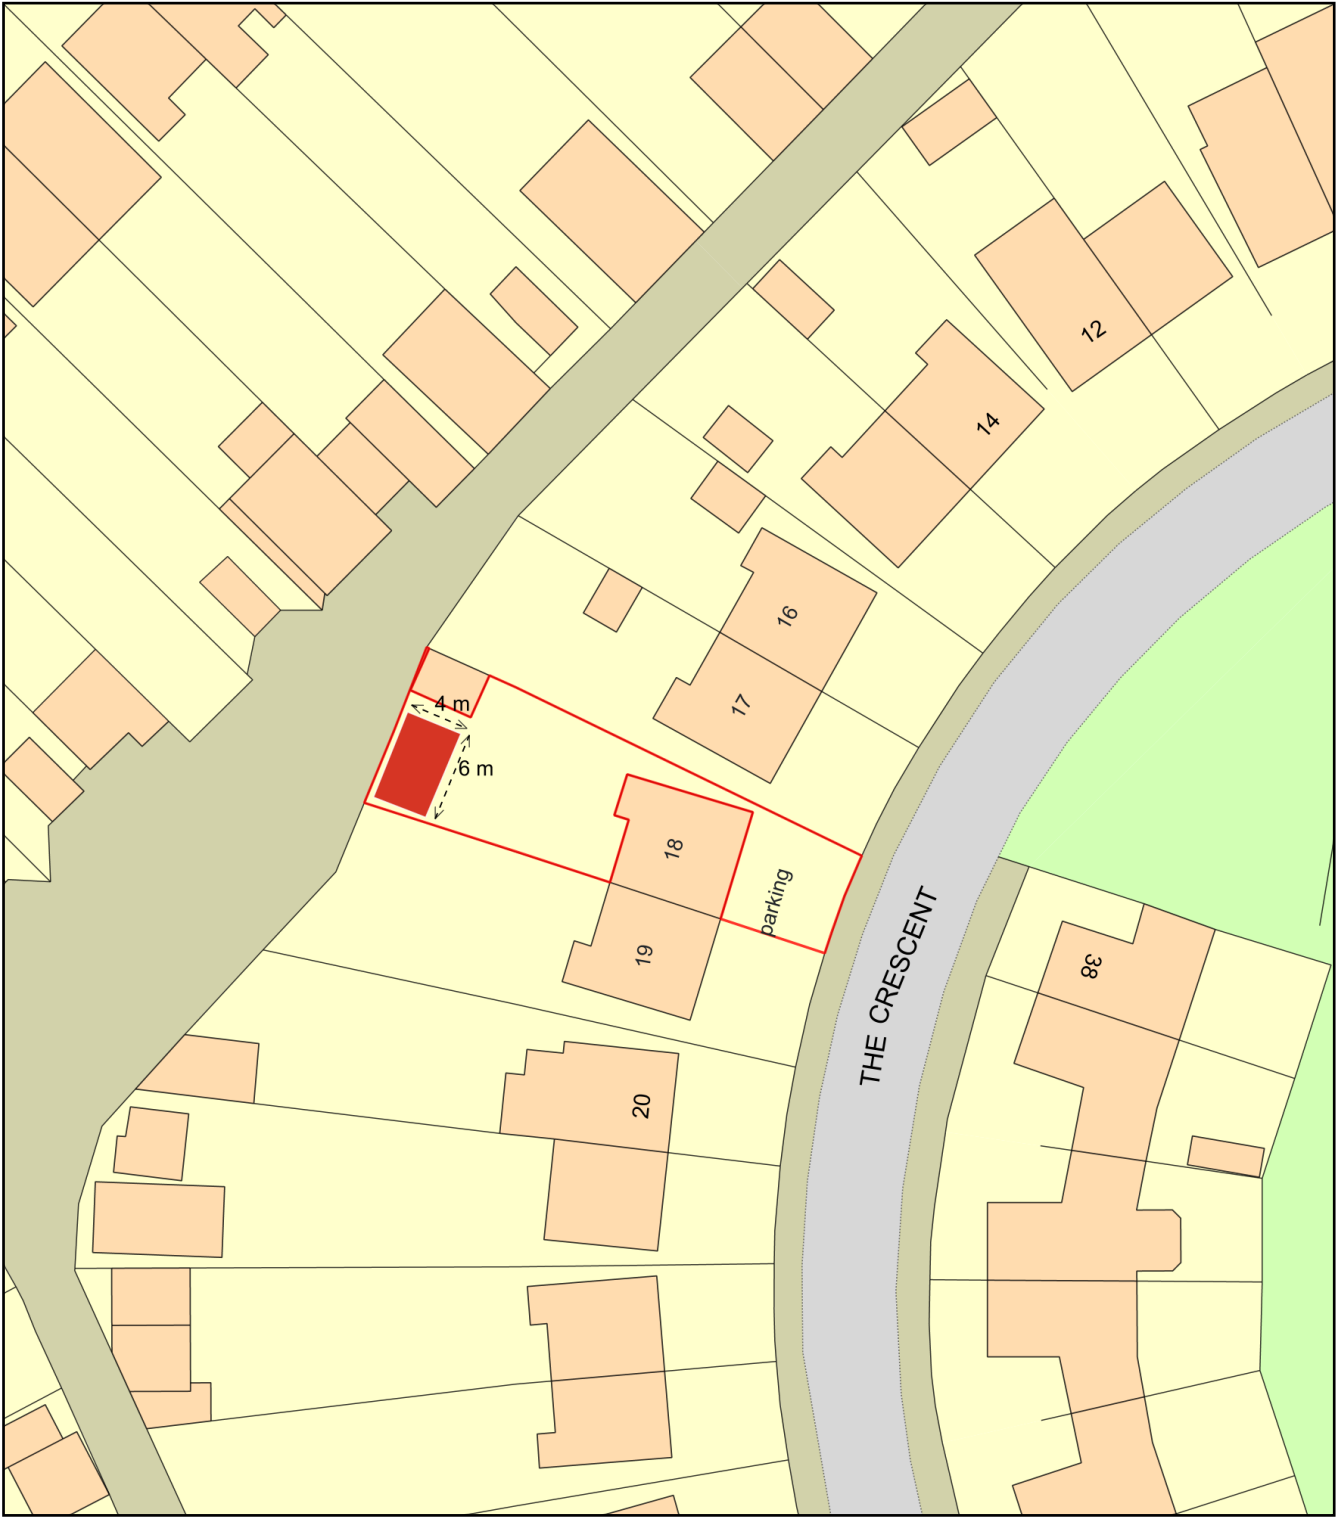

Plan Produced for: Gravesham Borough Council
Date Produced: 04 Jun 2024
Plan Reference Number: TQRQM24156131205337
Scale: 1:500 @ A4