


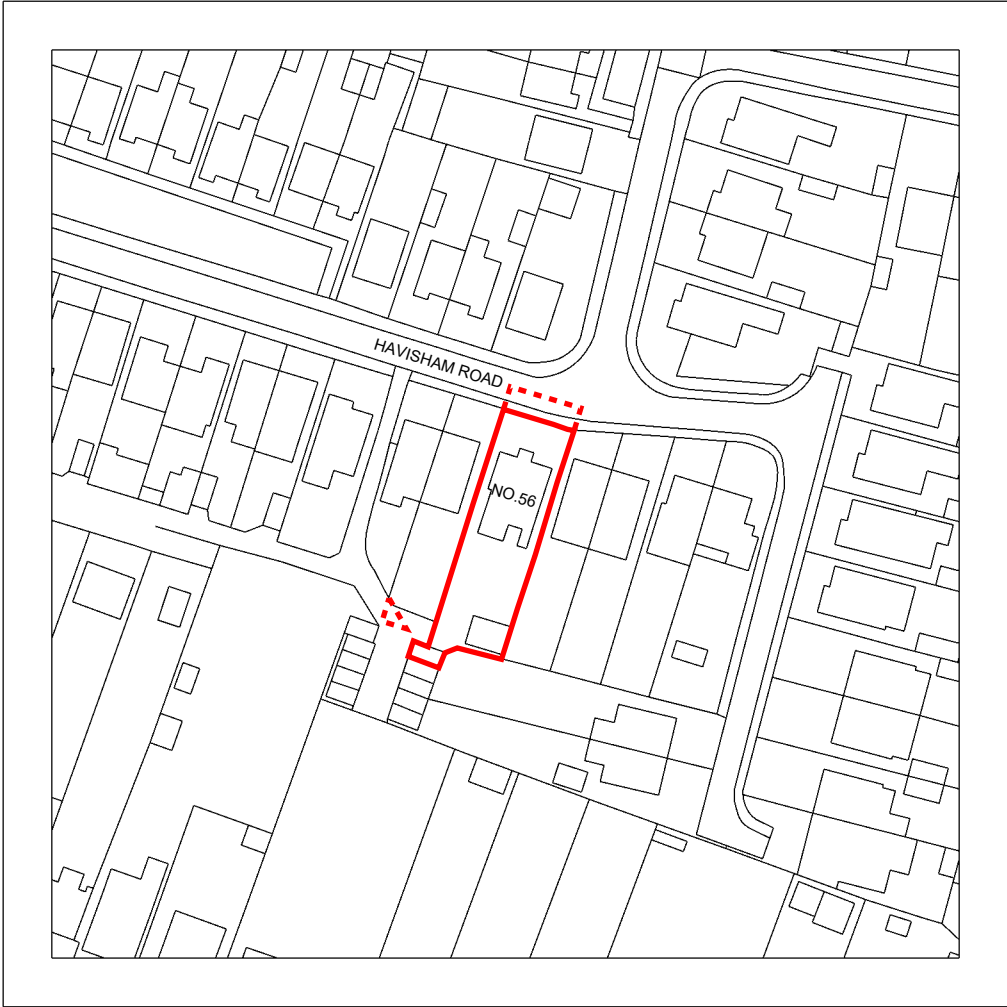


DOTTED RED LINE INDICATES FULL EXTENT OF LAND REGISTRY TITLE PLAN

56 Havisham Road
 Gravesend
 Kent DA12 4UN



MR and MRS B. TRELEAVEN

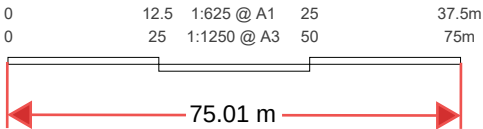

Client:
 MR and MRS B. TRELEAVEN
 Project Title:
 HAVISHAM ROAD, GFRAVESEND
 Status: PLANNING Stage: P Scale: 1:625/1250 Sheet: A1/A3

Drawing Title:
 LOCATION PLAN
 Project No: A23320 Disc: A Building: - Package: - Drawing No: 1000 Revision: A