


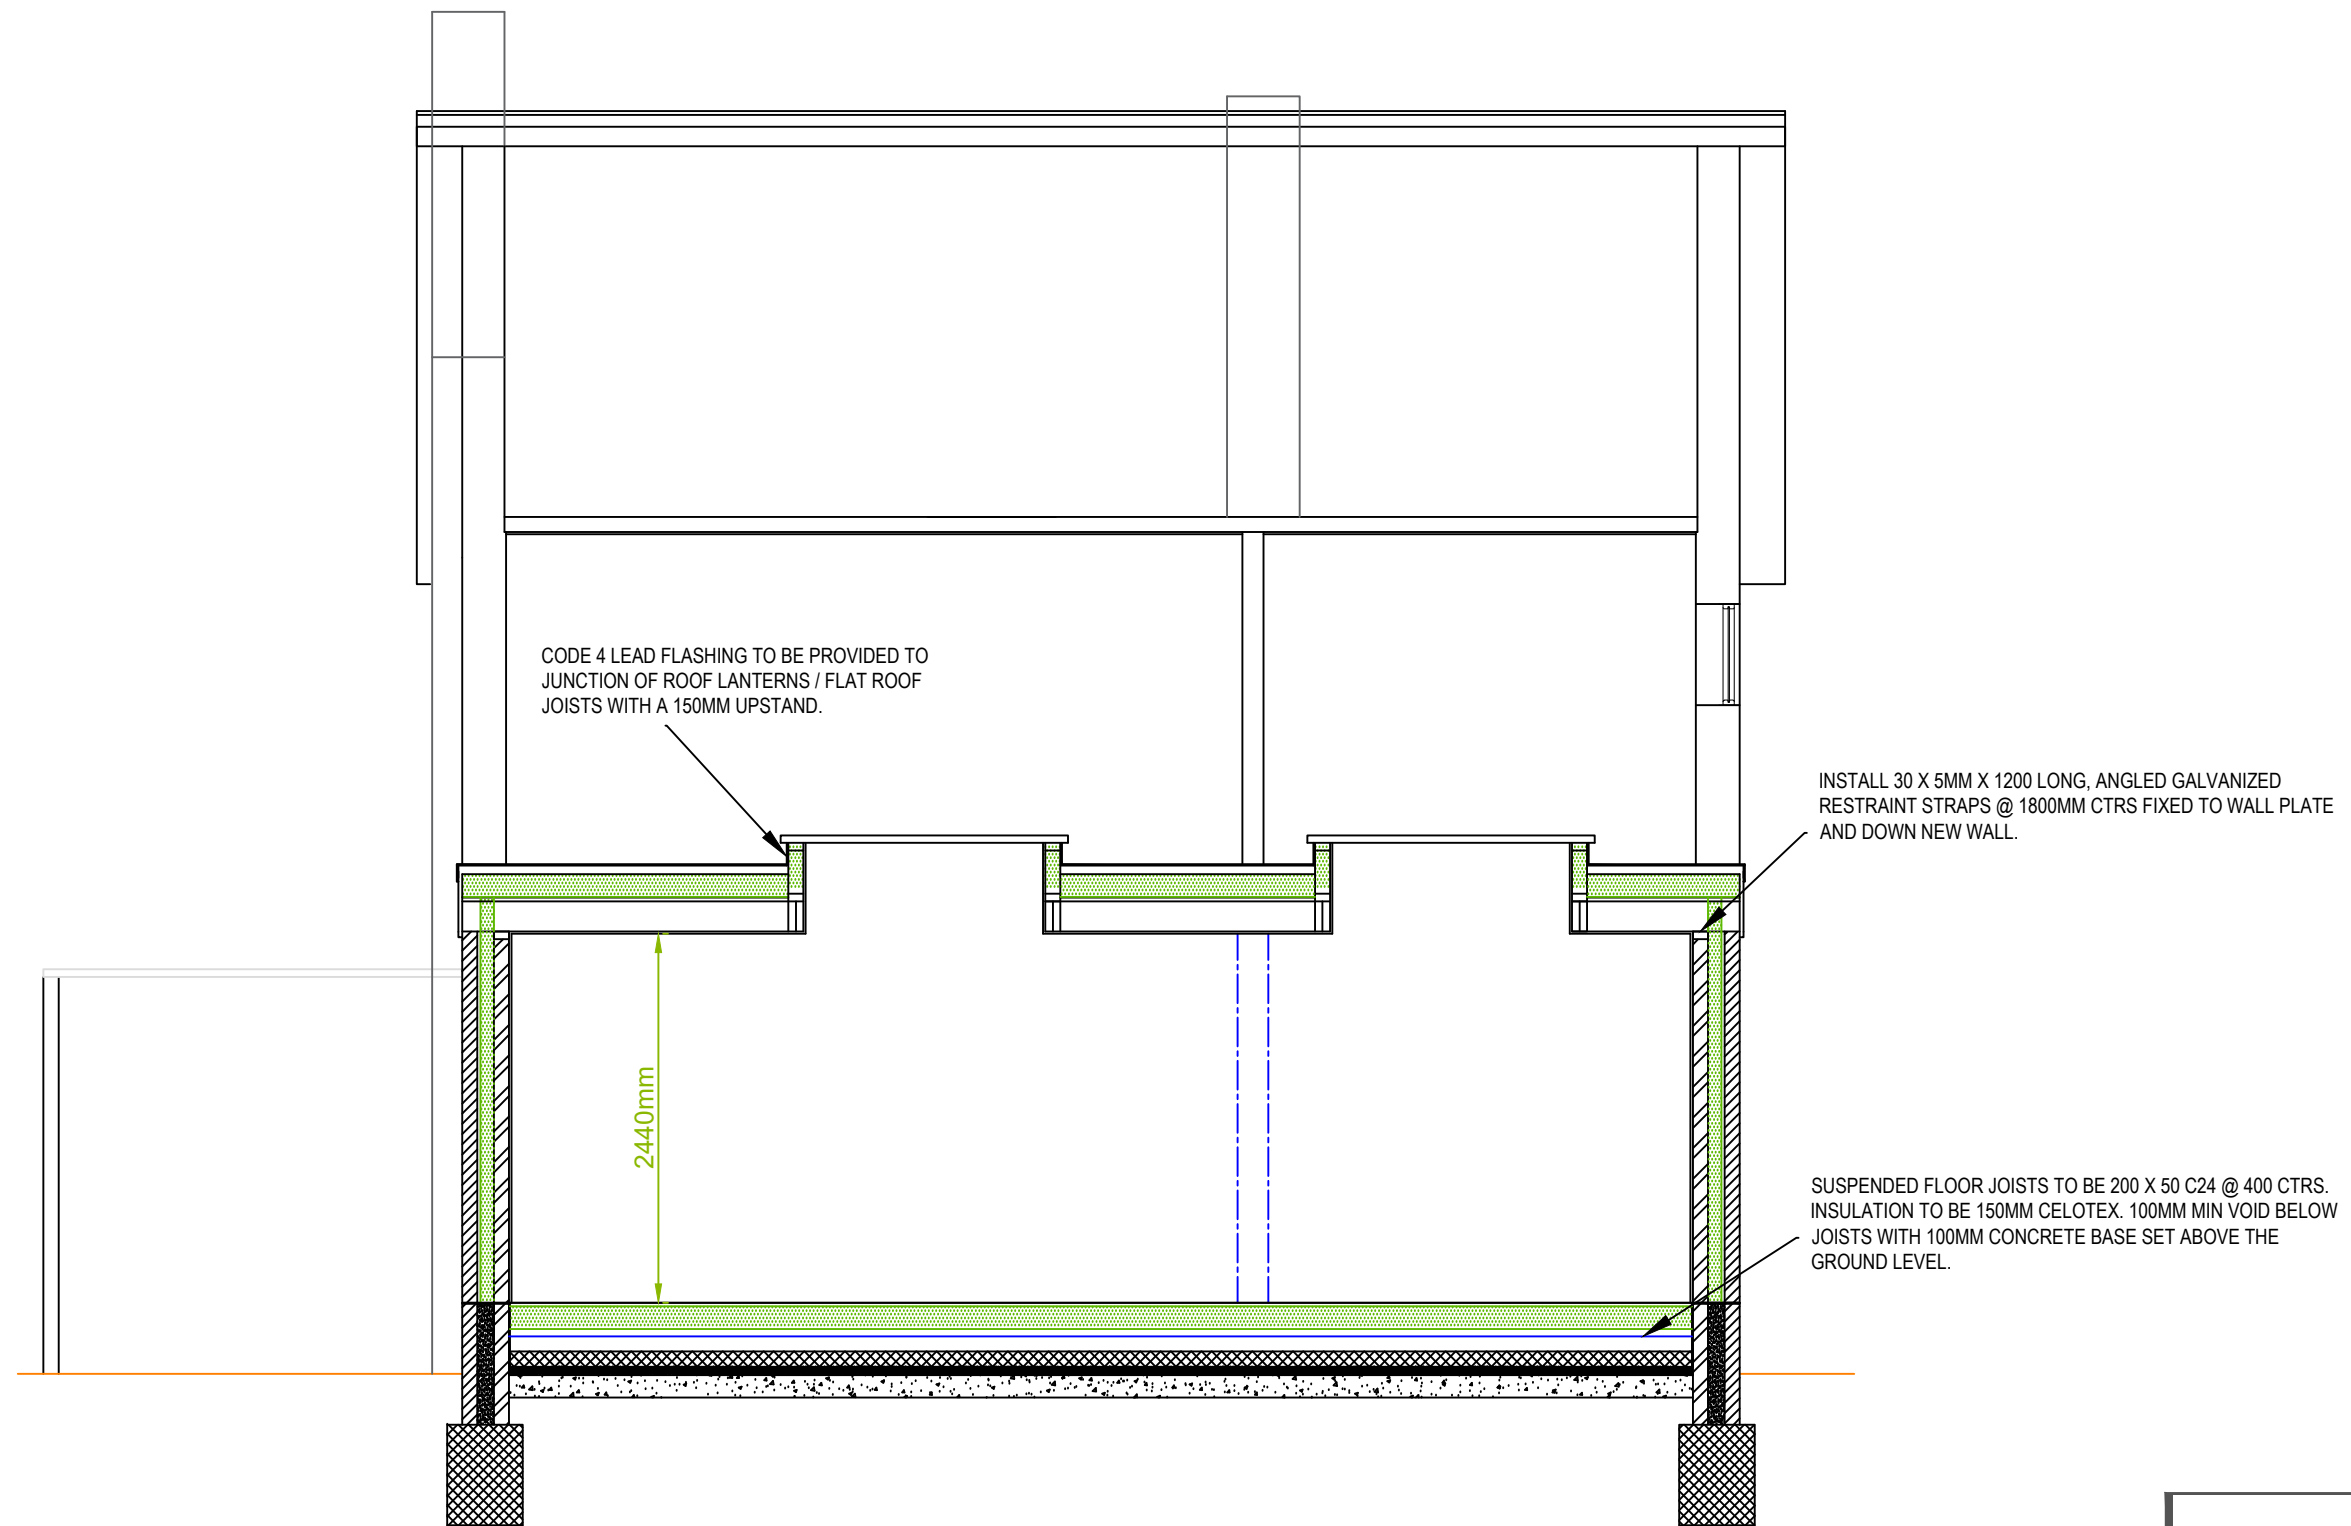

PROPOSED SECTION (REAR TO FRONT)

EXISTING HEATING SYSTEM TO BE EXTENDED INTO EXTENSION.
RADIATORS TO BE FITTED WITH THERMOSTATIC RELEASE VALVES.

NO TIMBER TO BE WITHIN 50MM OF CHIMNEYS.
DOUBLE FLOOR JOISTS UNDER PARALLEL PARTITIONS.
FLITCH BEAMS TO BE BOLTED @ 600MM STAGGERED
CENTRES, DOUBLE BOLTED AT BEARING ENDS WITH M12
BOLTS AND SQUARE PLATE WASHERS.
ALL STRUCTURAL SOFTWOOD SPECIFIED FOR DRY APPLICATIONS
(RAFTERS, JOISTS AND STUDWORK ETC) MUST BE STRESS GRADED
WHEN DRY AND INCLUDE THE GRADING MARK "DRY" OR "KD".



THE
LOFT DESIGN
STUDIO

12 Swift Avenue, Finberry,
Ashford, Kent, TN25 7GD.
07872 995076.
theloftdesignstudio@outlook.com

Name:

Address:

32 BRENCHLEY AVENUE,
GRAVESEND, DA11 7RQ.

Project:

SINGLE STOREY REAR EXTENSION

Date:

18/09/25

Drawn By:

MB

Plan No:

1836/8

0 1m 3m 2m 3m
SCALE BAR 1:50 @ A3