


Do not scale dimensions off this drawing.
Check all dimensions and report any
discrepancies to the Architect before
proceeding with the works.
Notify the Architect immediately of any
discrepancies between the drawings and
other contract documents.

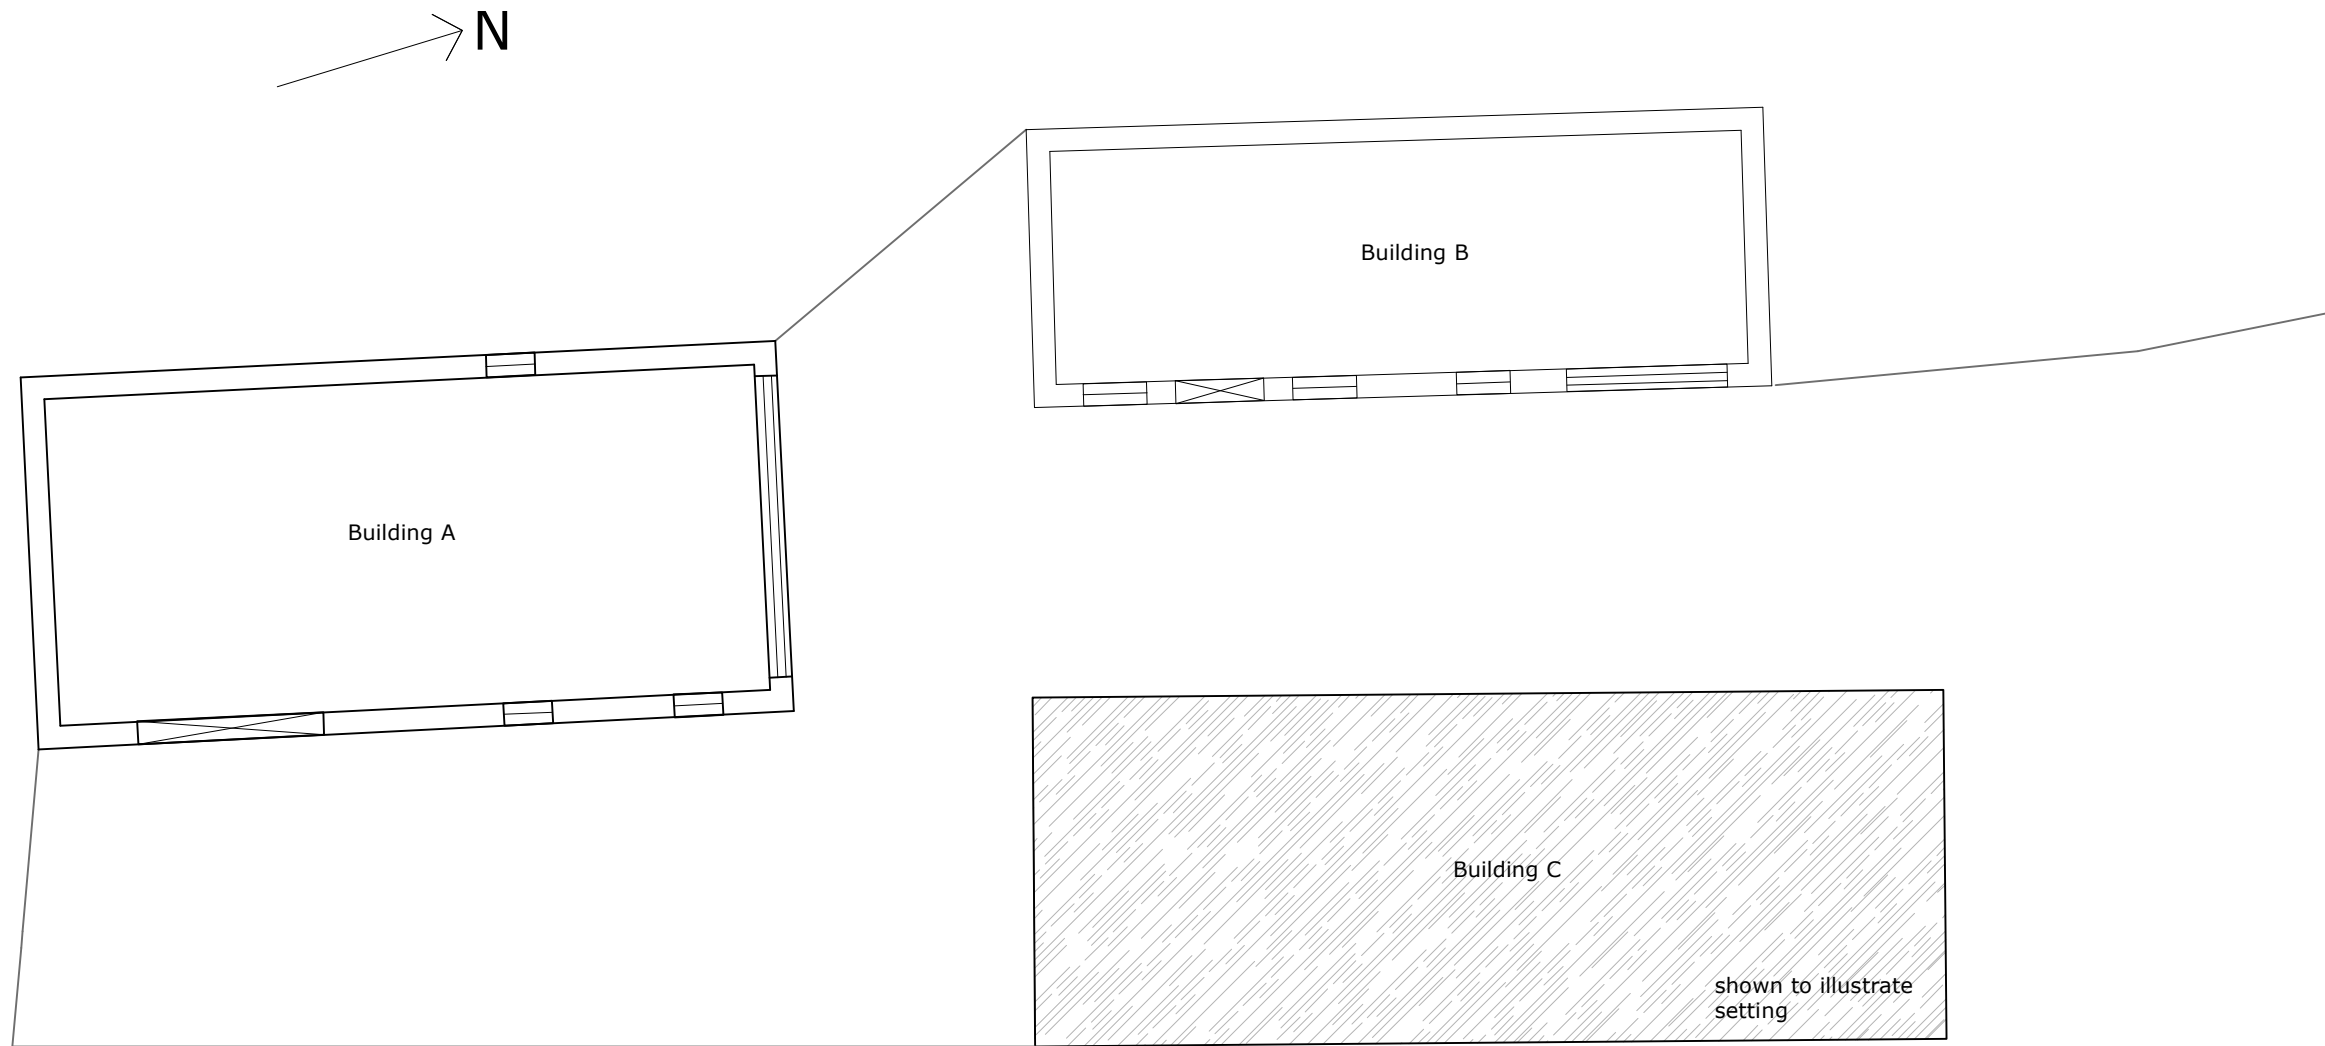

80 elphinstone road, hastings, tn34 2bs 07881 822 805 christina@skylinedesignltd.co.uk

job
Castle Shaw, Wrotham Road,
Istead Rise, Kent, DA13 9EG
drawing
EXISTING FLOORPLANS
scale 1:100 @ A3 date 09.02.26
no 696.100.PD.01 rev /