




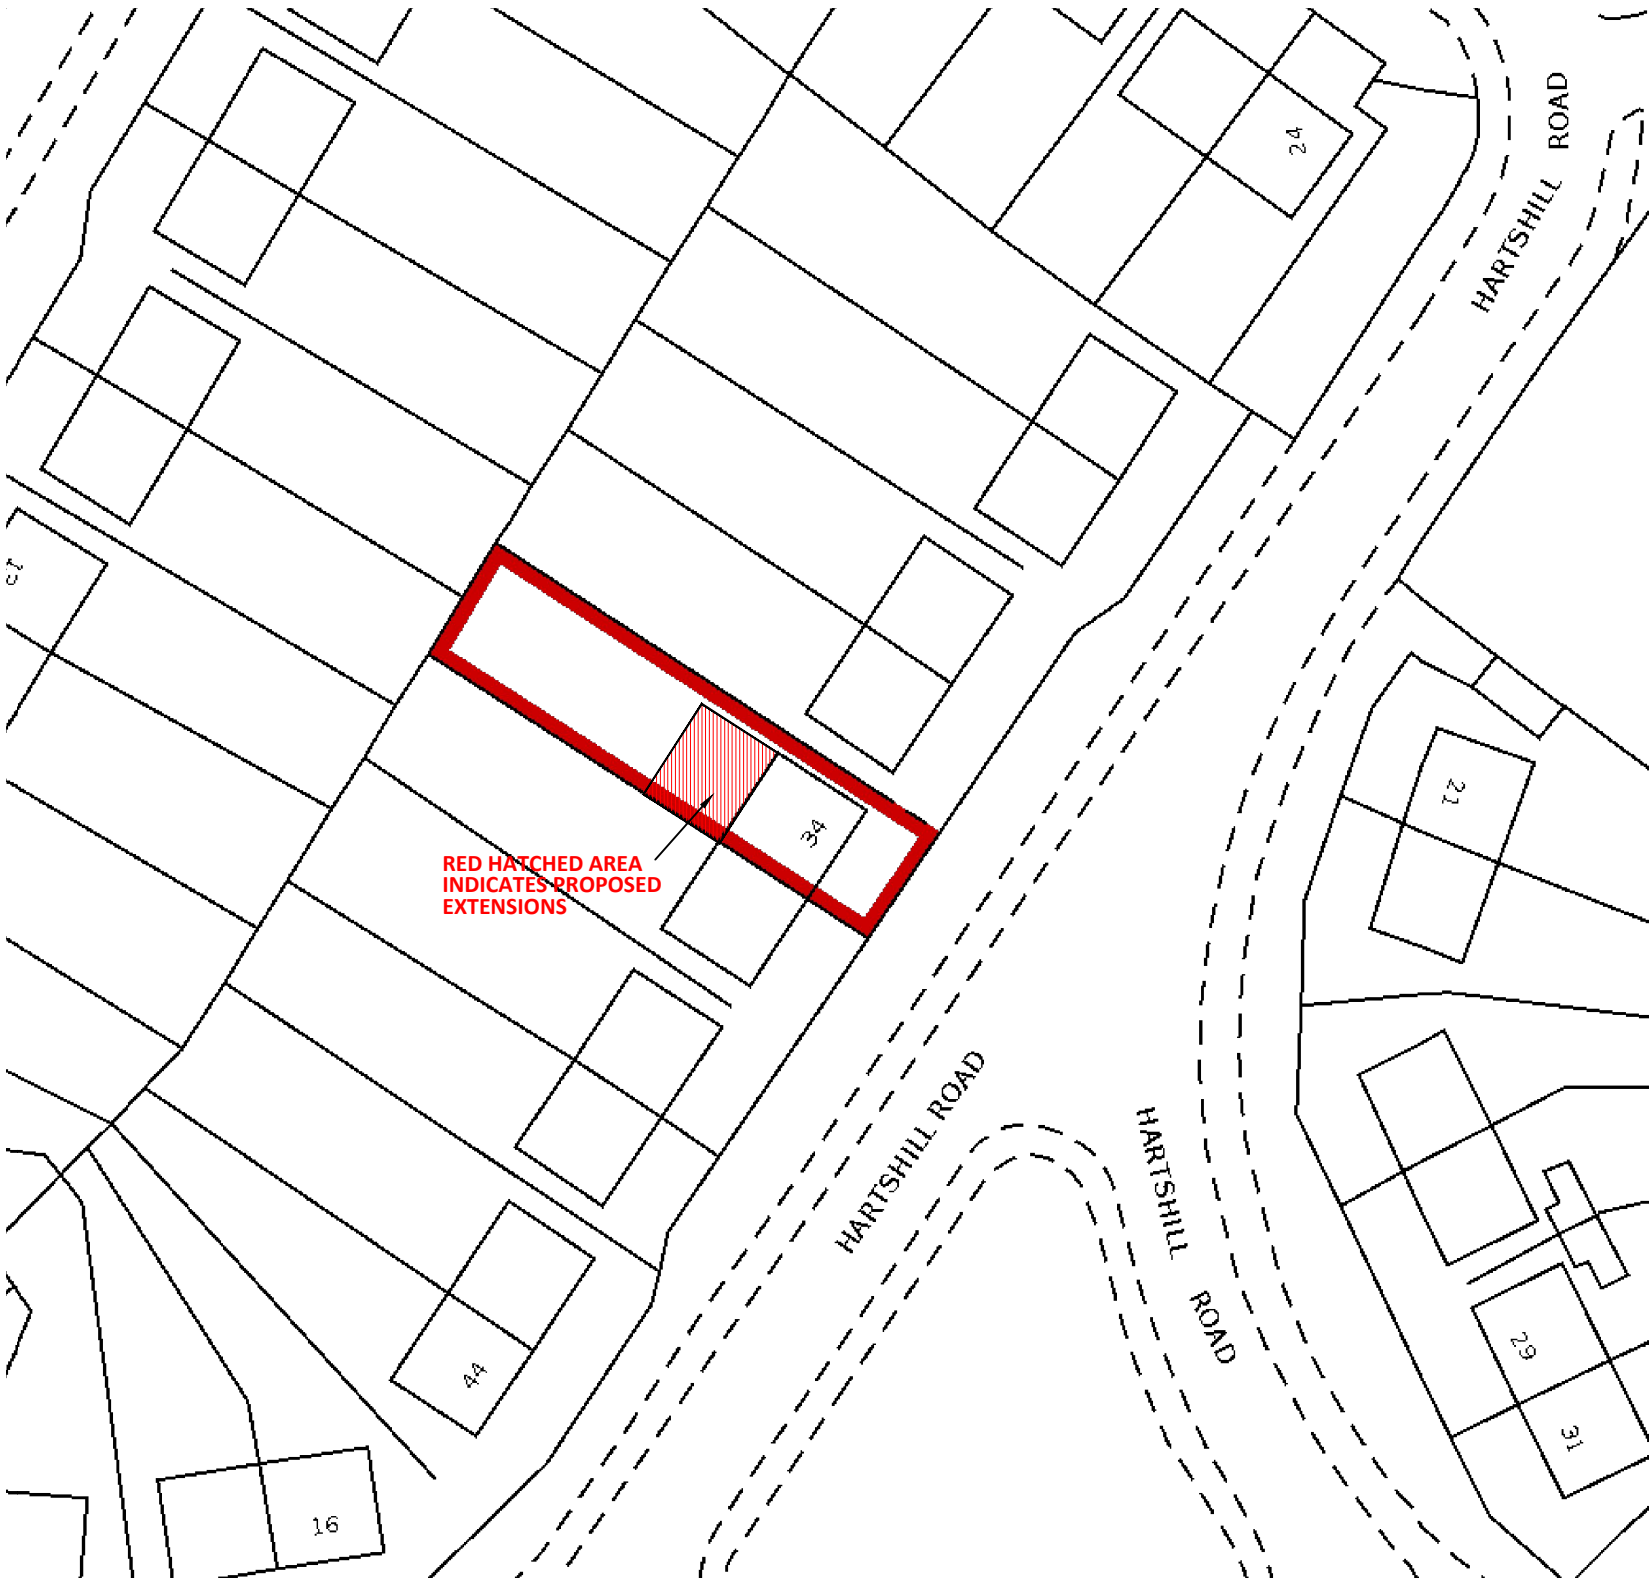

Location Map Scale: 1:1250

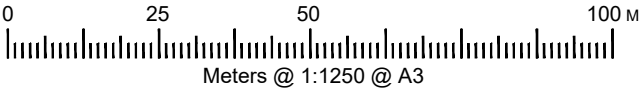

Block Plan Scale: 1:500

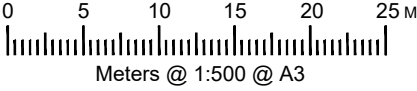

| REFERENCE DRAWINGS |  | KEY PLAN | COPYRIGHT<br><br>THE CONTENTS OF THIS DRAWING<br>MAY NOT BE REPRODUCED IN<br>WHOLE OR IN PART WITHOUT<br>EXPRESS WRITTEN CONSENT OF<br>TOWN & COUNTY VALUERS &<br>SURVEYORS LIMITED | NOTES<br><br>PLEASE NOTE THAT BEFORE<br>BUILDINGS WORKS COMMENCES IT<br>THE RESPONSIBILITY OF THE<br>BUILDER OR OWNER TO SERVE<br>PARTY IS WALL NOTICES TO ALL<br>NEIGHBOURS |          |      | CONSULTANT<br><br><br><b>A DESIGN STUDIO LTD.</b><br><br>ARCHITECTURAL CONSULTANT,CIVIL ENGINEERS,STRUCTURAL ENGINEERS<br>952 Eastern Avenue, Ilford, Essex, IG2 7JD   Tel:020 3651 7861/07886623744<br>Email:adesignstudio99@gmail.com | DRAWN<br>RA<br>CHECKED<br>SB<br>PROJECT NO.<br>7263 | CLIENT/PROJECT<br>34 HARTSHILL ROAD NORTHFLEET<br>GRAVESEND DA11 7DY<br><br>TITLE<br>BLOCK AND<br>LOCATION PLAN | DRAWING No.<br>A00<br><br>SCALE: 1:1250&<br>1:500<br><br>DATE: April 2023 |  |  |    |     |
|--------------------|--|----------|---|---|----------|------|---|-----------------------------------------------------|---|---------------------------------------------------------------------------|--|--|----|-----|
|                    |  |          |   |   | A        |      |   |                                                     |   |                                                                           |  |  |    |     |
|                    |  |          |   |   | REVISION |      |   |                                                     |   |                                                                           |  |  |    |     |
|                    |  |          |   |   | No       | DATE |   |                                                     |   |                                                                           |  |  | BY | CHK |