


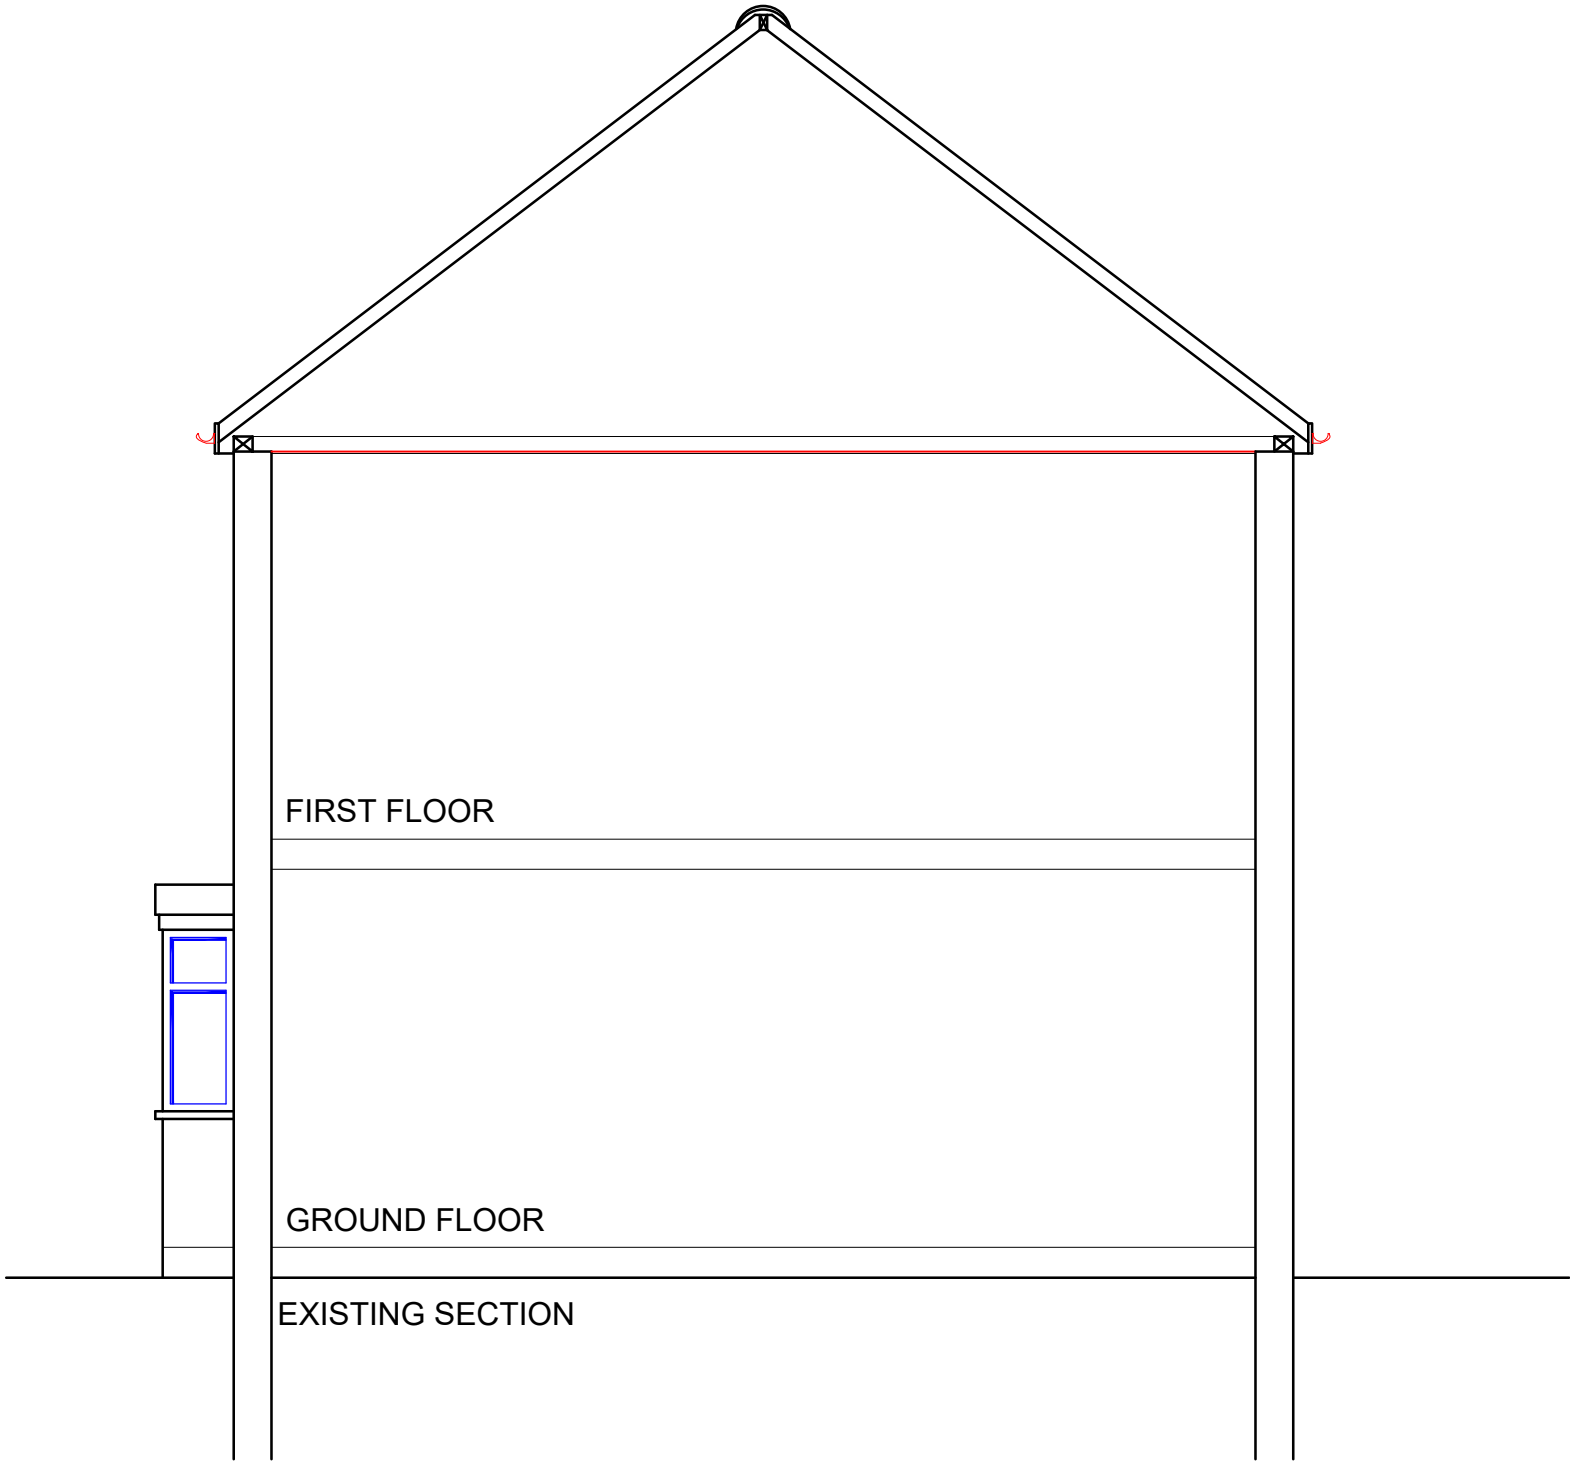

REFERENCE DRAWINGS		KEY PLAN	COPYRIGHT THE CONTENTS OF THIS DRAWING MAY NOT BE REPRODUCED IN WHOLE OR IN PART WITHOUT EXPRESS WRITTEN CONSENT OF TOWN & COUNTY VALUERS & SURVEYORS LIMITED	NOTES PLEASE NOTE THAT BEFORE BUILDING WORKS COMMENCES IT THE RESPONSIBILITY OF THE BUILDER OR OWNER TO SERVE PARTY IS WALL NOTICES TO ALL NEIGHBOURS			CONSULTANT  A DESIGN STUDIO LTD. ARCHITECTURAL CONSULTANT,CIVIL ENGINEERS,STRUCTURAL ENGINEERS 952 Eastern Avenue, Ilford, Essex, IG2 7JD Tel:020 3651 7861/07886623744 Email:adesignstudio99@gmail.com	DRAWN RA	CLIENT/PROJECT 34 HARTSHILL ROAD NORTHFLEET GRAVESEND DA11 7DY	DRAWING No. A04		
										CHECKED SB	TITLE EXISTING SECTION	SCALE: 1:50
										PROJECT NO. 7263		DATE: April 2023
					No	DATE	REVISION	BY	CHK			