
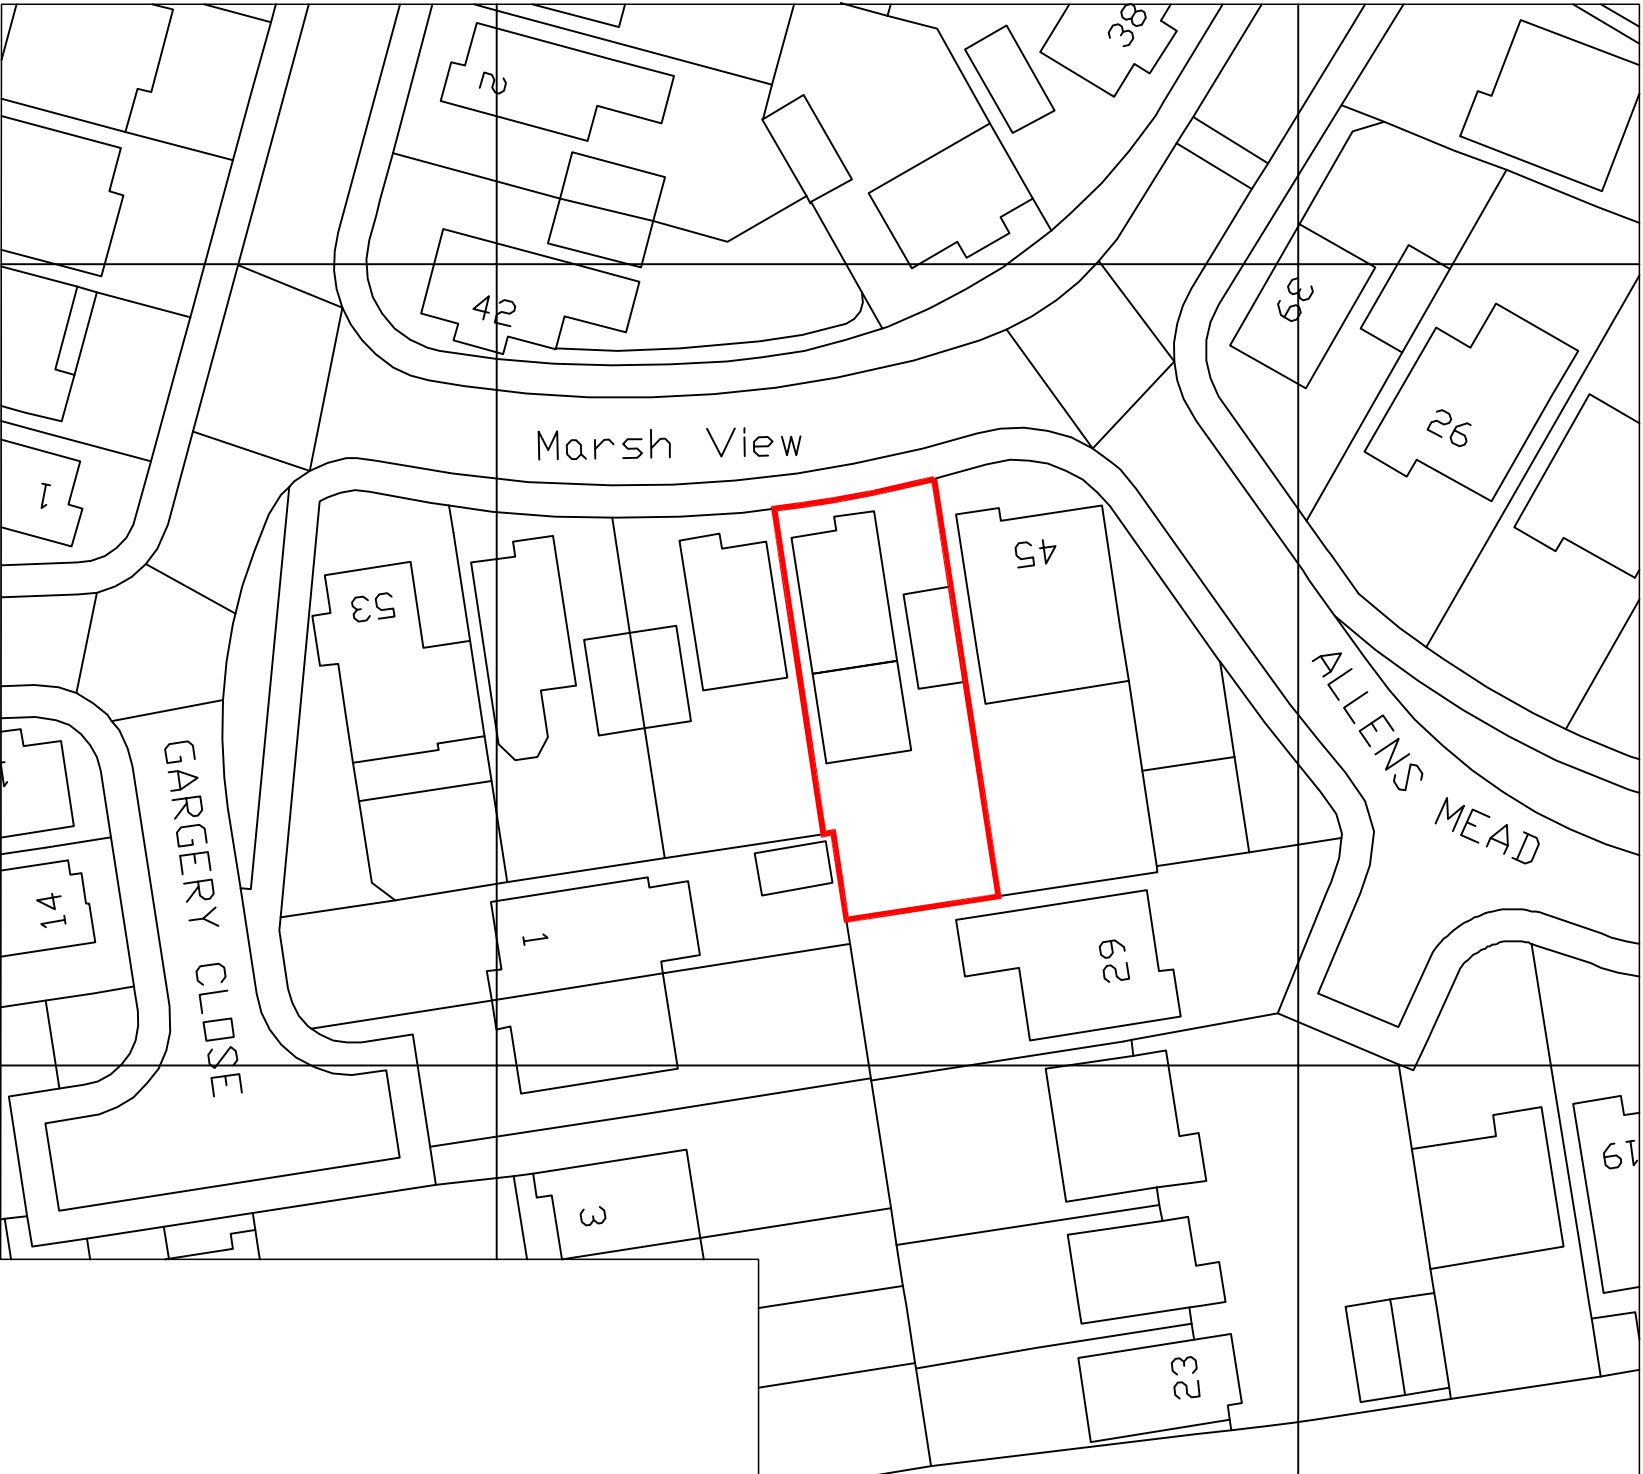


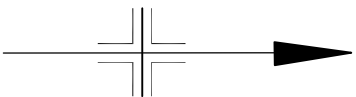

Proposed Block Plan
Scale 1:500

LDP Leads Design Partnership Chartered Architects, Engineers and Surveyors Planning Supervisors and Construction Project Managers 86 Chestnut Road Hatfield EN3 6SY Tel: 01992 787 937			Client:	
			Mr Amrit Pal Singh & Mrs Raminder Singh	
			Site: 47 Marsh View Gravesend DA12 2LX	
Drawing:			Proposed Block Plan	
Date	Pr/Drawing Number	Scale		
Map 2023	LDP/493/10/A	1:100 @ A3		
The copyright of this drawing is vested in the architect and must not be copied or reproduced without his written consent. If used, dimensions shall be taken from this drawing. All contractors using this drawing shall be responsible for labelling and checking all dimensions relative to this work. If IN DOUBT ASK.			10	