

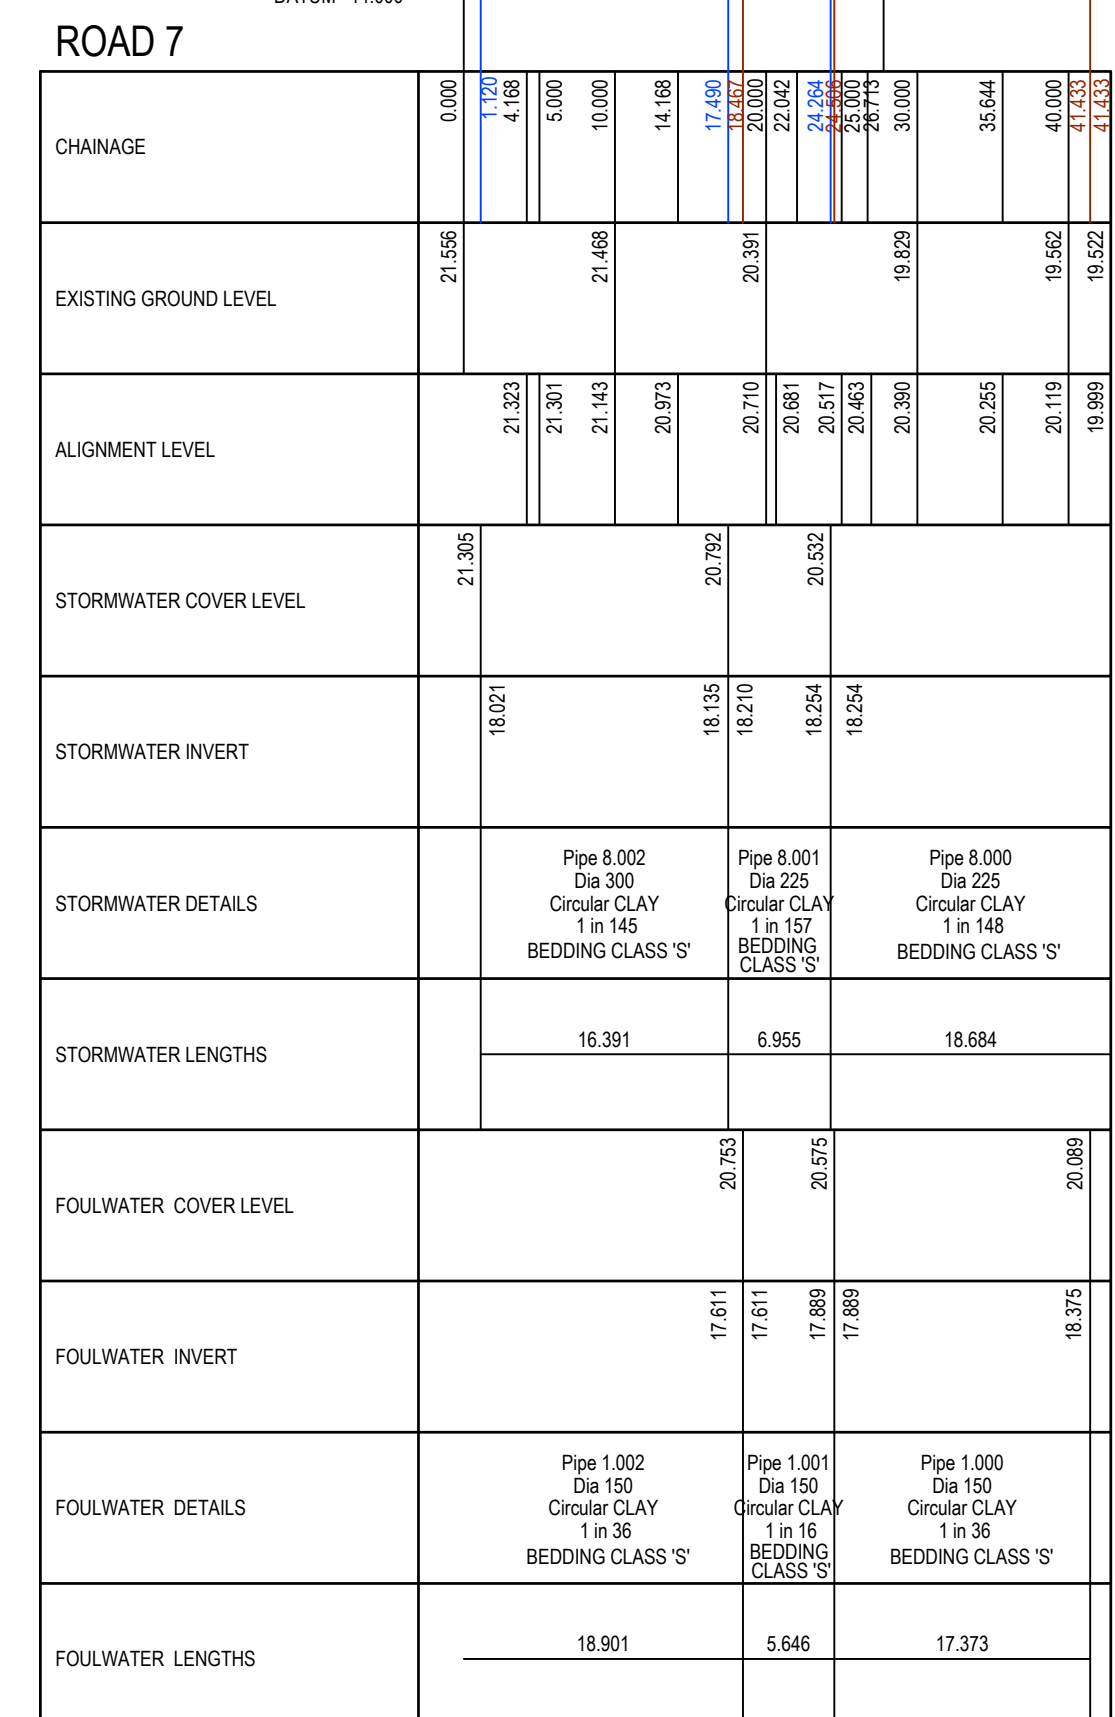
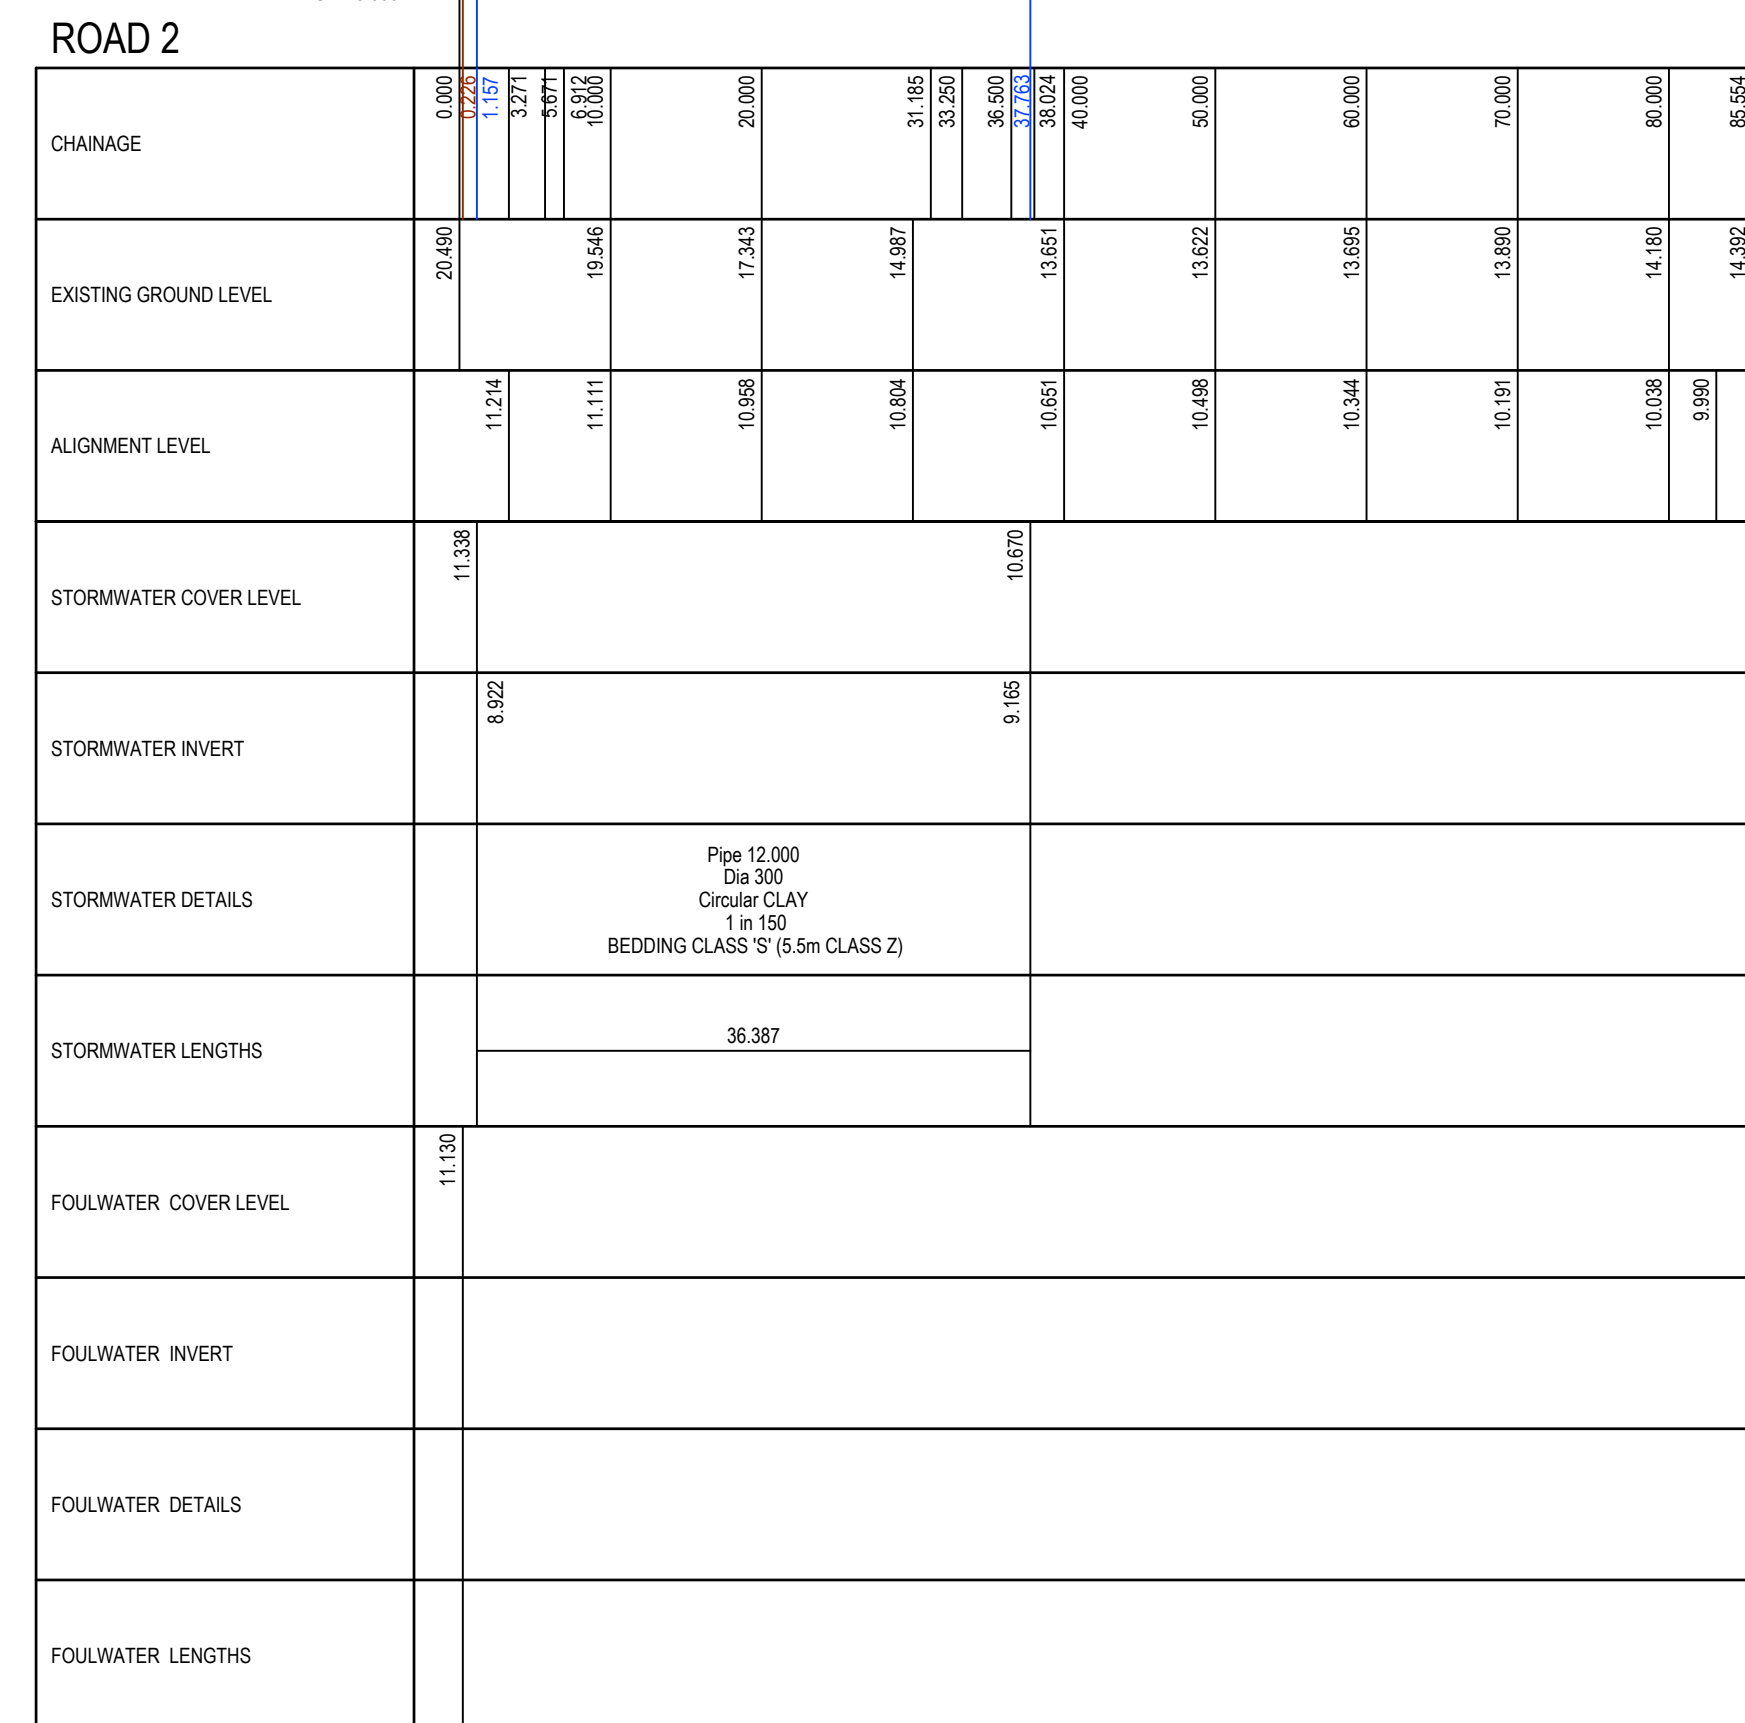
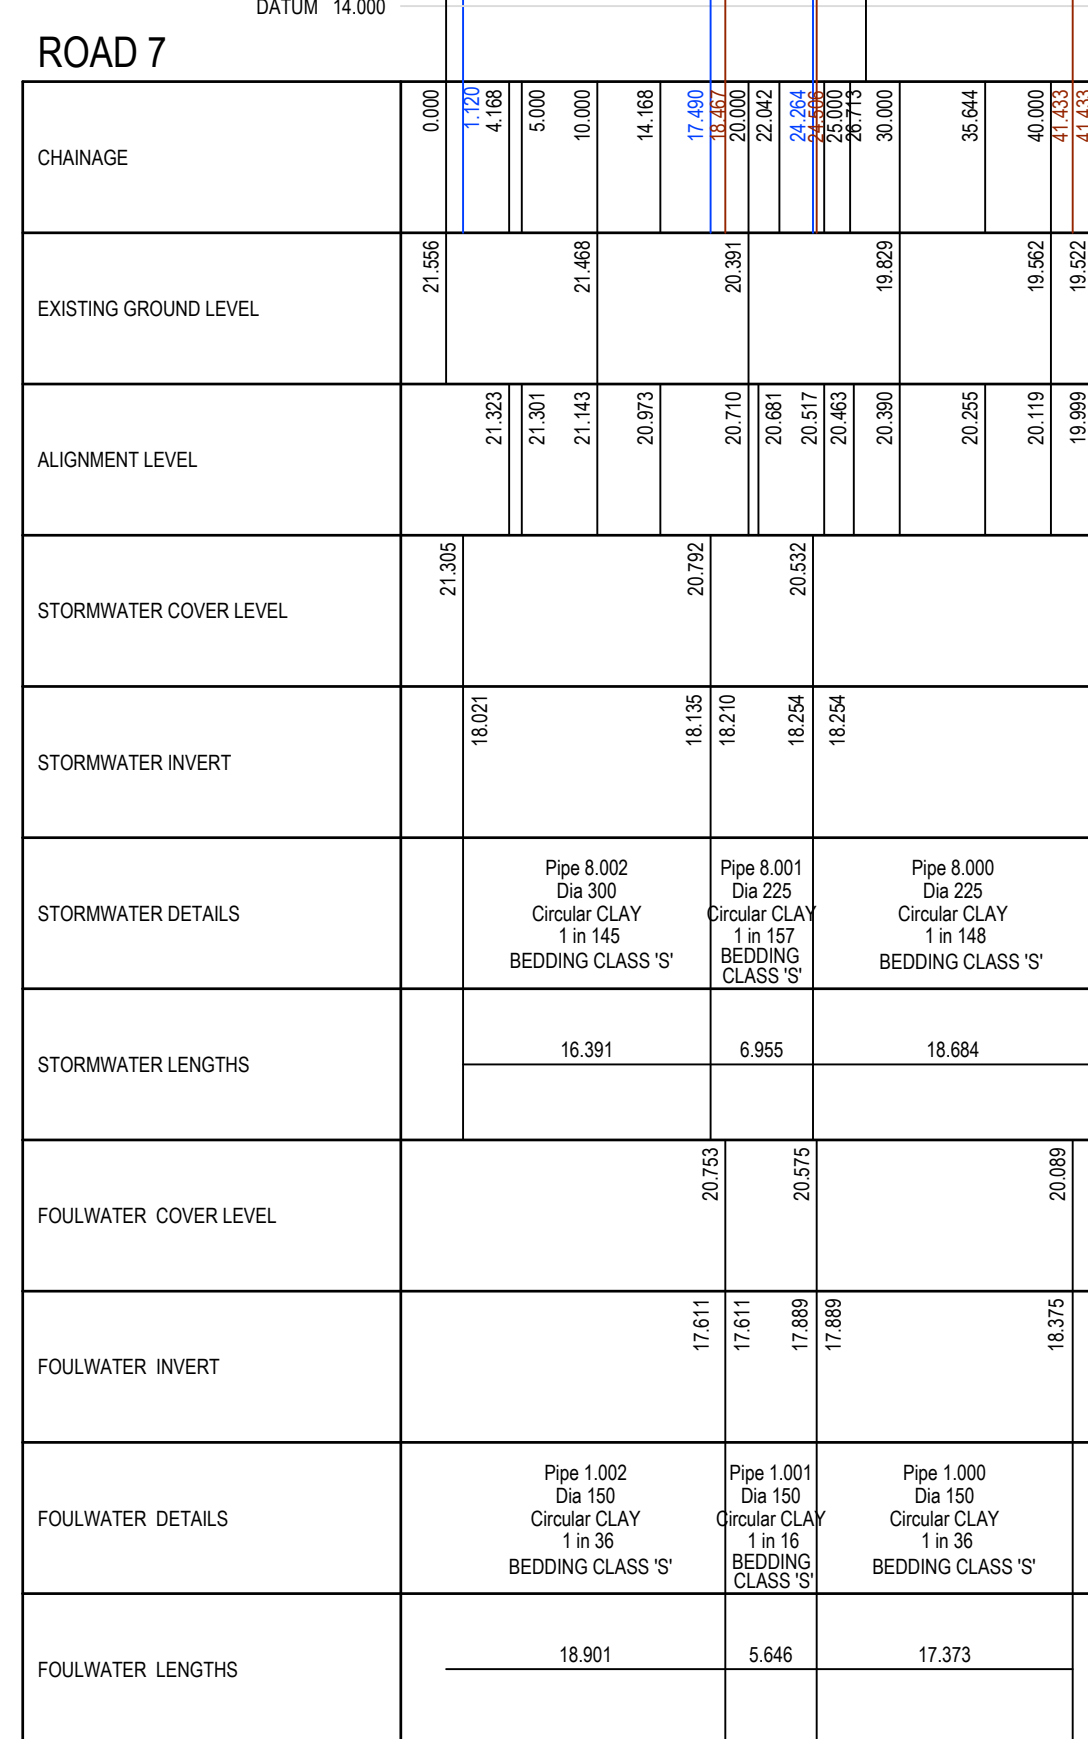


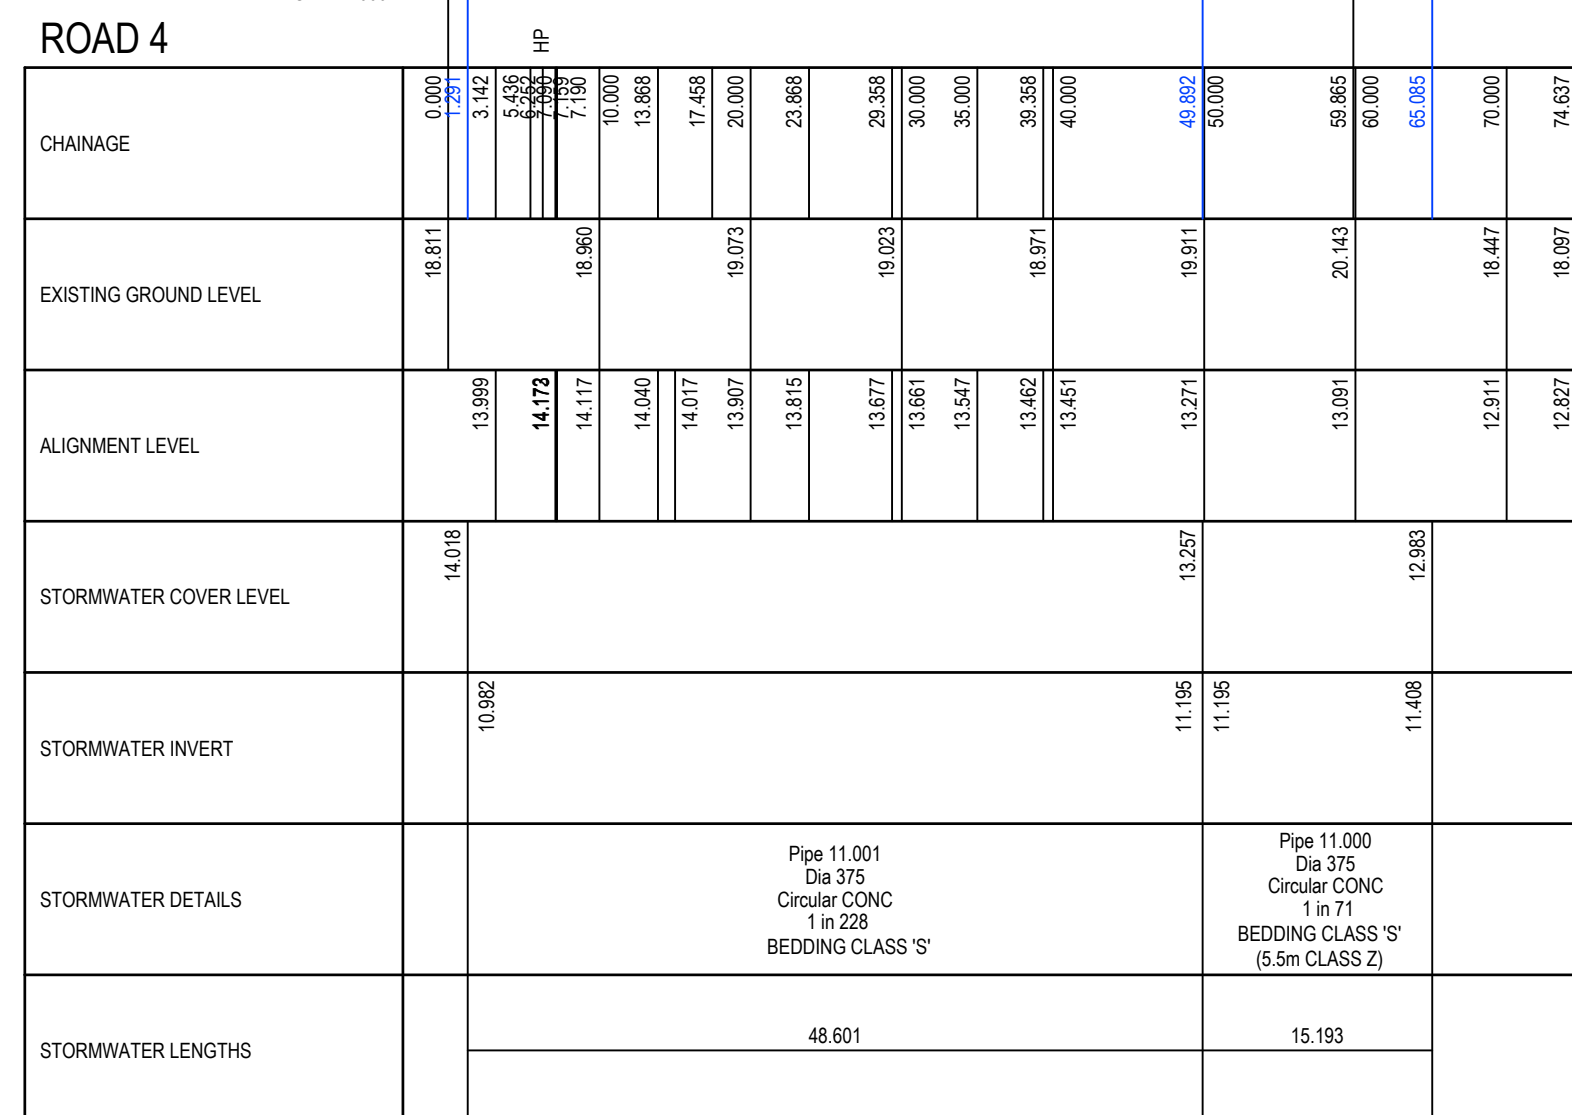

GENERAL NOTES
1. THIS DRAWING IS TO BE READ IN CONJUNCTION WITH THE ARCHITECTS, SPECIALISTS AND ENGINEERS DRAWINGS AND SPECIFICATIONS. ANY DISCREPANCIES ARE TO BE REPORTED TO THE ARCHITECT/ENGINEER IMMEDIATELY.

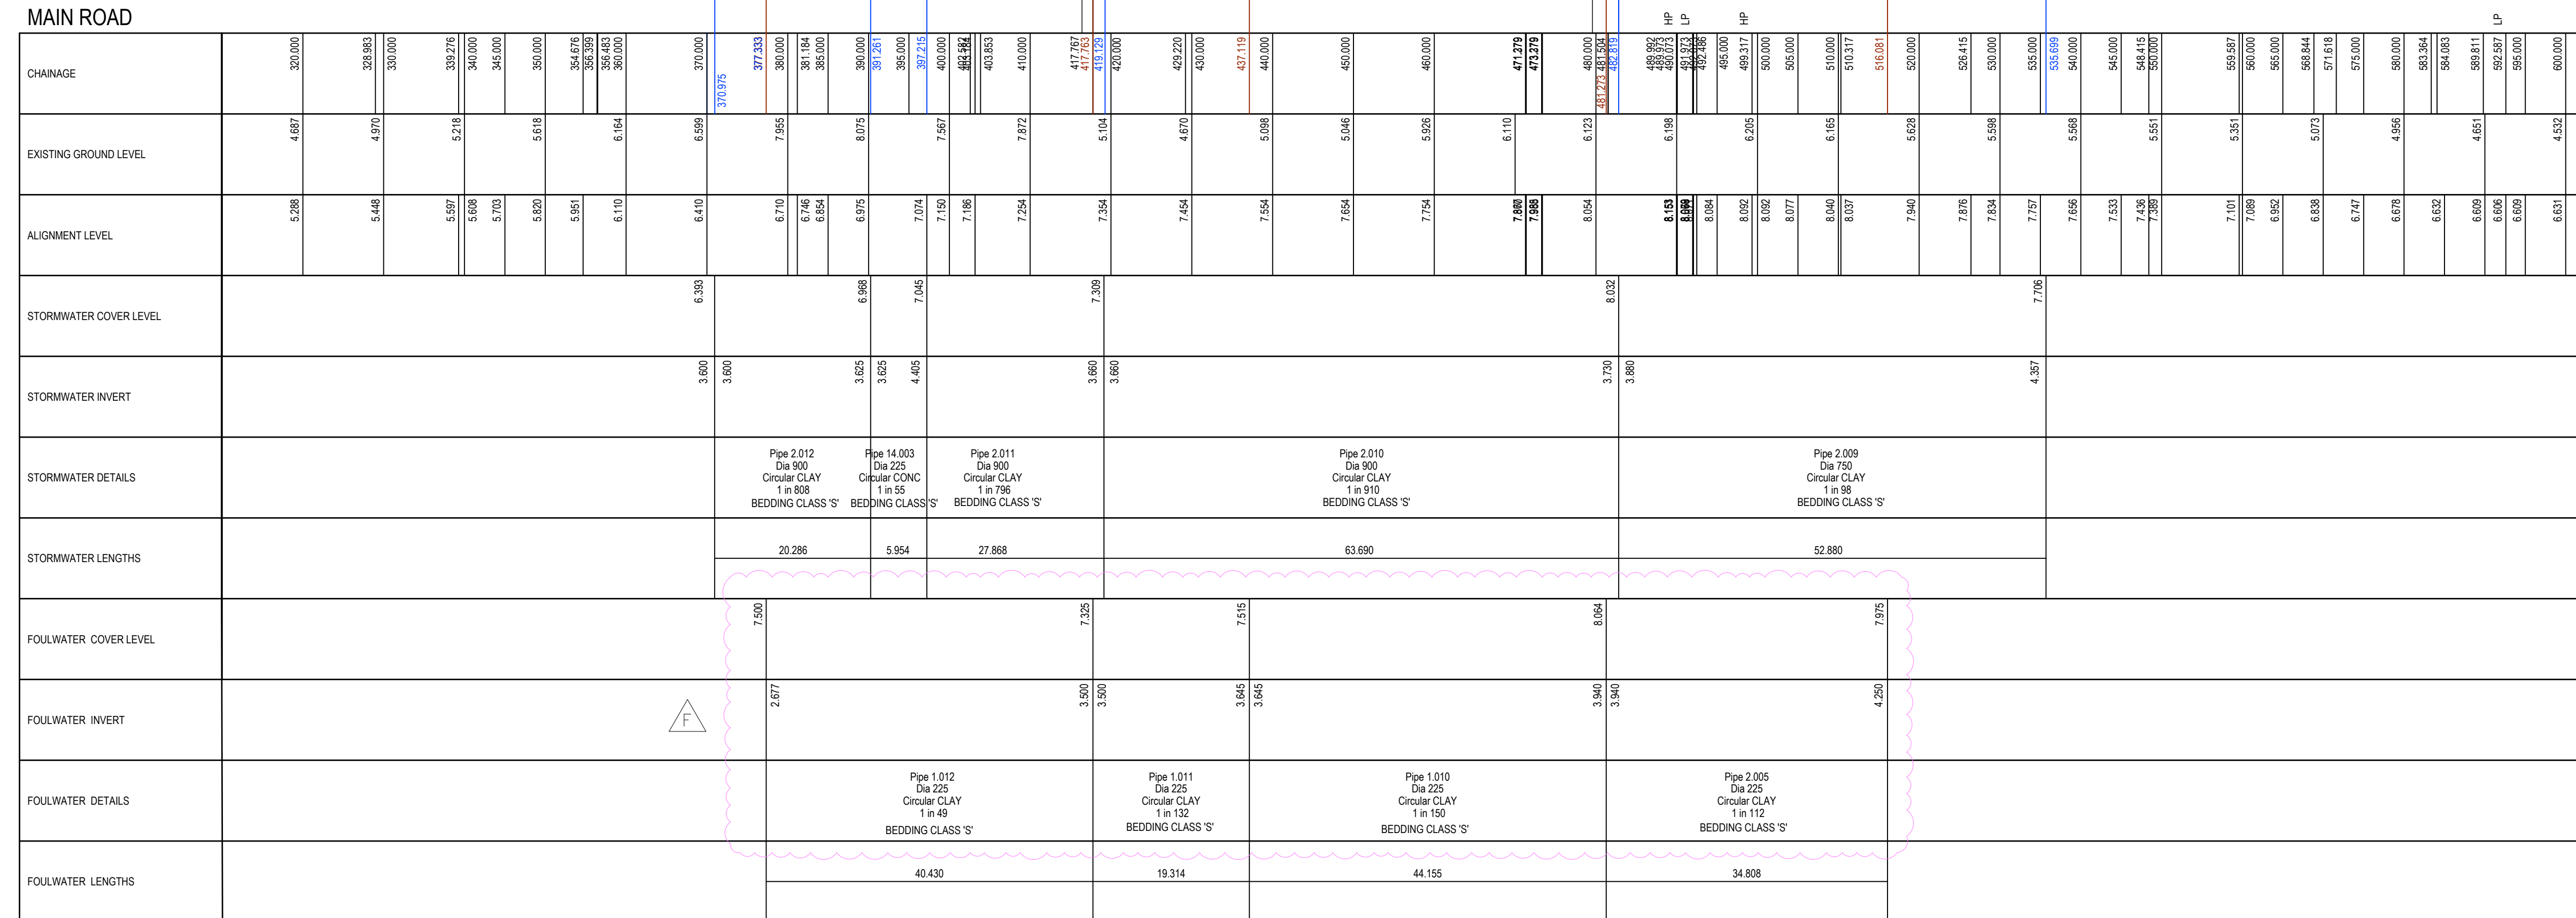

KEY

----- EXISTING GROUND LEVEL

===== PROPOSED CENTRE LINE

FOR CONSTRUCTION

 LATEST REVISIONS ARE 'TAGGED' WITH THIS INDICATOR. HOWEVER ALL USERS OF THIS DRAWING MUST SATISFY THEMSELVES OF ALL REVISIONS TO ANY PREVIOUS ISSUES, BY COMPARISON OF THIS DRAWING AGAINST OTHER ISSUES, AS IT CANNOT BE GUARANTEED THAT EVERY ITEM OF REVISION HAS BEEN 'TAGGED'.

G					
F	10.10.22	MAIN ROAD, R1 AND R8 SECTIONS UPDATED	ARA	SI	
E	31.08.22	ALL LONG SECTIONS UPDATED	DGI	SI	
D	05.07.22	BEDDING CLASS & CONC PROTECTION ADDED	DGI	SI	
C	04.07.22	LONG SECTIONS COLOURS UPDATED FOR CLARITY	LINE	SI	
B	24.06.22	LONG SECTIONS UPDATED	LINE	SI	
A	30.05.22	CONSTRUCTION ISSUE	RPA	SI	
Rev	Date	Description			
Revisions				Drawn & Checked	
Date	04.02.22	FIRST ISSUE	GIG	SI	

HARBOUR VILLAGE,
EBBSFLEET

Title

DRAINAGE LONGITUDINAL
SECTIONS
SHEET 1 OF 3

Client **BELLWAY HOMES
(THAMES GATEWAY)**

