
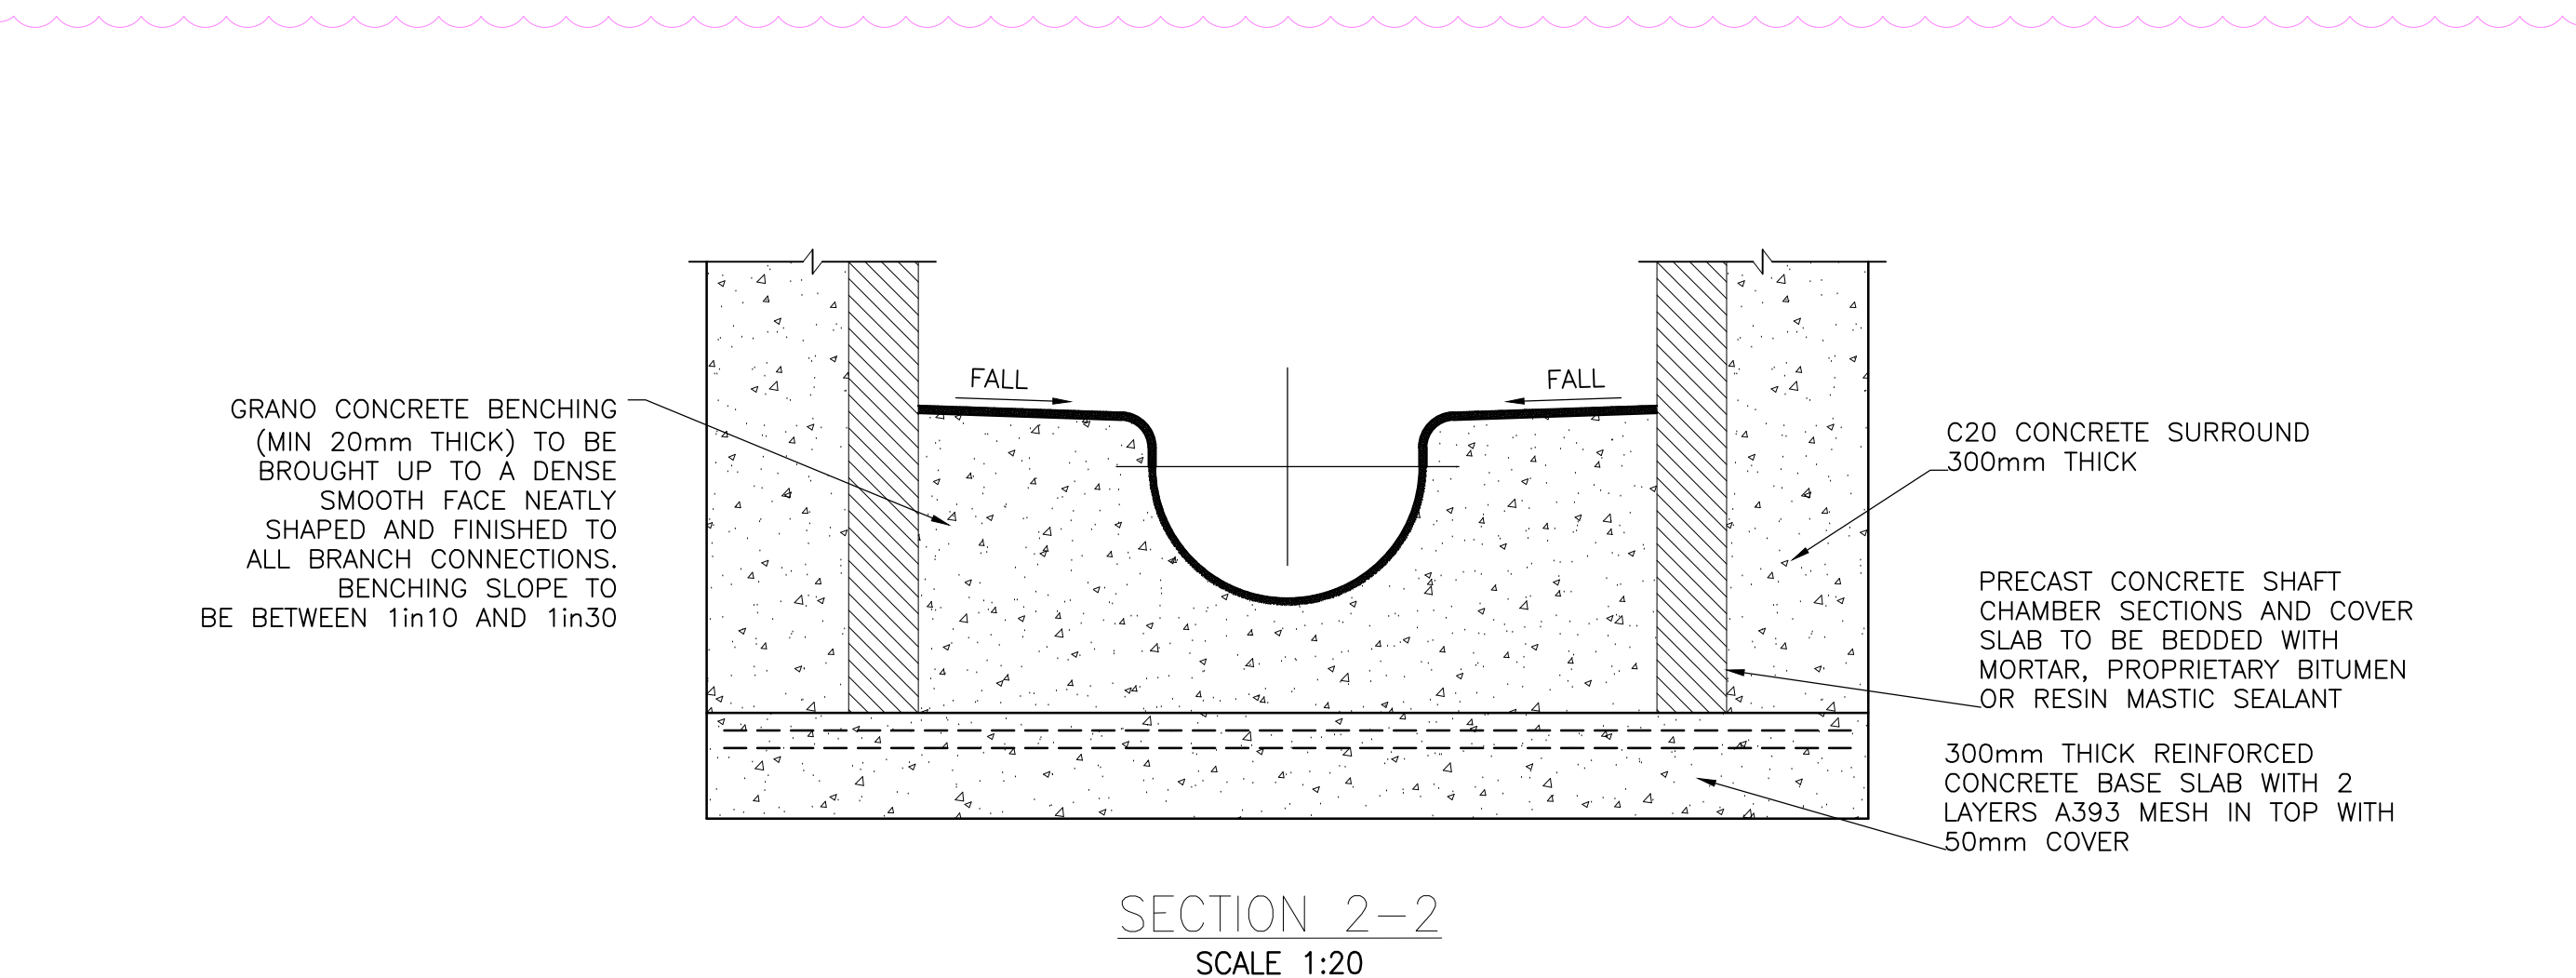
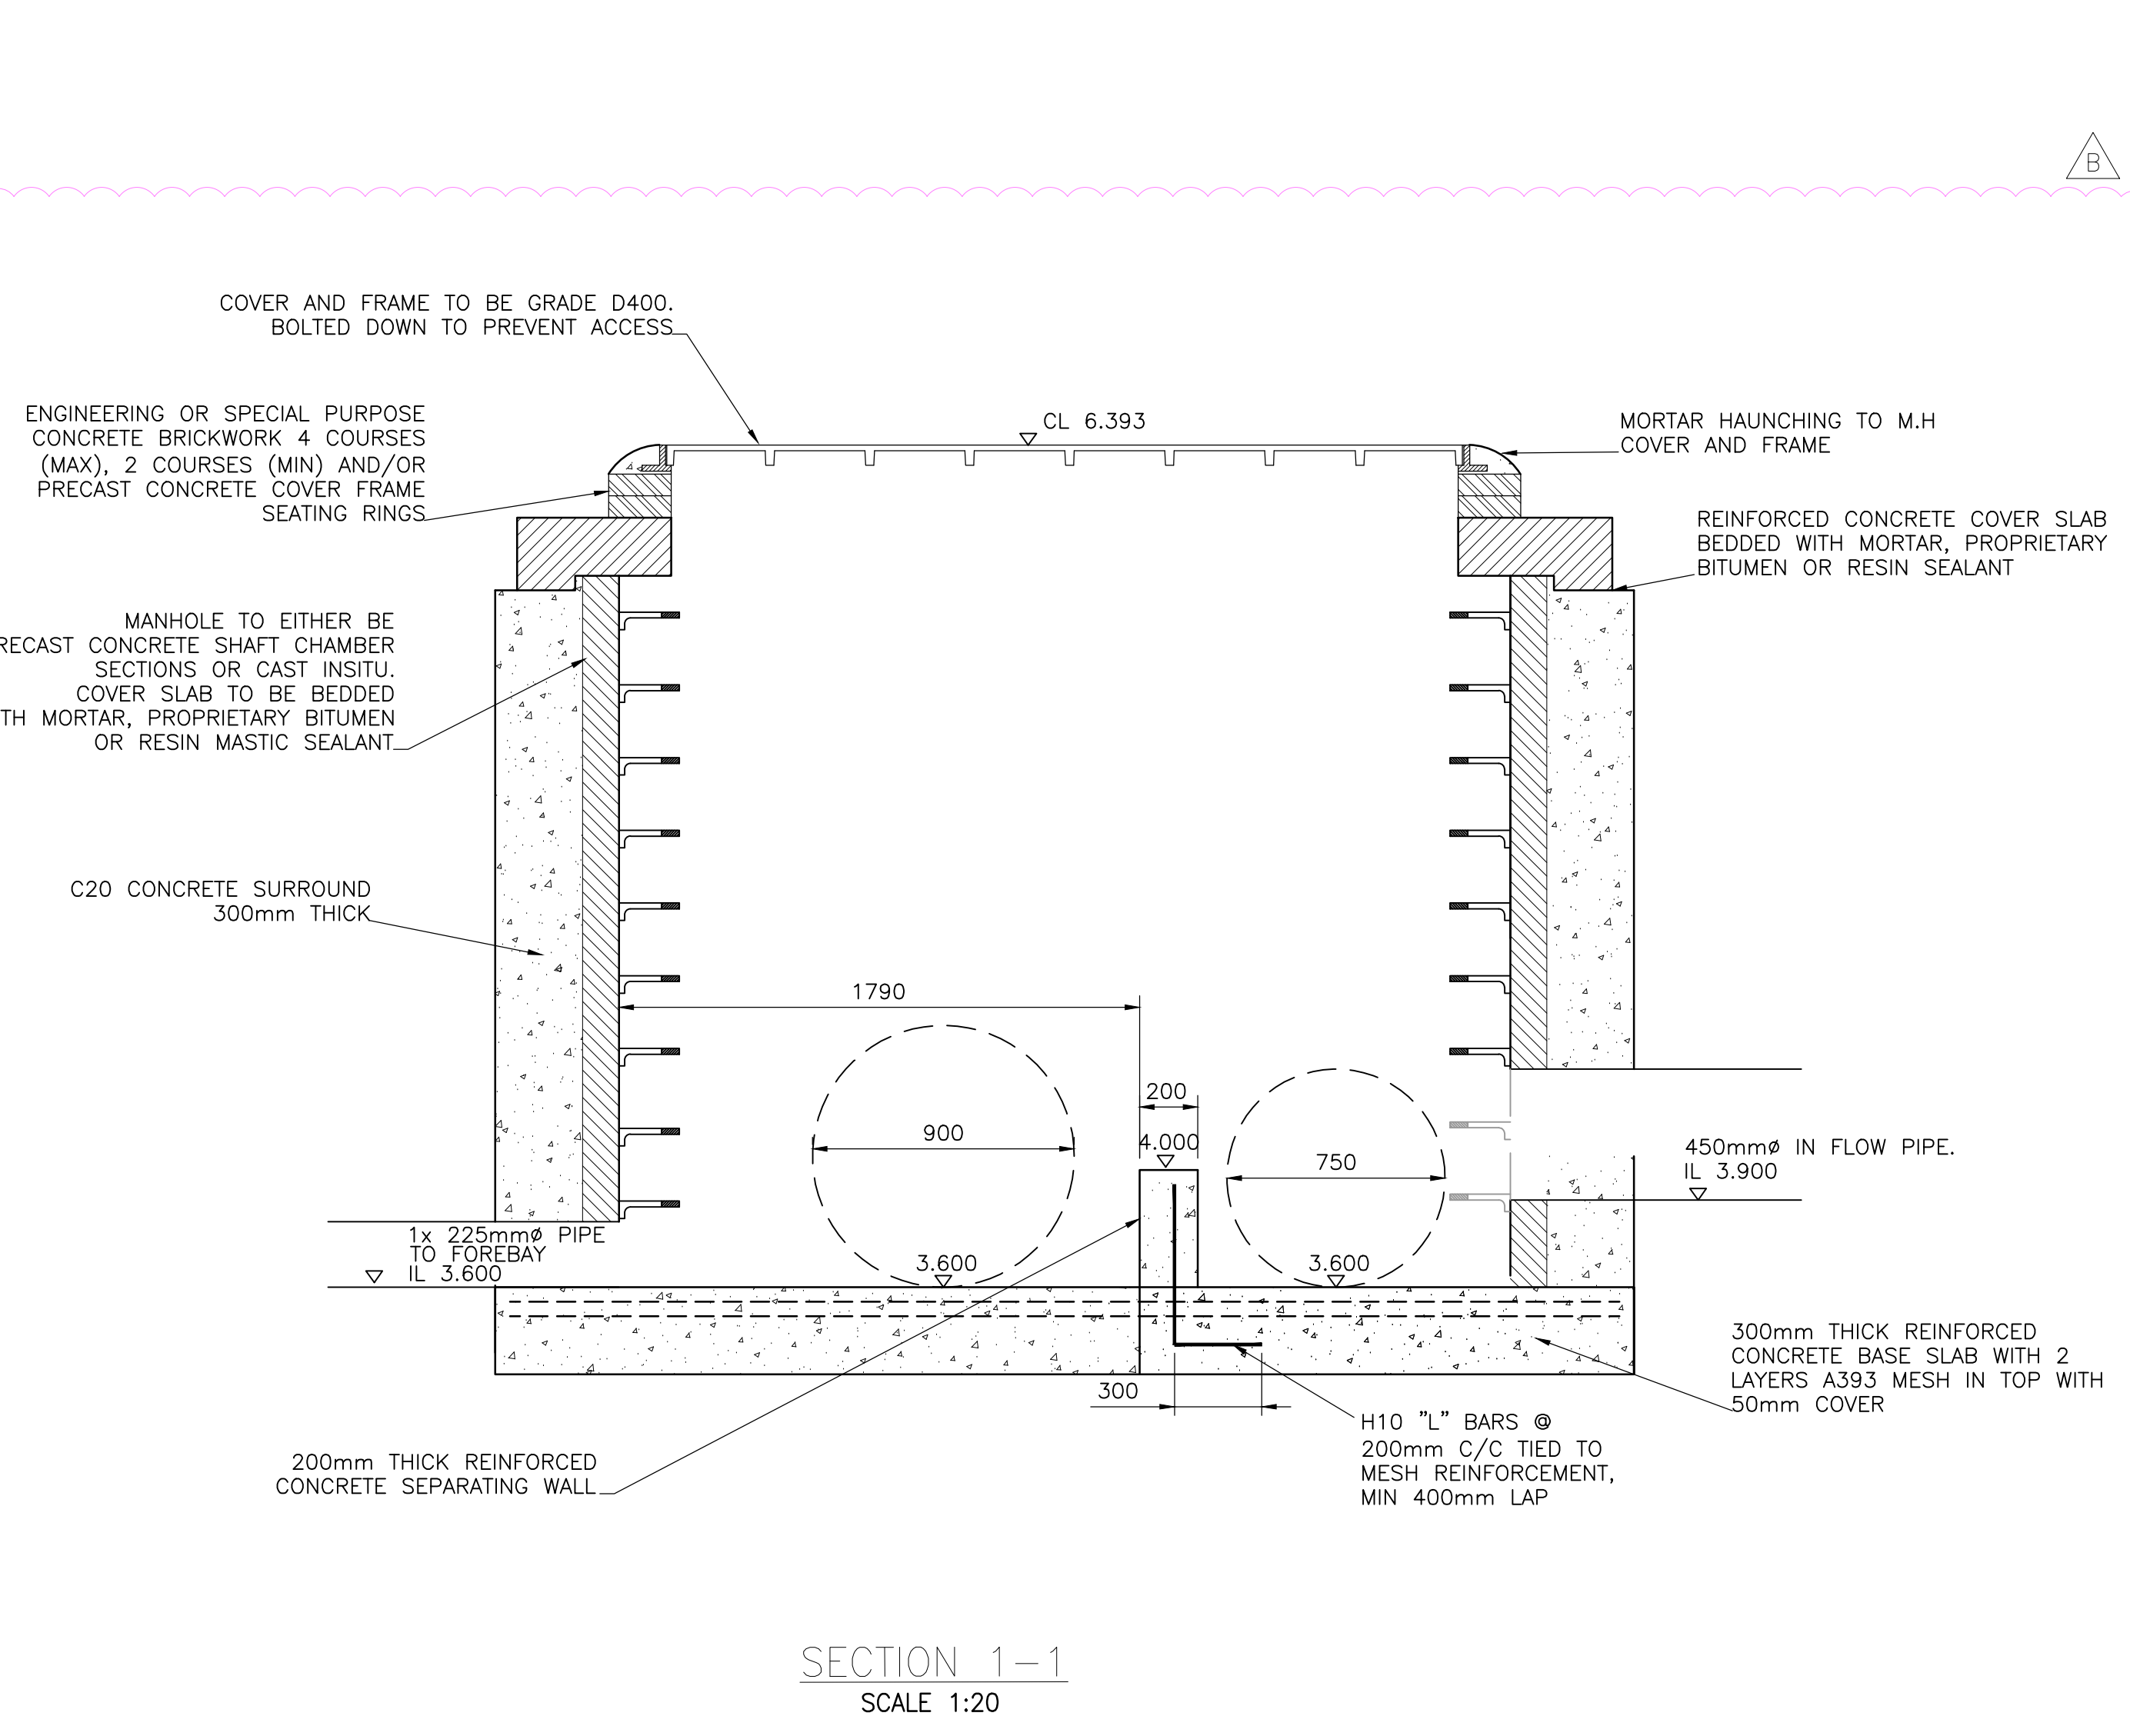
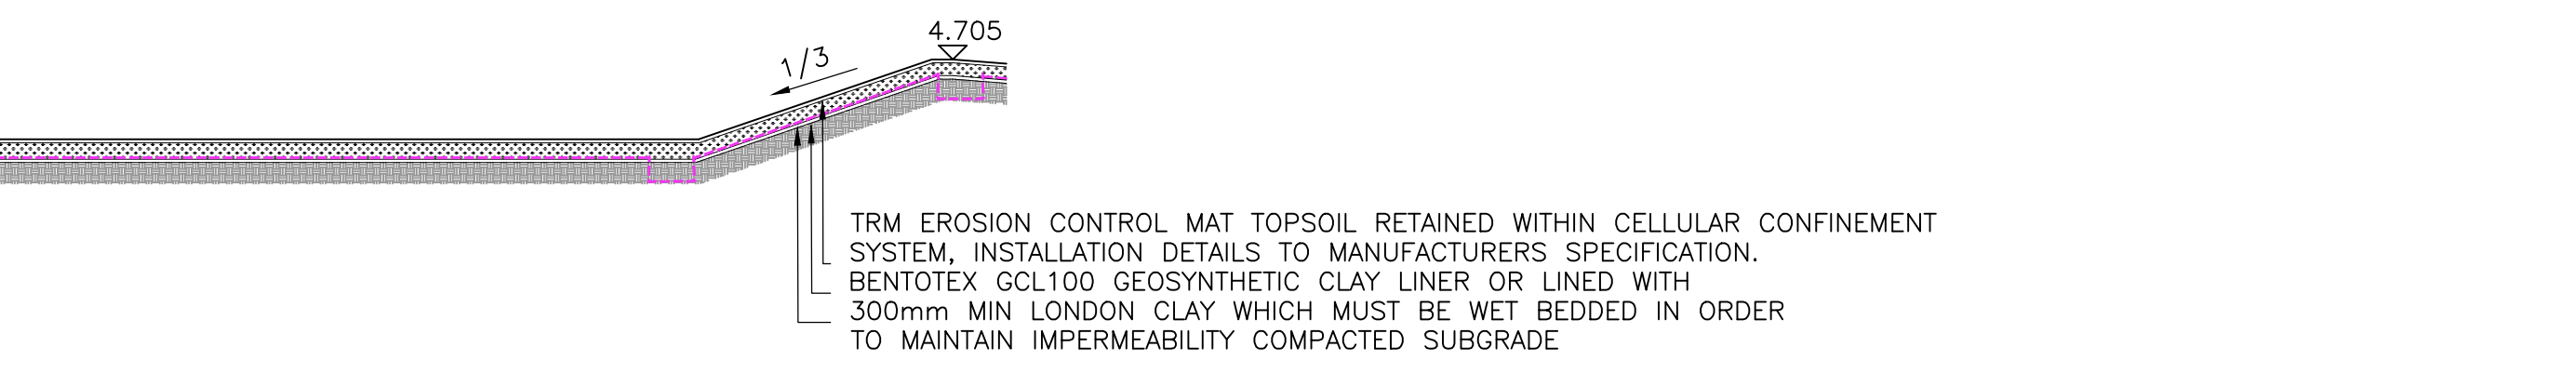
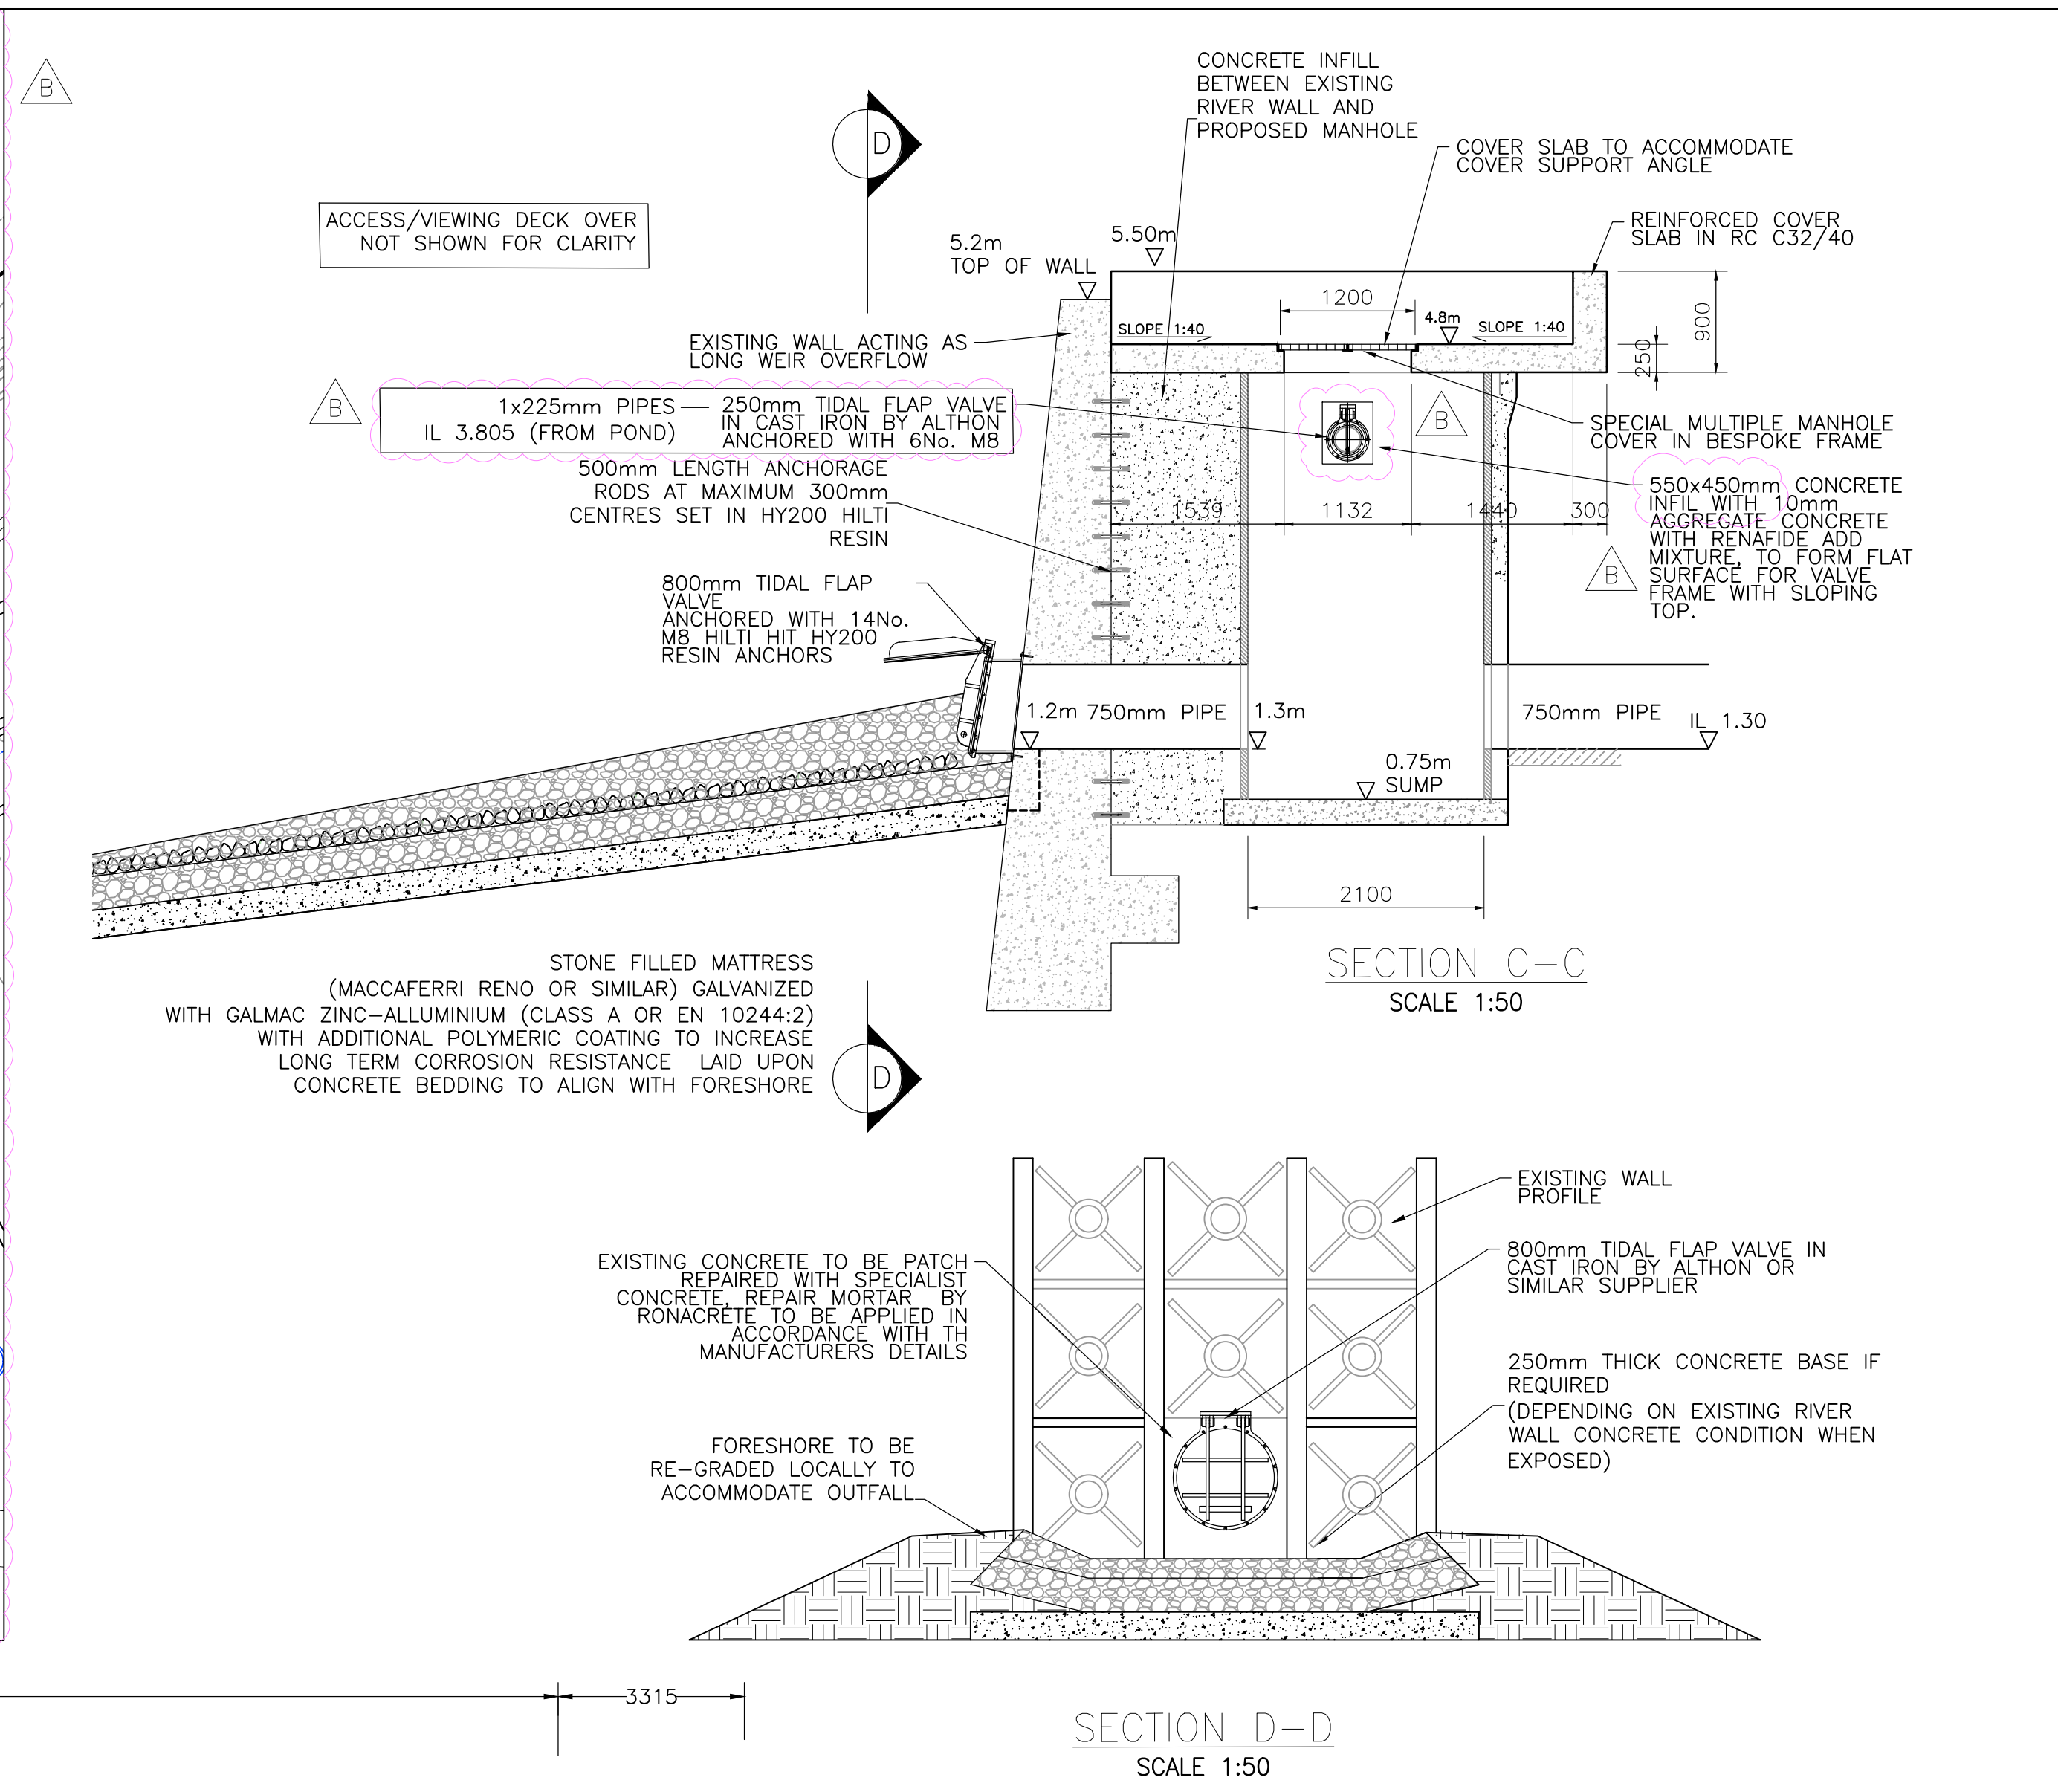
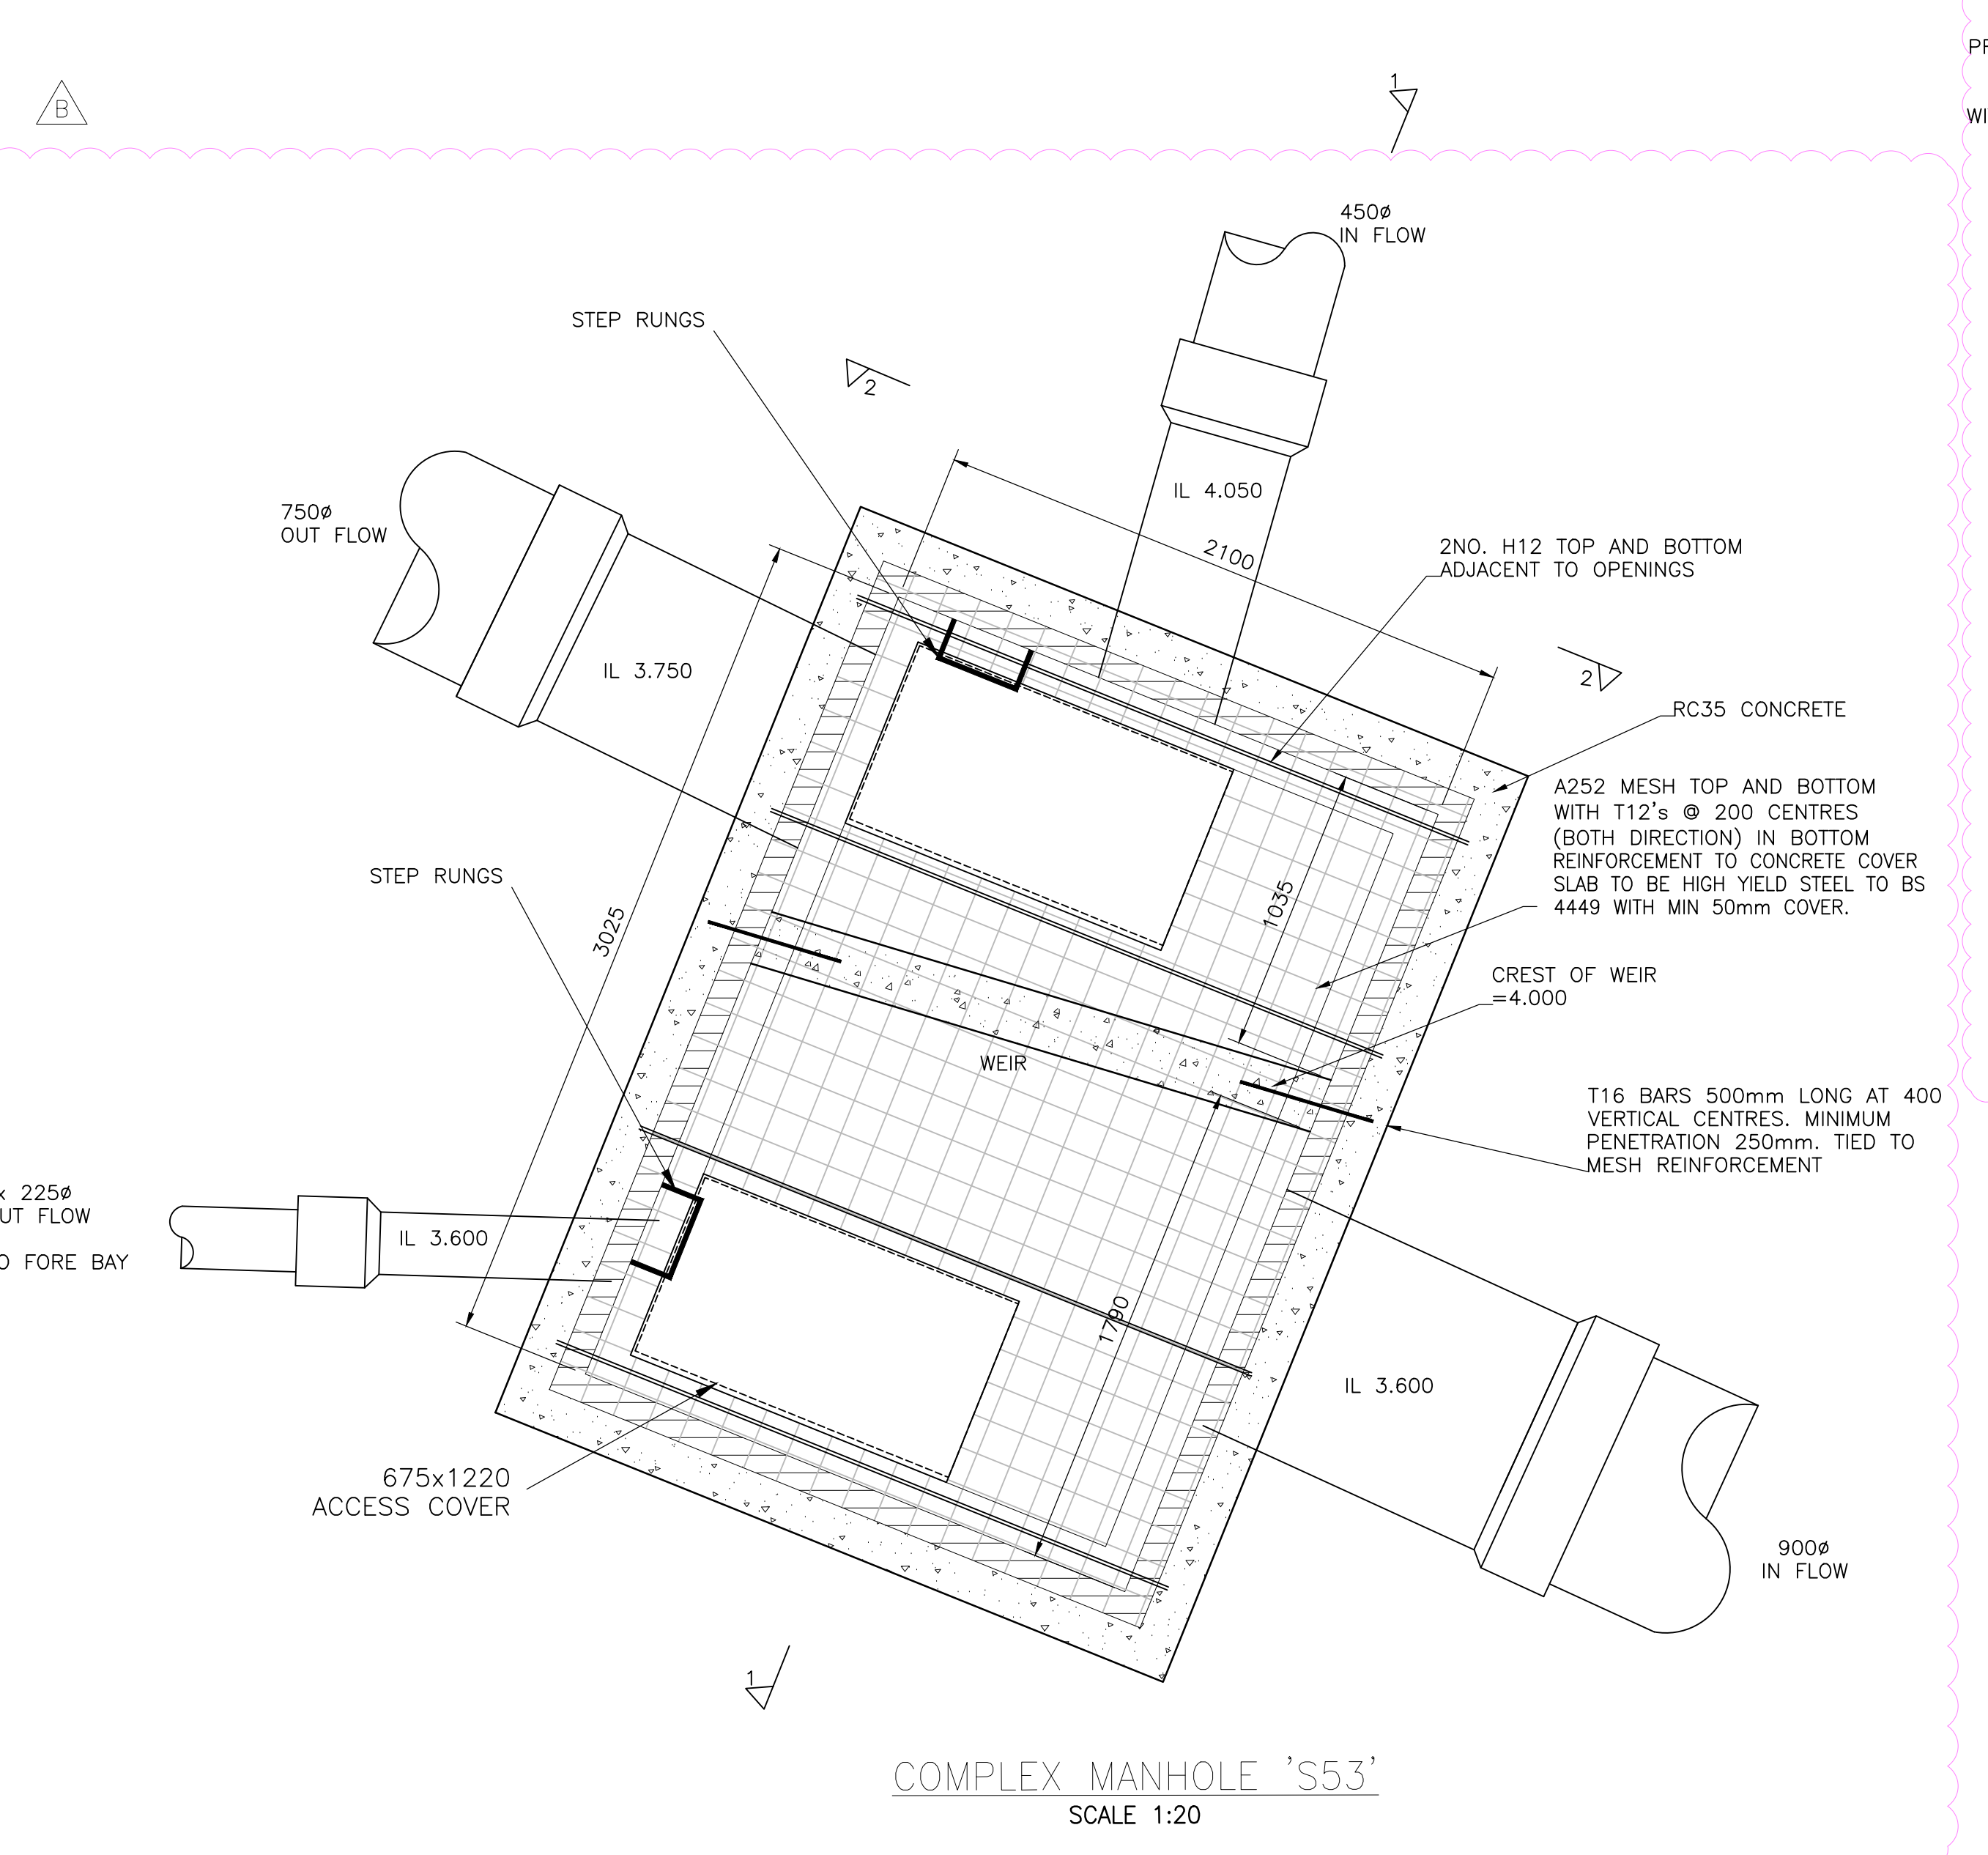
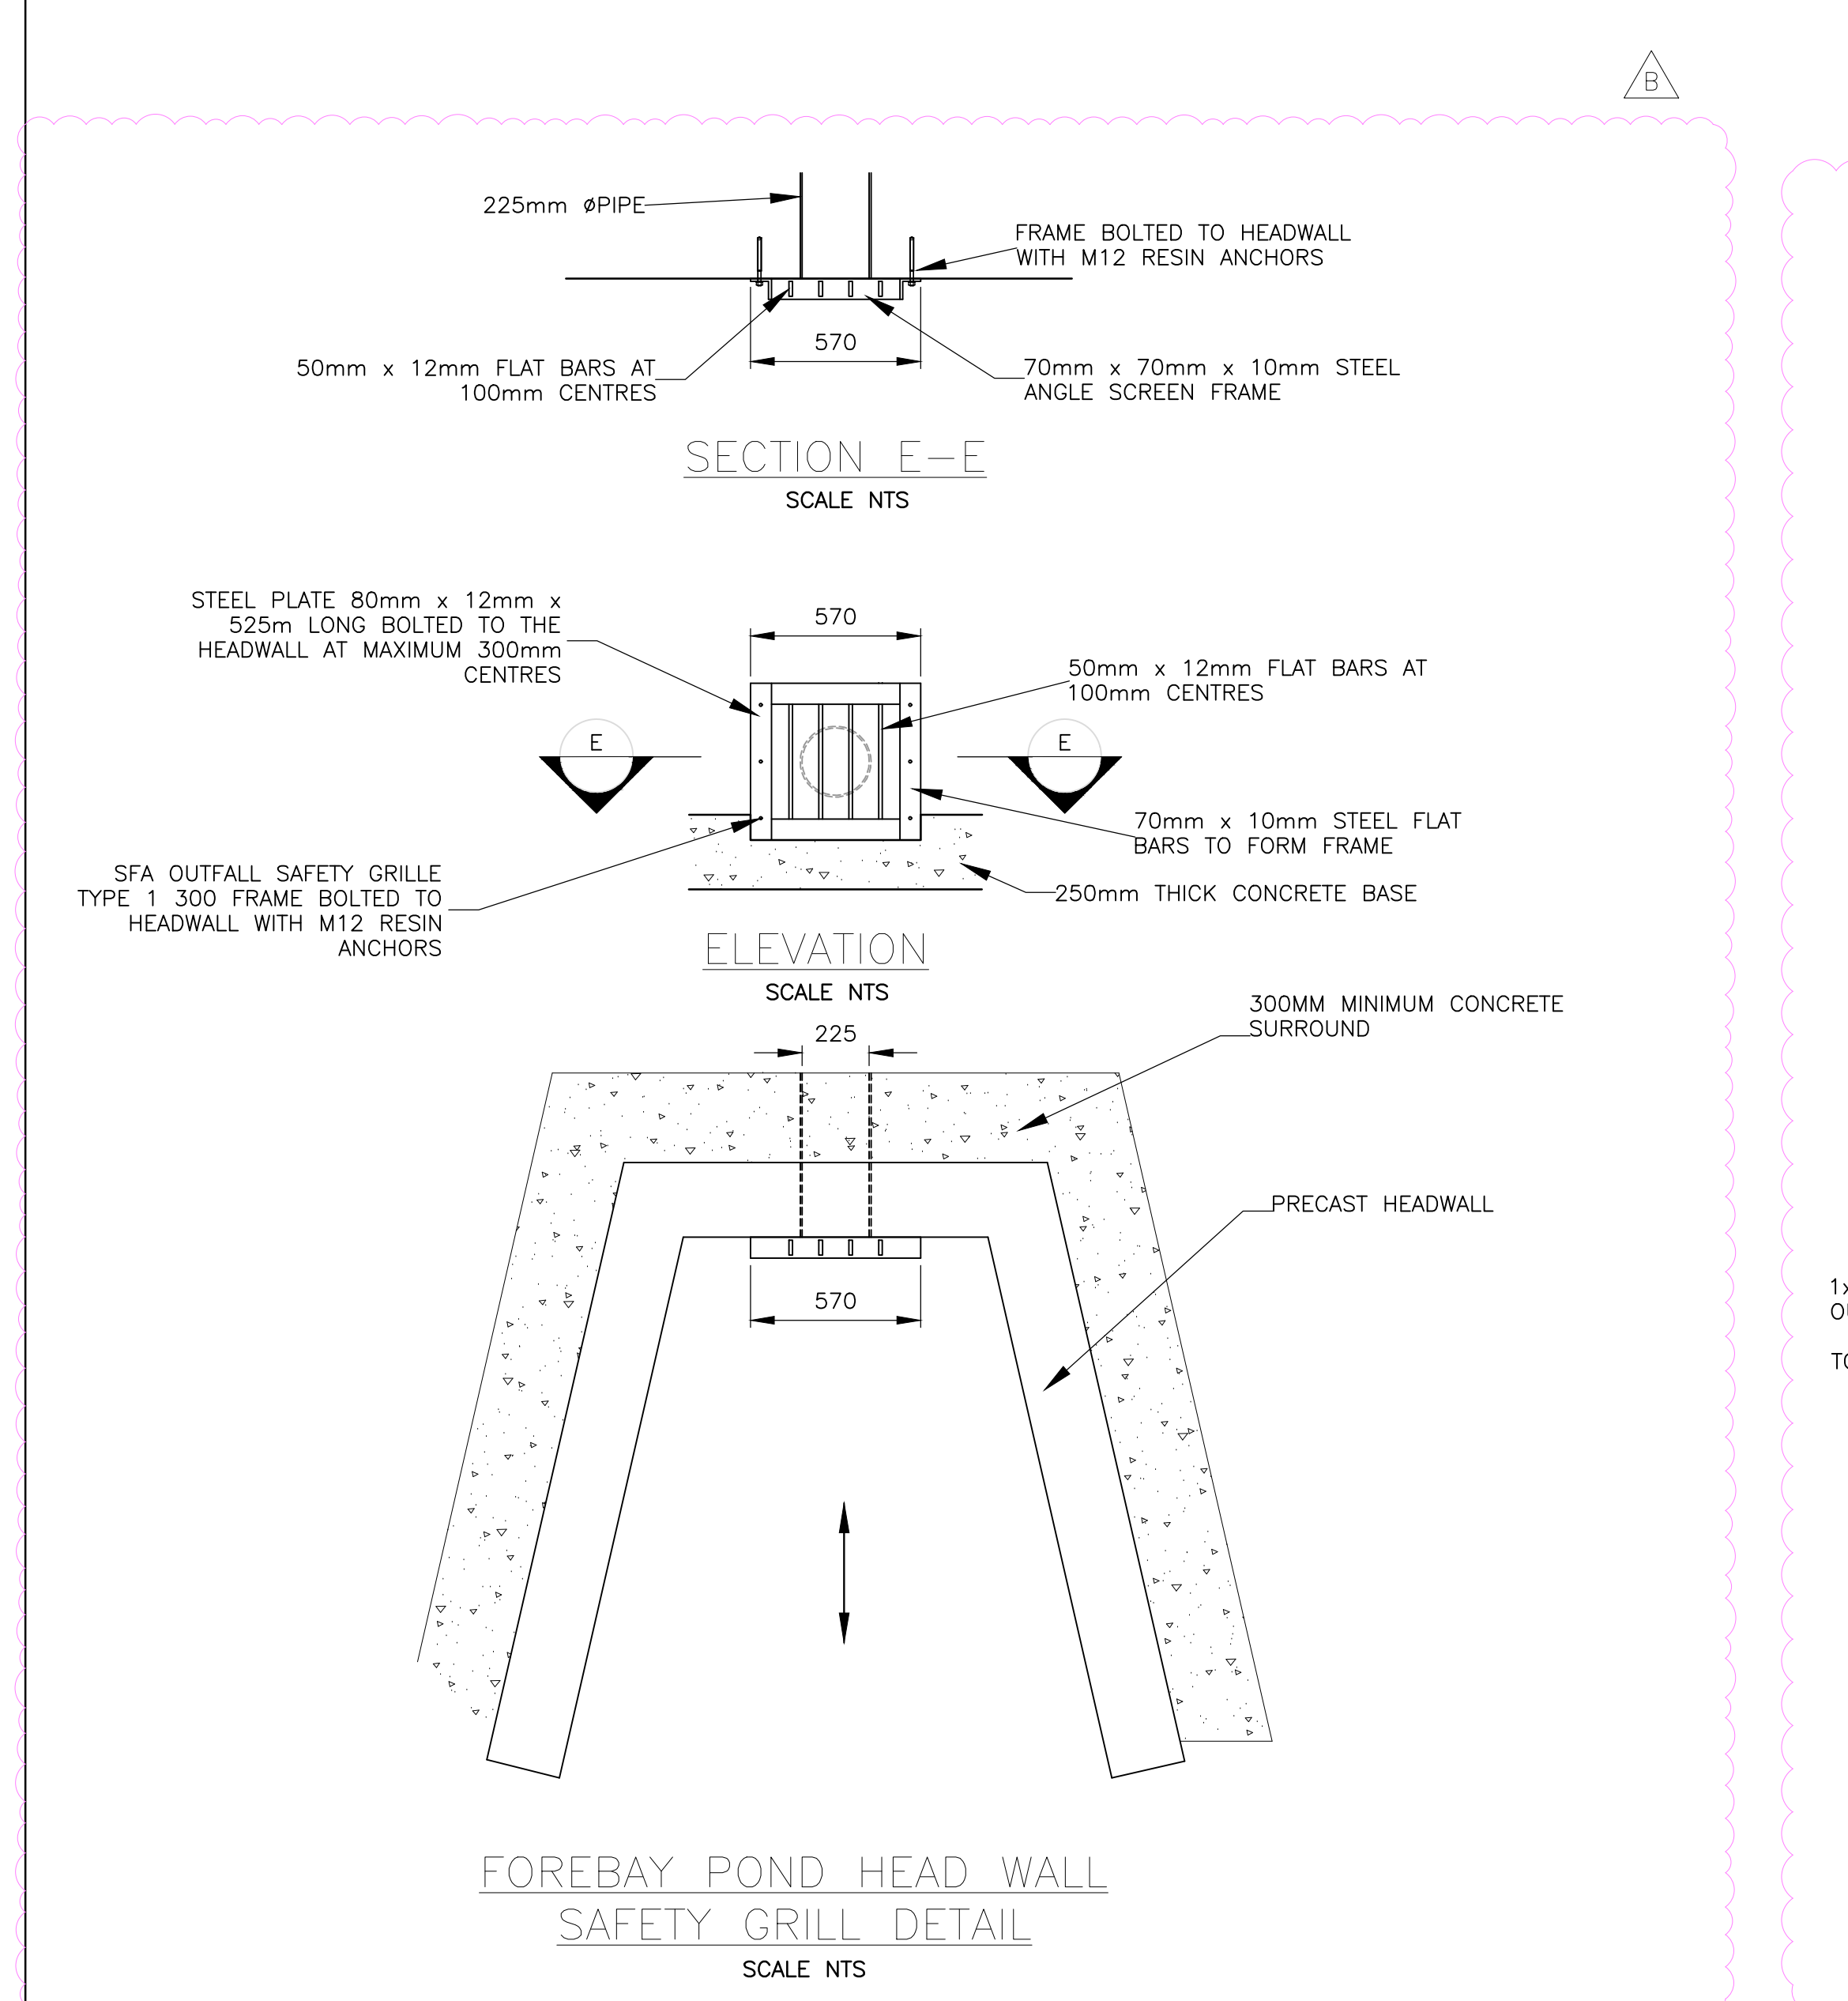
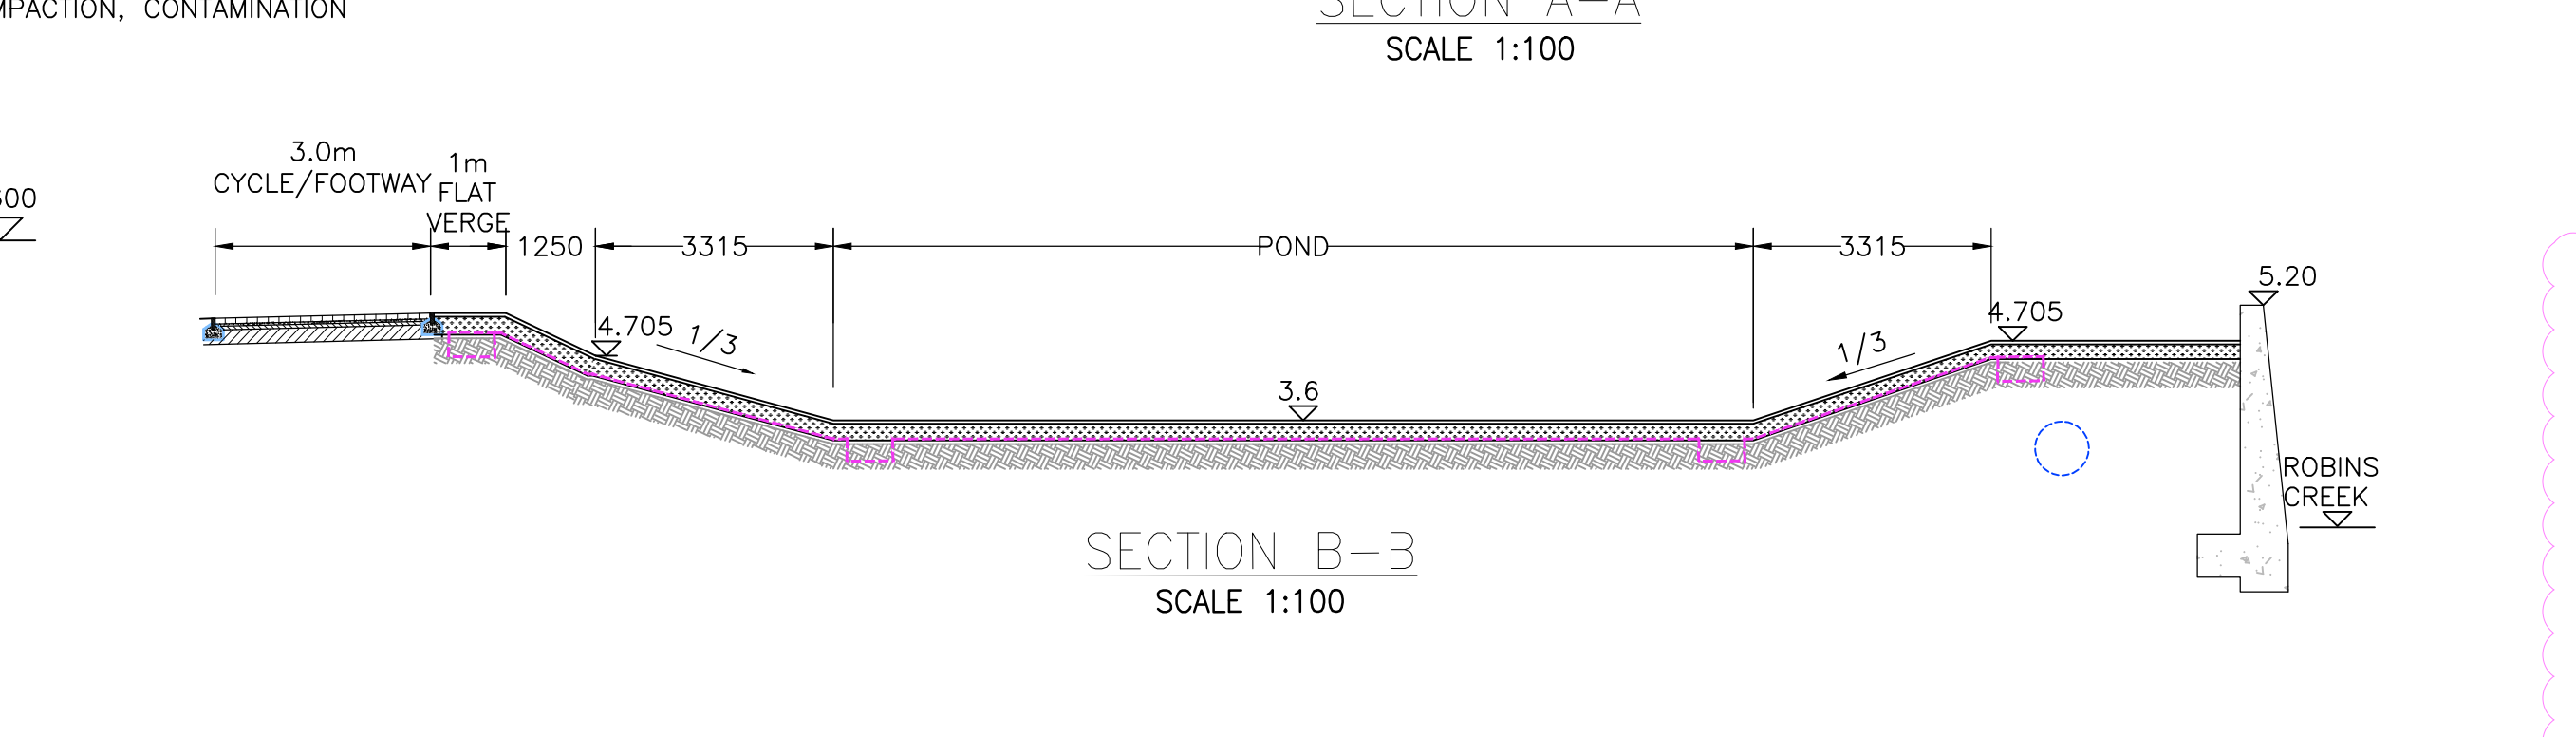
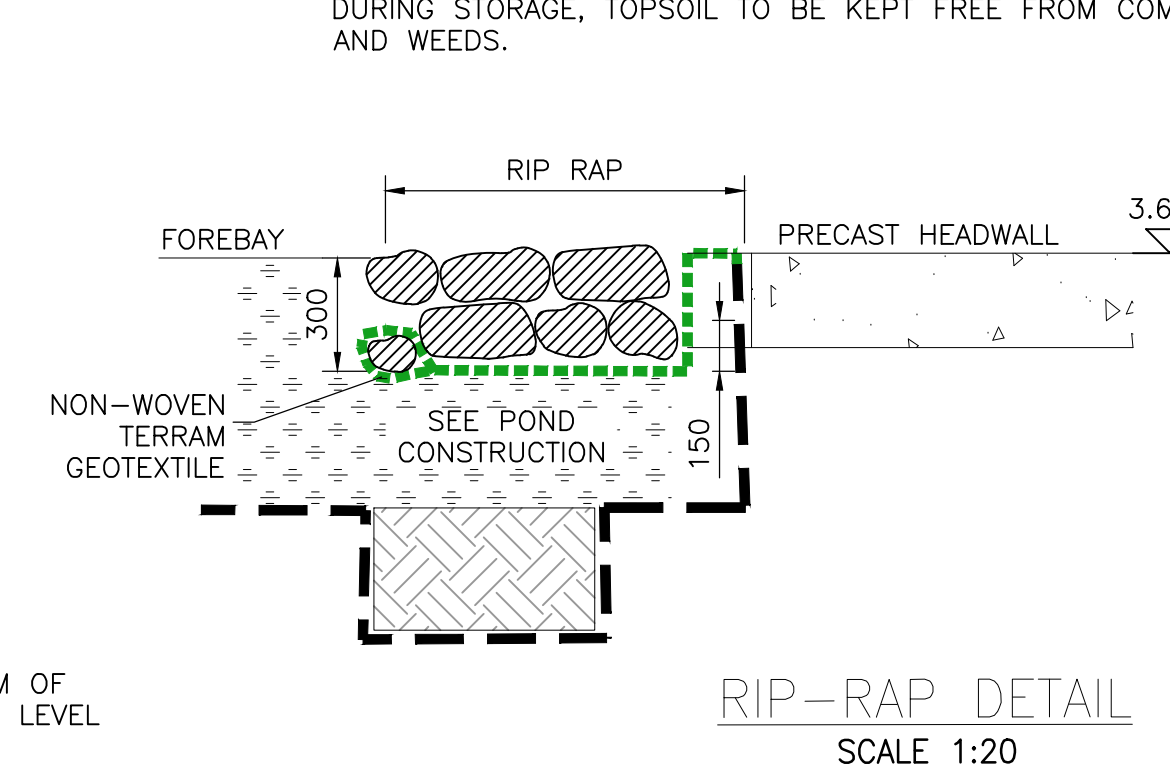
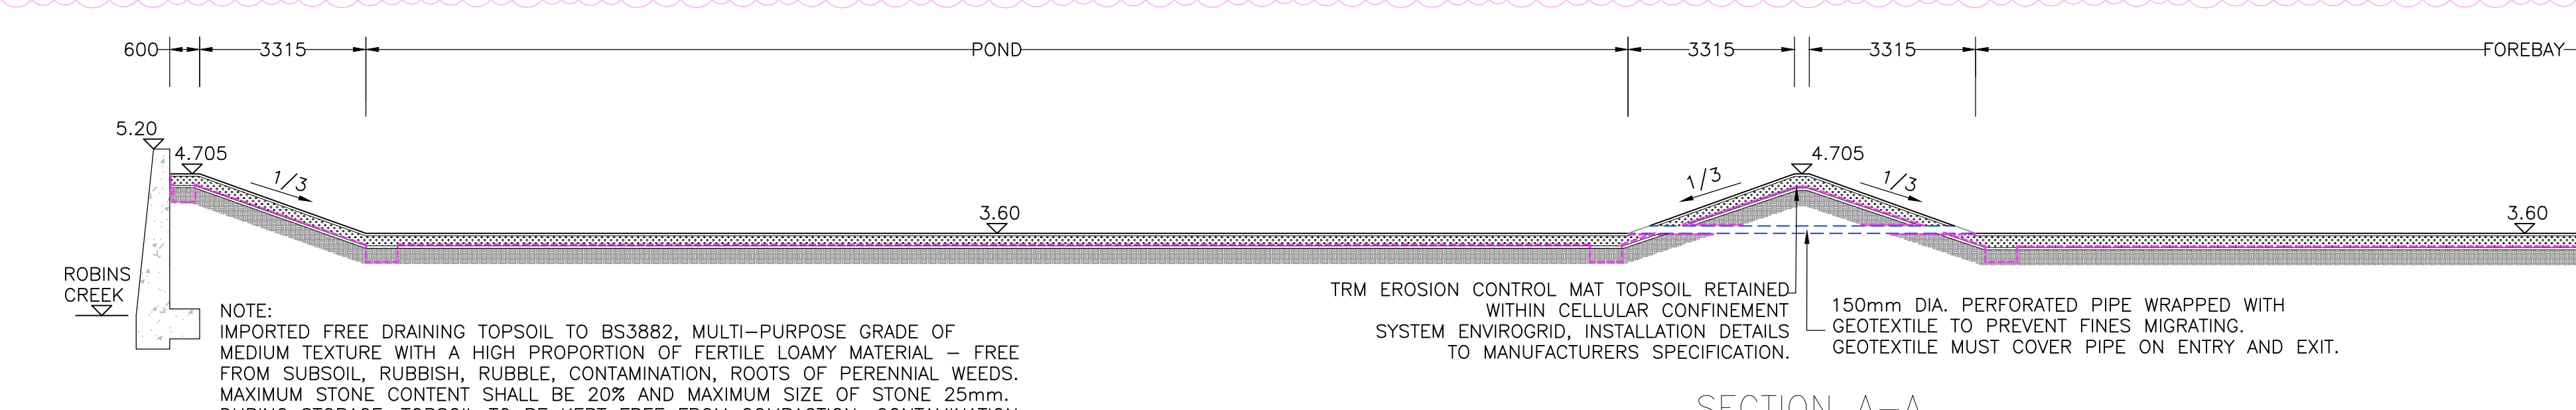
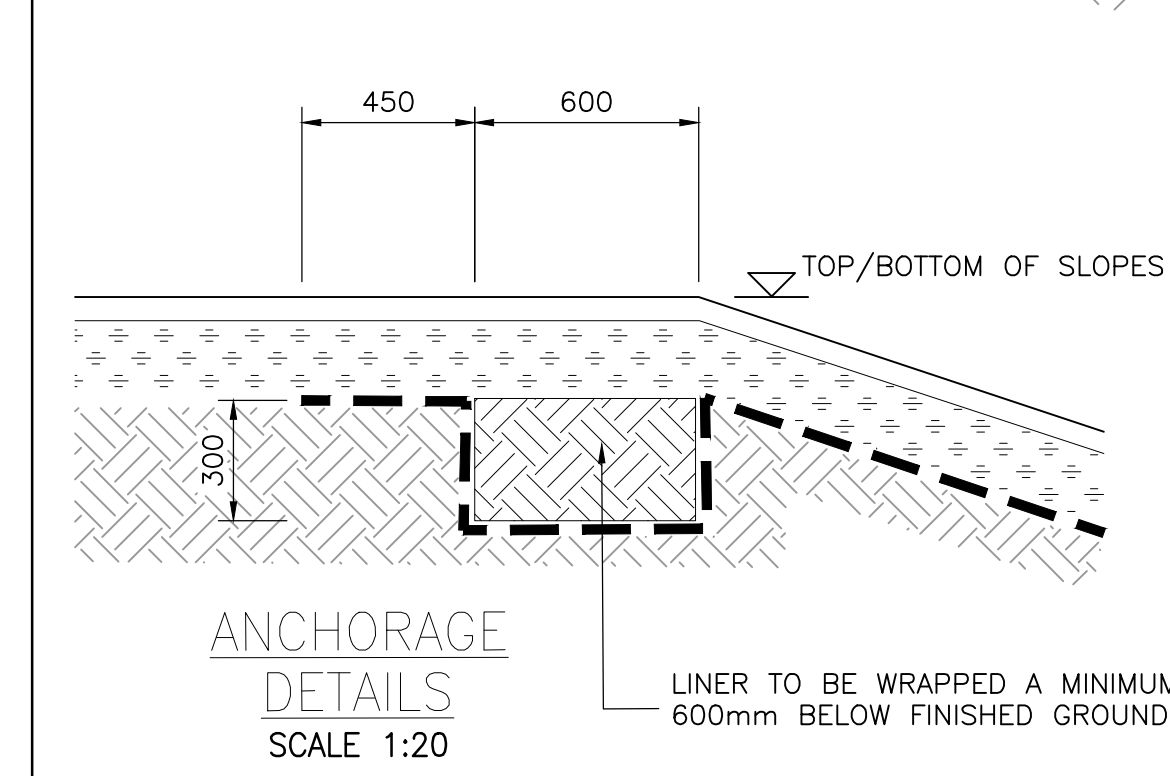
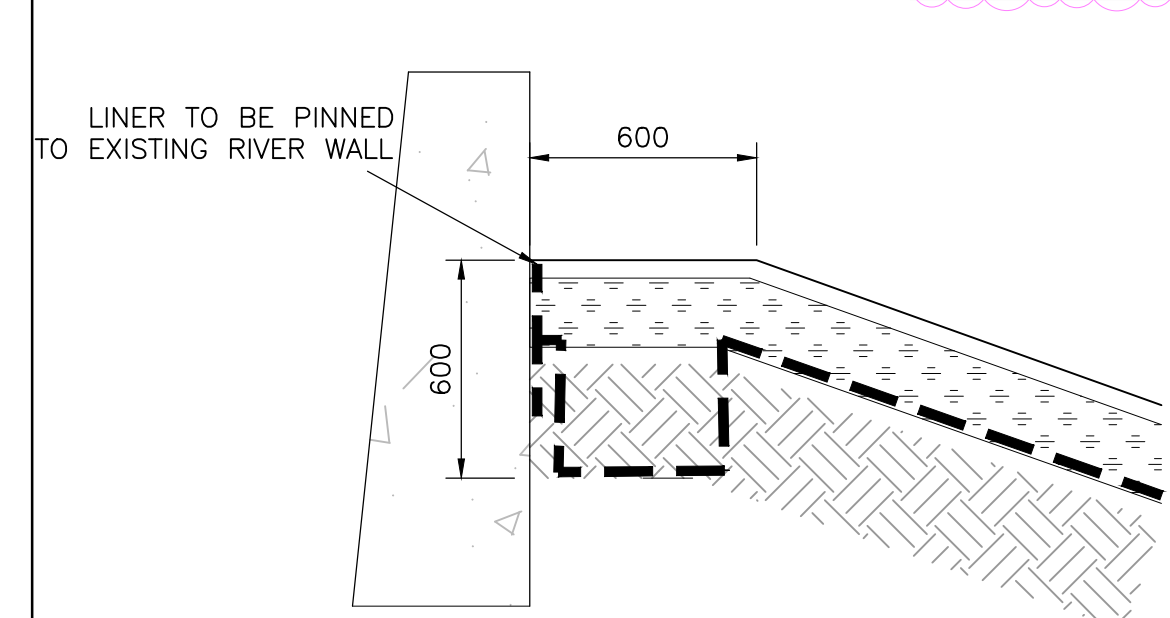


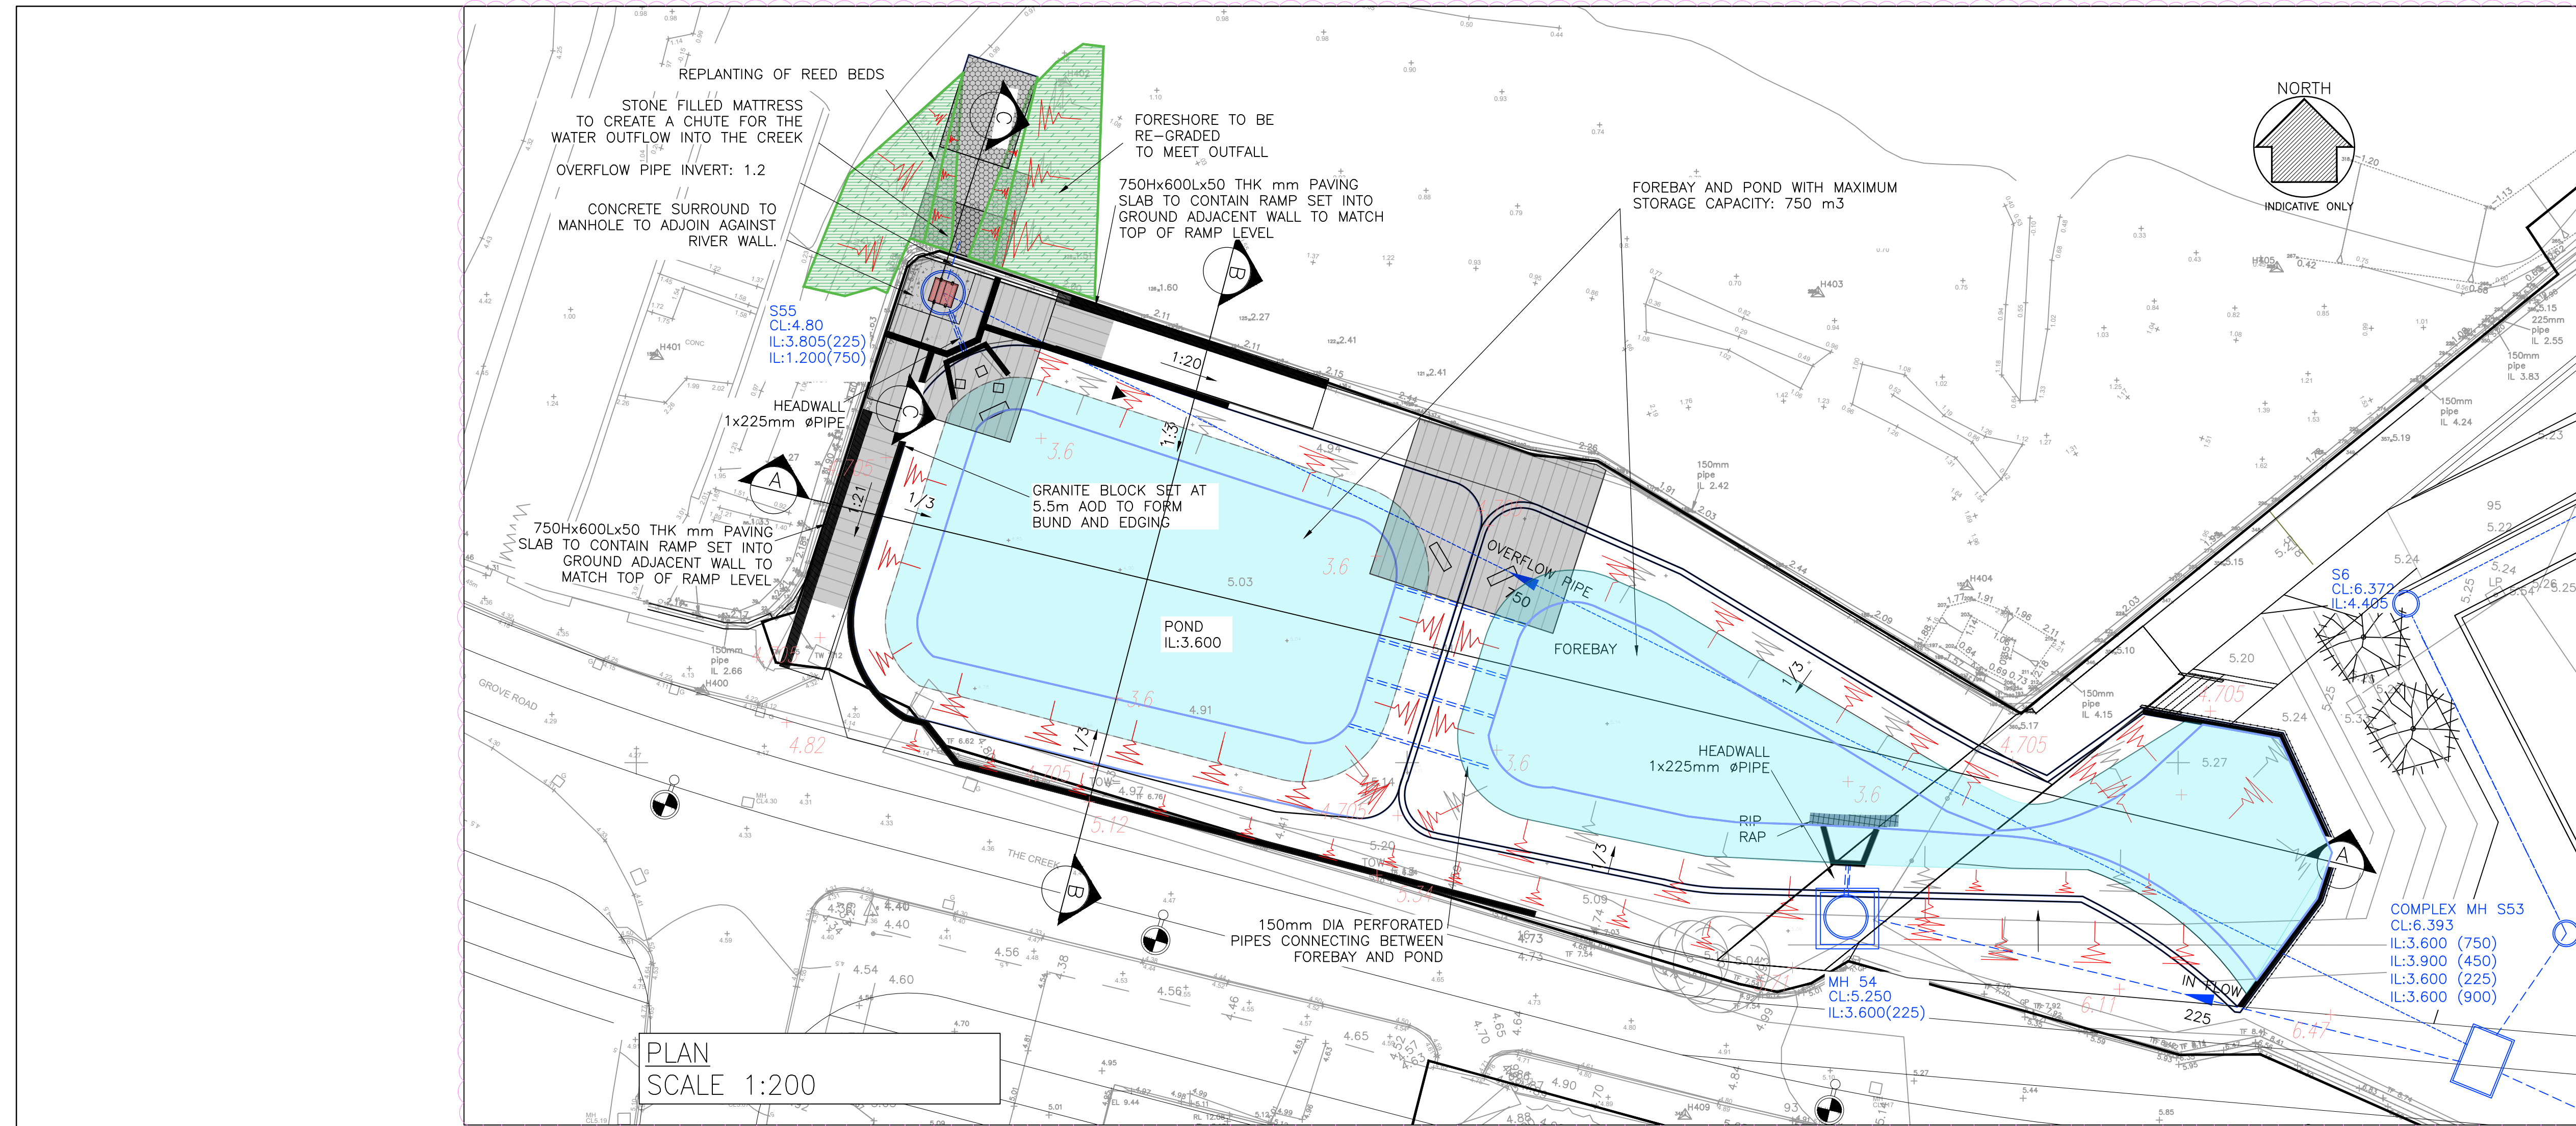

DO NOT SCALE HAND COPIES OF THIS DRAWING OR INFORMATION CO-ORDINATE ONLY. DIMENSIONS AND COORDINATES ARE TO BE RELIED UPON.

COPYRIGHT RESERVED

GENERAL NOTES

1. THIS DRAWING IS TO BE READ IN CONJUNCTION WITH THE ARCHITECTS, SPECIALISTS AND ENGINEERS DRAWINGS AND SPECIFICATIONS. ANY DISCREPANCIES ARE TO BE REPORTED TO THE ARCHITECT/ENGINEER IMMEDIATELY.

KEY

PROPOSED LINER (ON SECTION)

(IN DETAILS)

PROPOSED LEVELS

PROPOSED SLOPE

RIP RAP

FOR CONSTRUCTION

LATEST REVISIONS ARE 'TAGGED' WITH THIS INDICATOR. HOWEVER, ALL USERS OF THIS DRAWING MUST SATISFY THEMSELVES OF ALL REVISIONS TO ANY PREVIOUS ISSUES. BY COMPARISON OF THIS DRAWING AGAINST OTHER ISSUES, AS IT CANNOT BE GUARANTEED THAT EVERY ITEM OF REVISION HAS BEEN 'TAGGED'.

Rev	Date	Description	By	Check
G				
F				
E	27.07.22	COMPLEX MANHOLE, FLAP VALVE, HEADWALL, PIPES, POND & FOREBAY AMENDED	DGI	SCD
D	05.07.22	TEXT AMENDED WHERE CLOUDED	ASE	SCD
C	23.06.22	LEVELS ADDED; HEADWALL AMENDED	DGI	SCD
B	30.05.22	CONSTRUCTION ISSUE	RPA	NTU
A	07.12.21	FOREBAY SHAPE AND EXTENT AMENDED	GIC	SCD

Revisions

Date 01.04.21 FIRST ISSUE

Project

JNE SCD

HARBOUR VILLAGE

Title

FOREBAY AND POND DETAILS

Client

BELLWAY HOMES

RLT

RLT ENGINEERING CONSULTANTS LTD
CIVIL AND STRUCTURAL CONSULTING ENGINEERS
2 ST PETER'S COURT
COLCHESTER, Essex, CO1 1TW
T: 01206 768666
E: info@rlt.co.uk

QMS

ISO 9001
REGISTERED

SAFEMARK

SAFETY MARKING

Dwg No. 1803/05/3008 Scales: AS SHOWN @ A0 Rev: D