




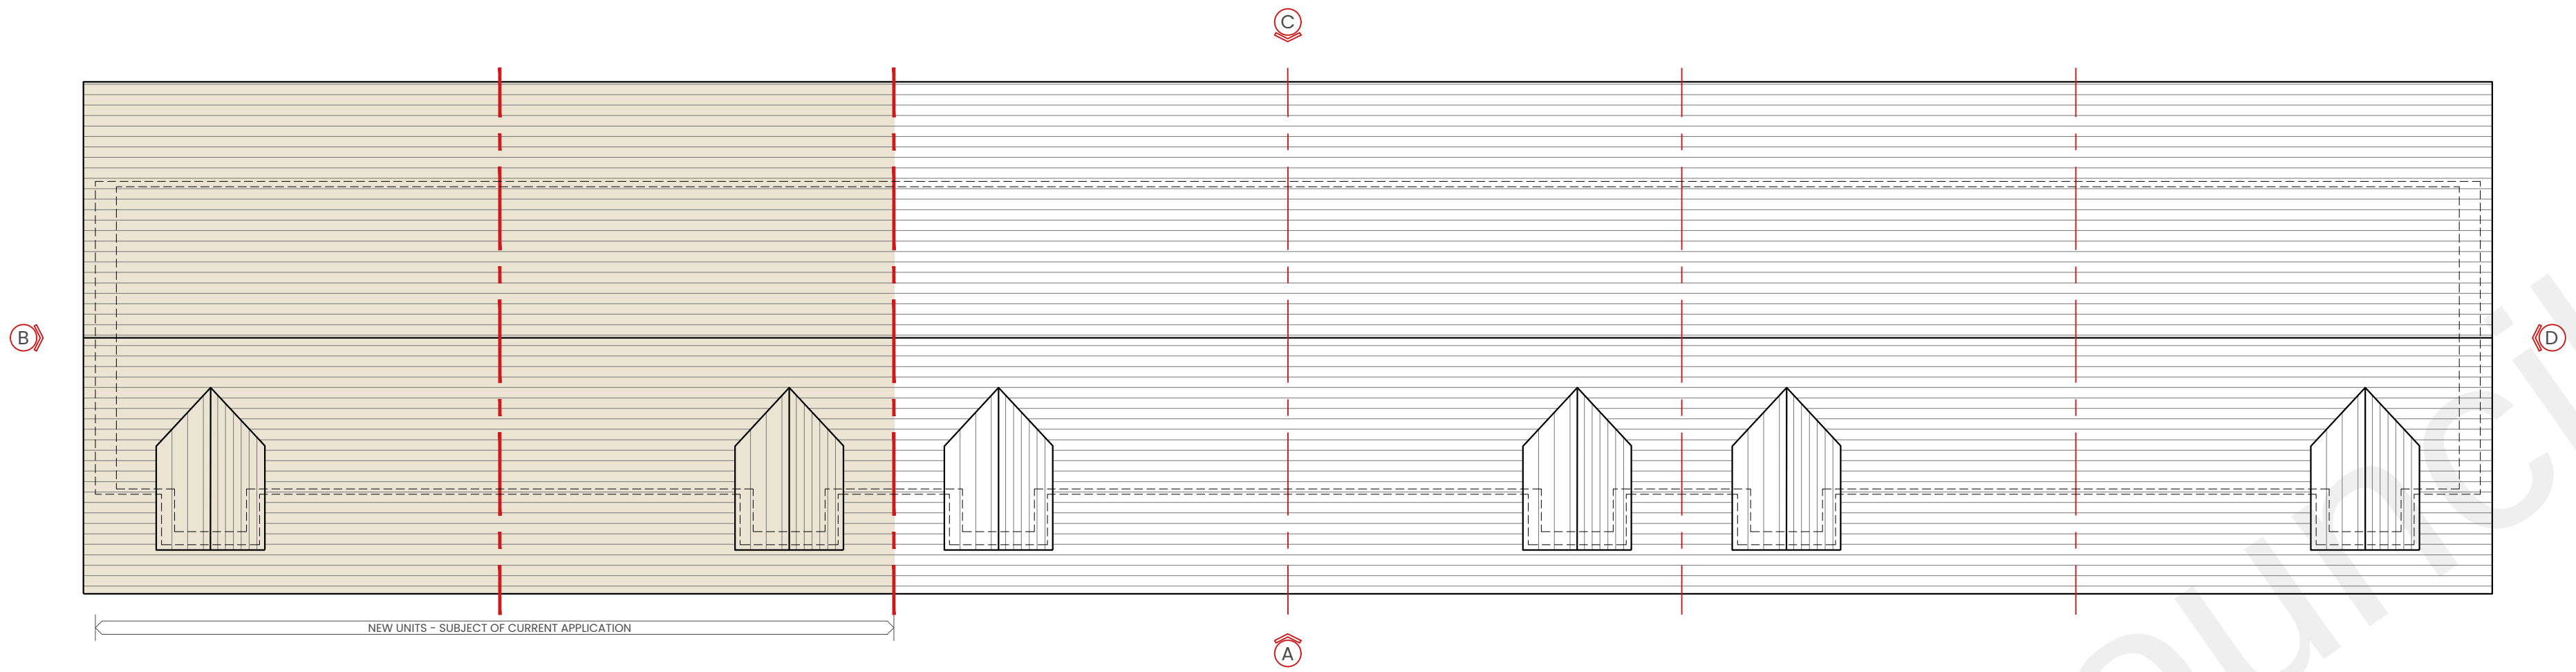

Roof Plan
As Proposed
1:100

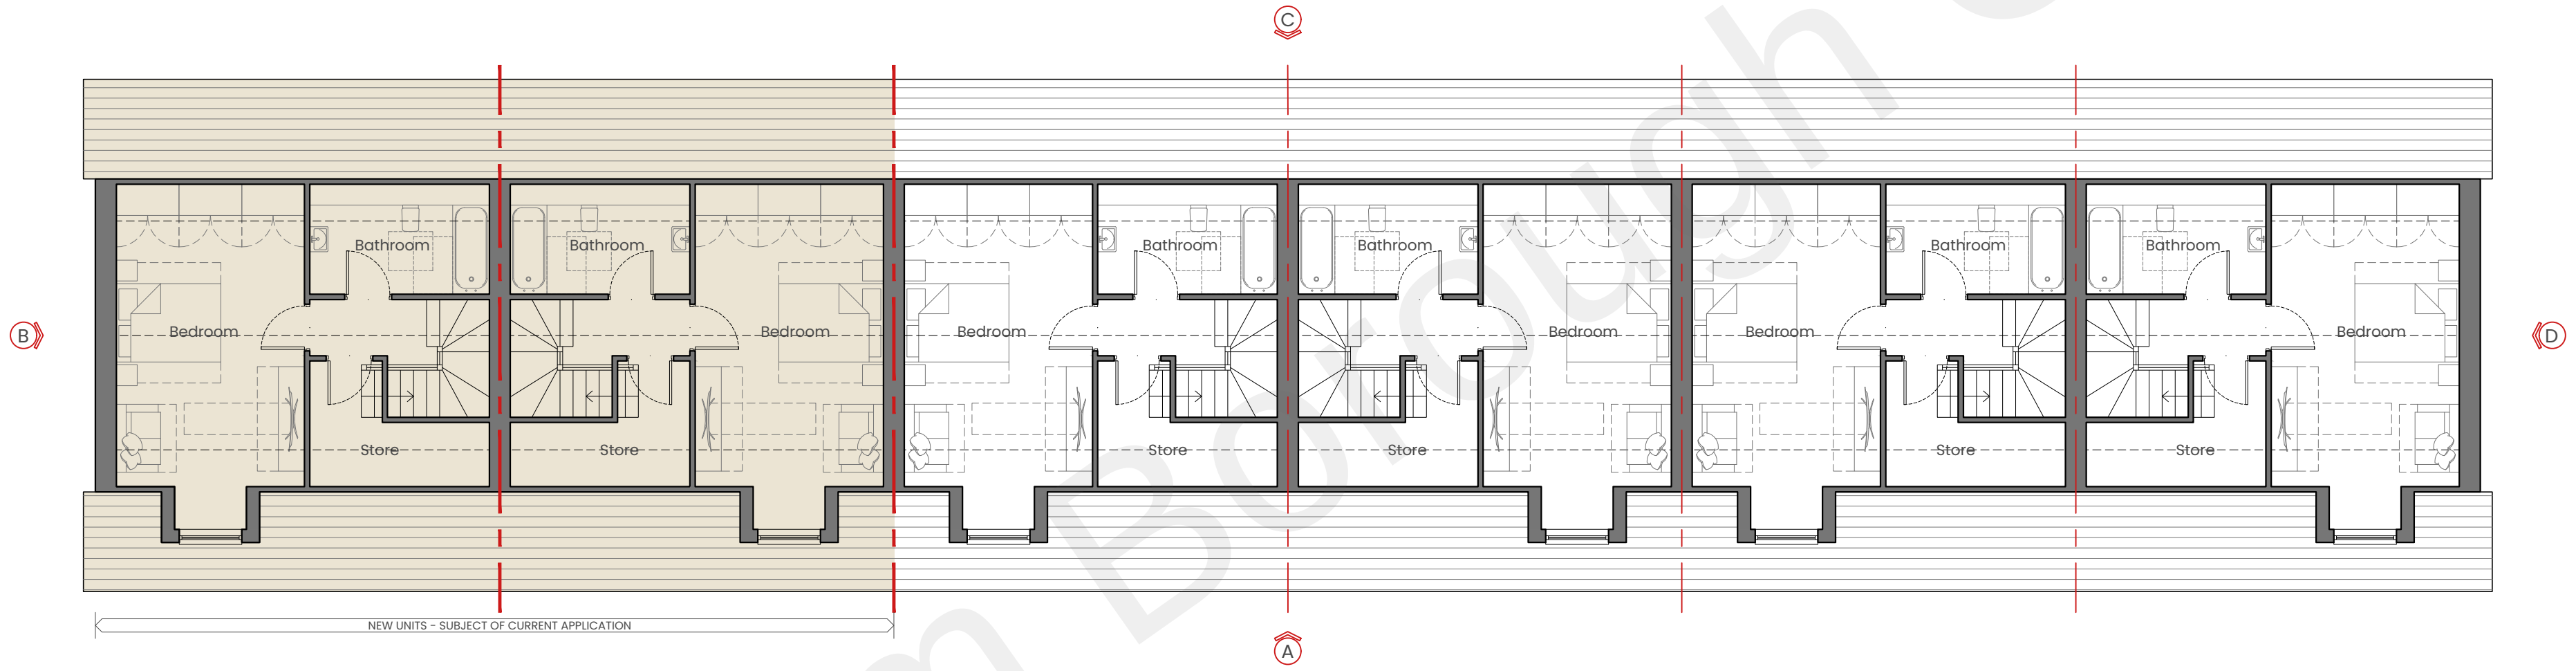

First Floor Plan
As Proposed
GIFA= 42.35m² Per Unit
1:100

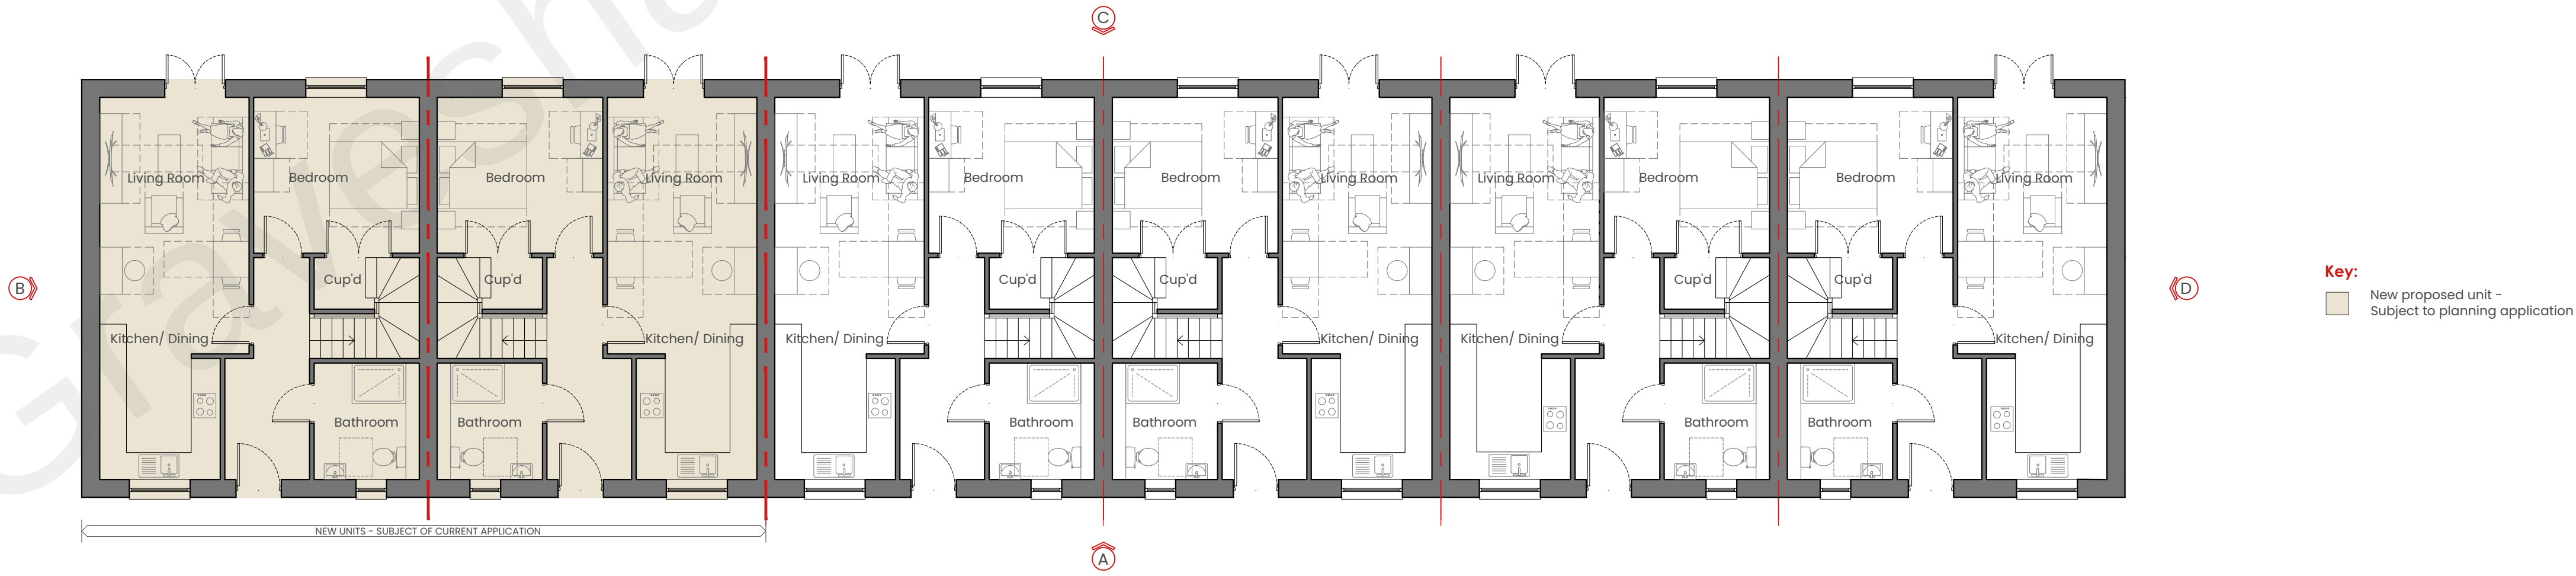

Ground Floor Plan
As Proposed
GIFA= 60.85m² Per Unit
1:100