




Elevation A
As Proposed

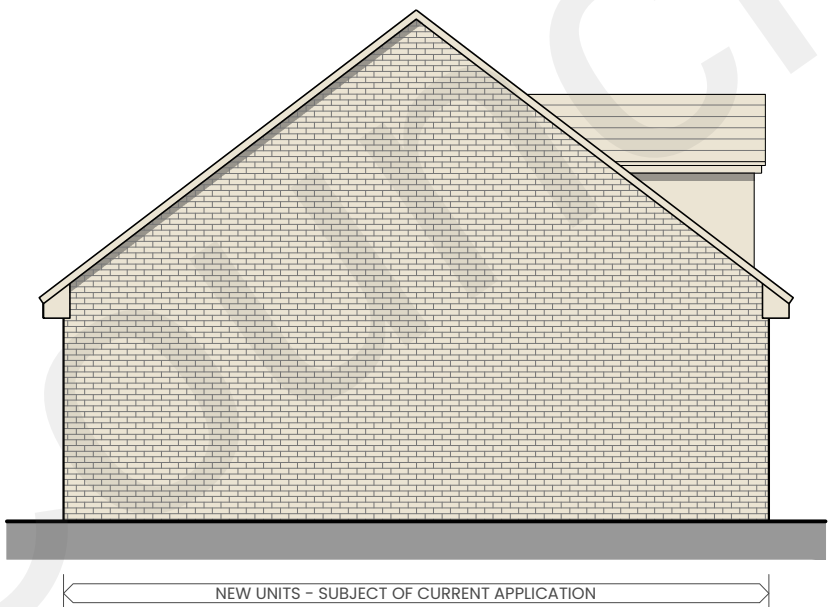

Elevation B
As Proposed

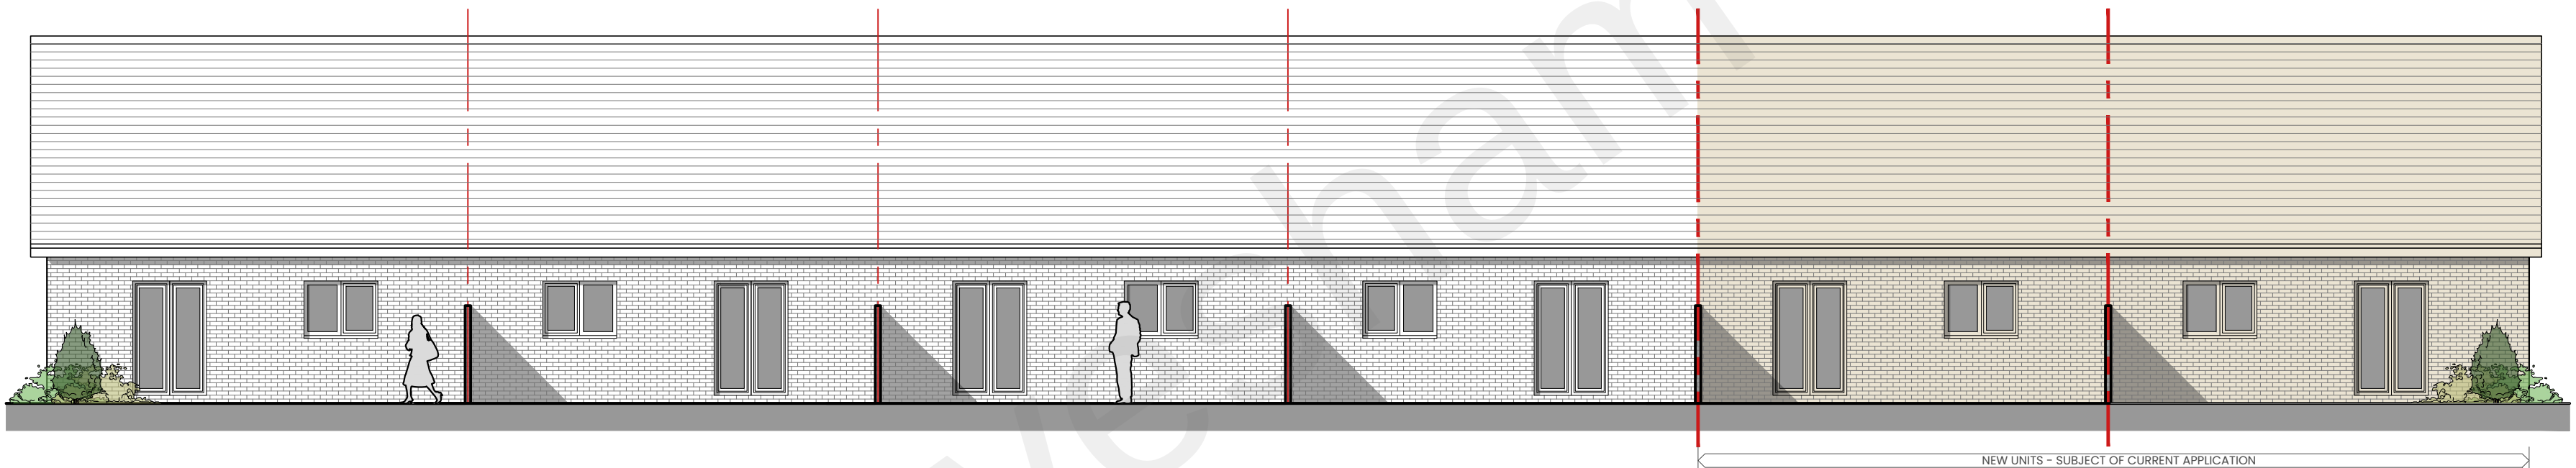

Elevation C
As Proposed

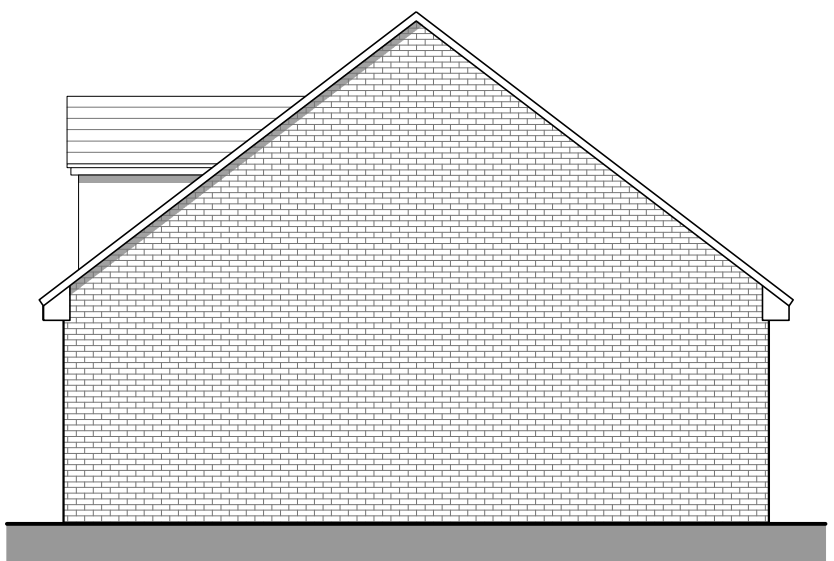

Elevation D
As Proposed

Key:
New proposed unit -
Subject to planning application

1:100
0 2m 4m 6m 8m 10m

GENERAL NOTES: 1. This drawing shall not be scaled. 2. All dimensions shall be checked on site, where applicable prior to commencing the work. 3. All drawings to be read in conjunction with Structural Engineer's current proposals, and all other relevant engineers' and specialists' drawings and specifications. 4. All work shall conform to the current edition of the Building Regulations and any other relevant Statutory Requirements. 5. All material and workmanship shall conform with the relevant British Standard Specifications and Codes of Practice. 6. This drawing is the copyright of Ubiq Architects and shall not be copied or reproduced without permission. 7. CDM Regulations 2015: refer to the site copy of the Health and Safety Plan.

REV	DATE	DESCRIPTION	BY	CHK
PI	26.07.22	FIRST ISSUE.	JJ	-
P2	08.09.22	APPLICATION DWELLINGS HATCHED	JJ	-

SITE ADDRESS
E.H. COTTAGES
CROSS LANE WEST, DA11 7LD
CLIENT
STONECHART
DEVELOPMENTS LTD

SCALE
1:100
SIZE
A1
DRAWING STATUS
PLANNING

UBIQUE
ARCHITECTS

DRAWING TITLE
PROPOSED ELEVATIONS BLOCK F
DRAWING NO.
PL-13
REVISION
P2

752 - ELIZABETH HUGGINS COTTAGES, GRAVESEND