




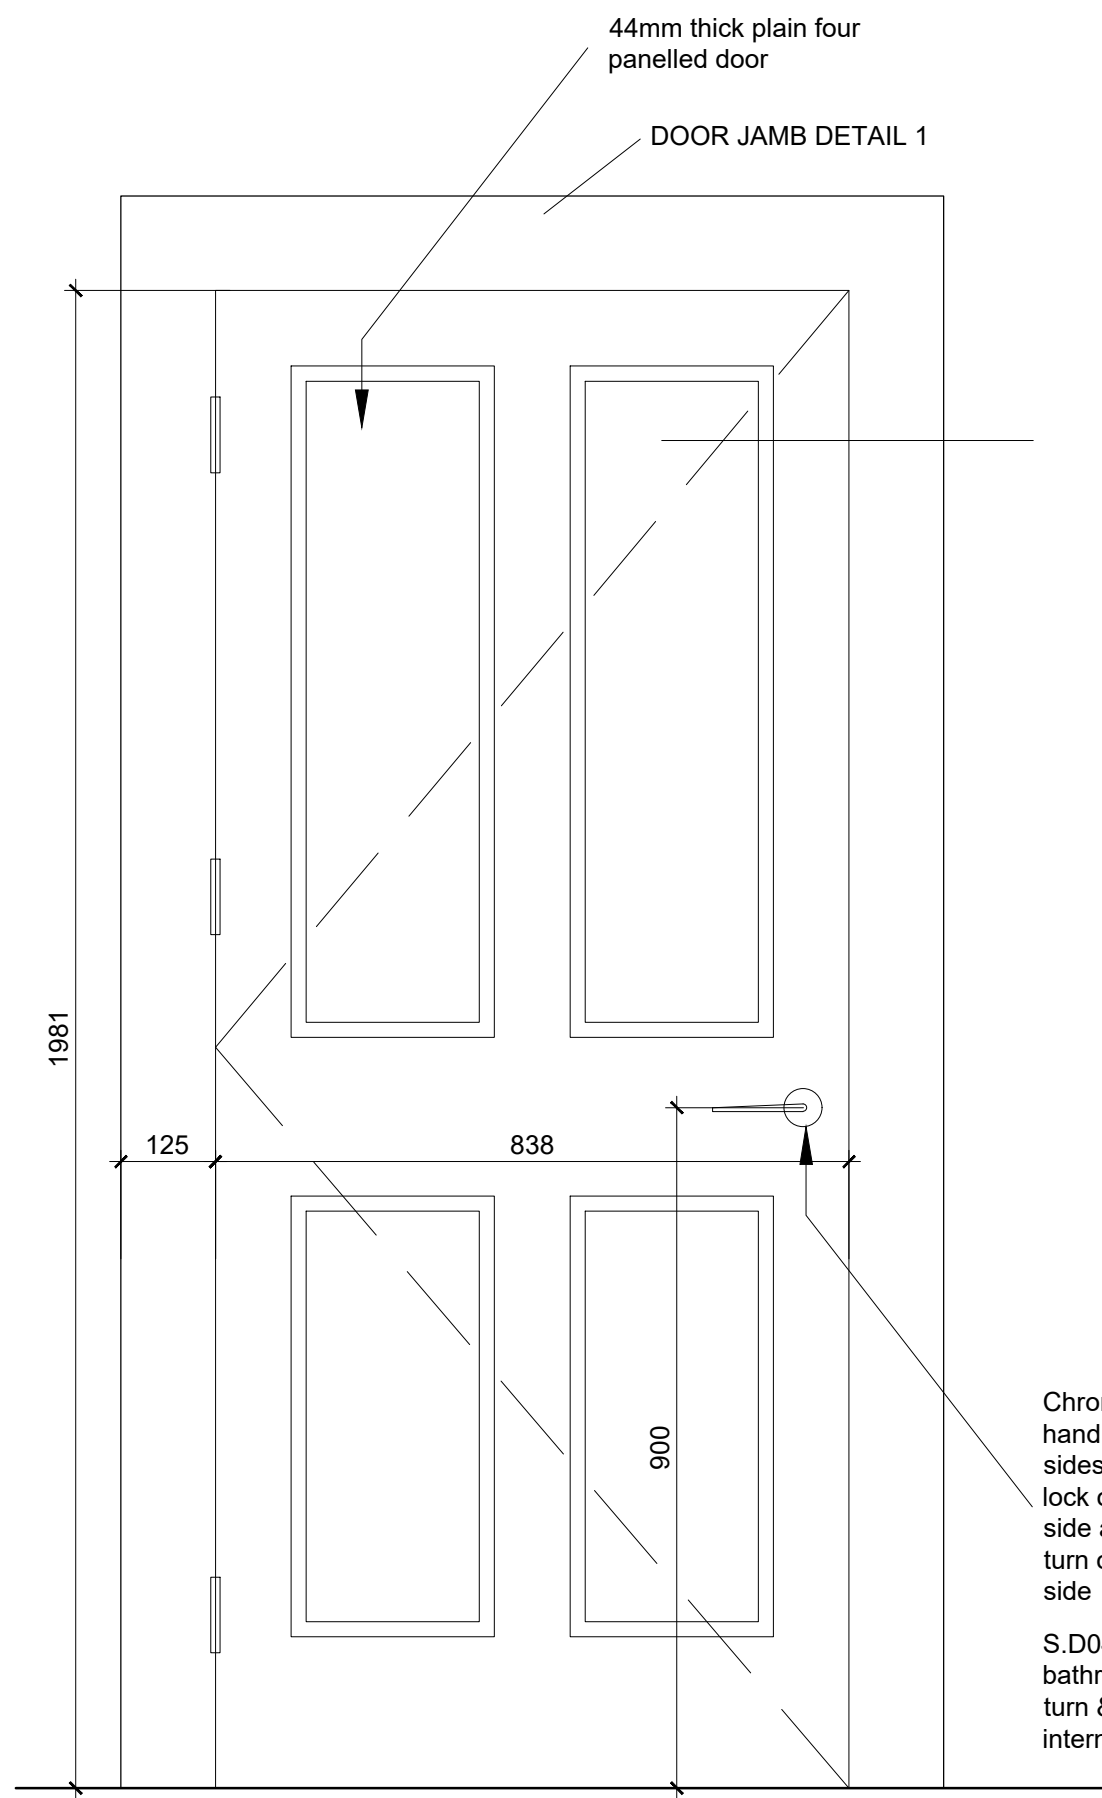

S.D01 and S.D02 FD30S sc
Viewed from Hallway side

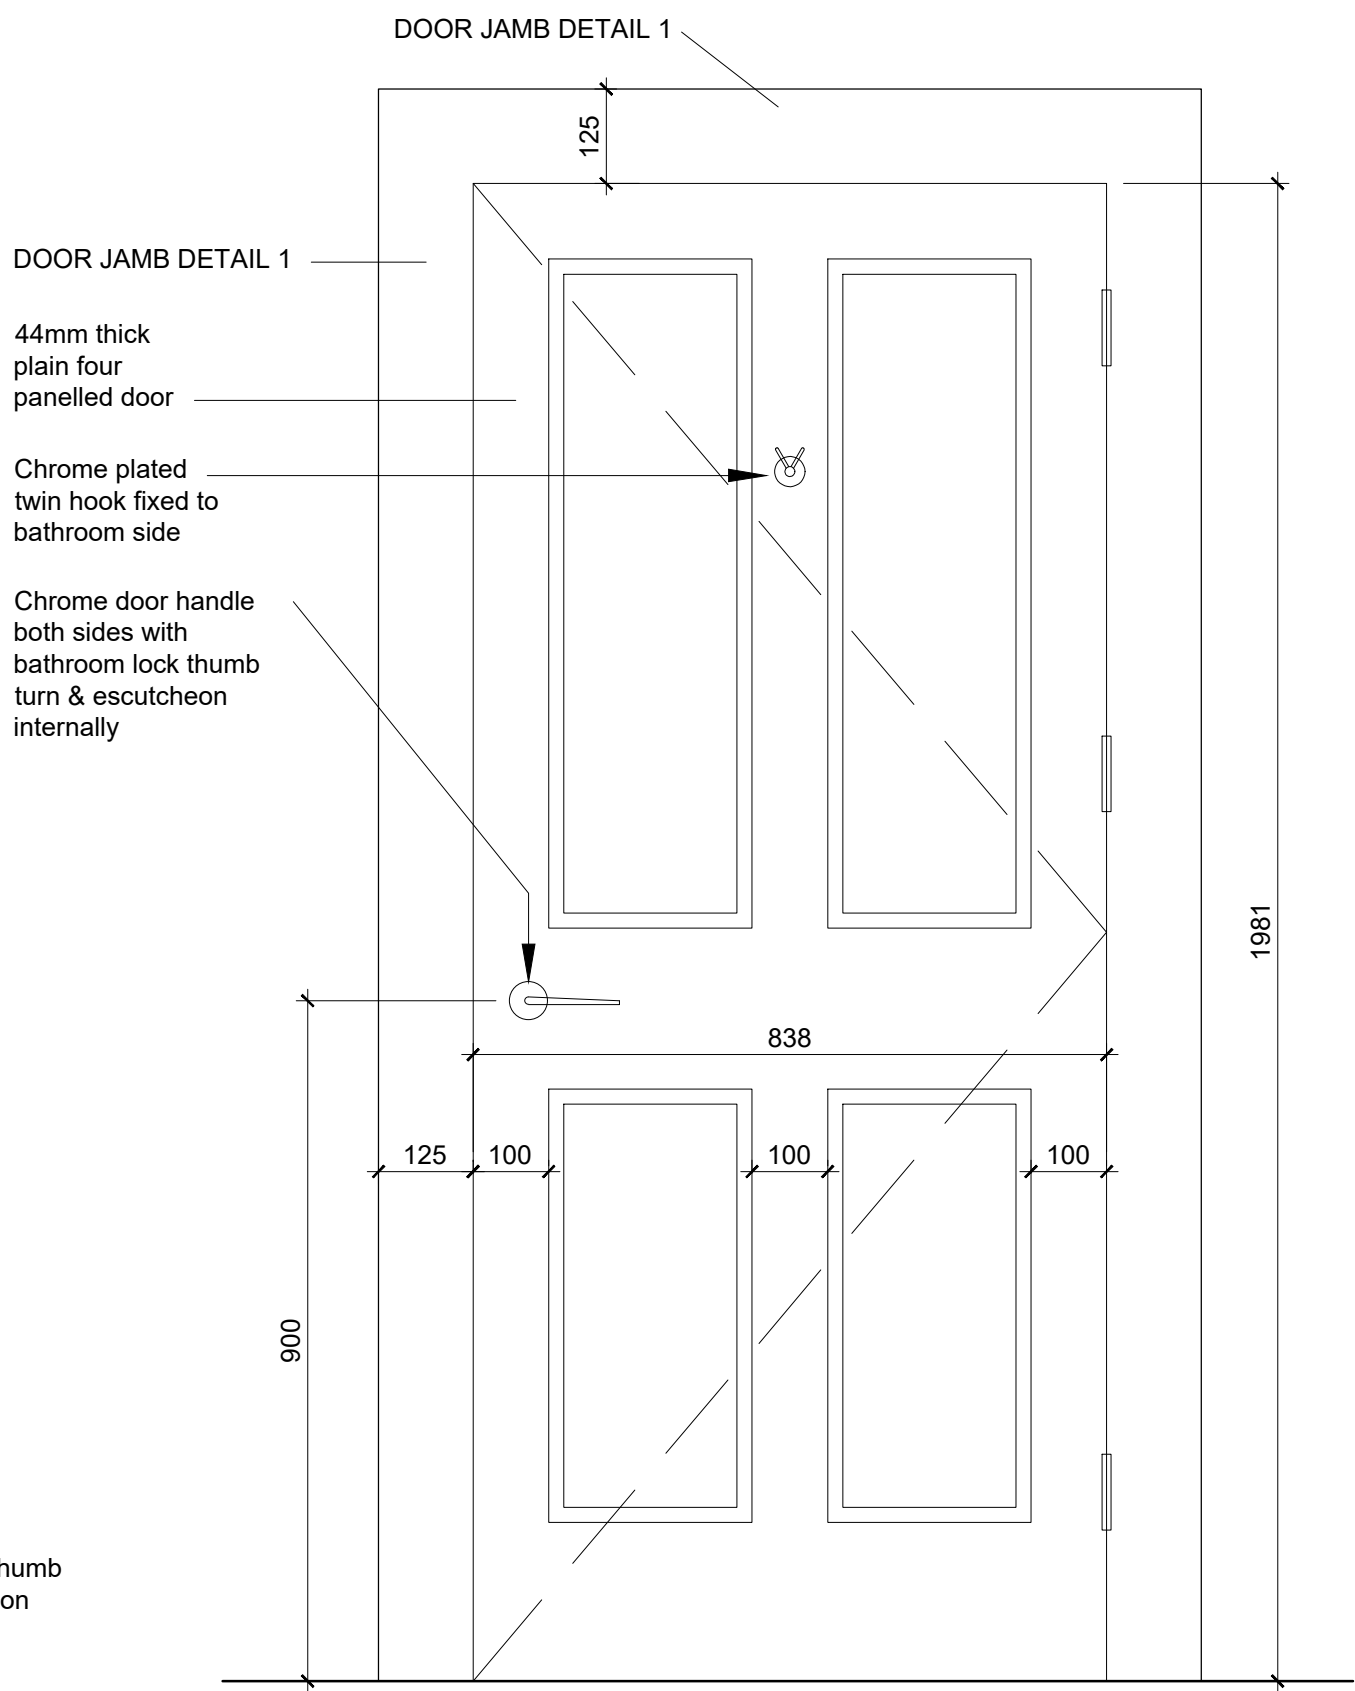


S.D03 FD30S sc
Viewed from Hallway side

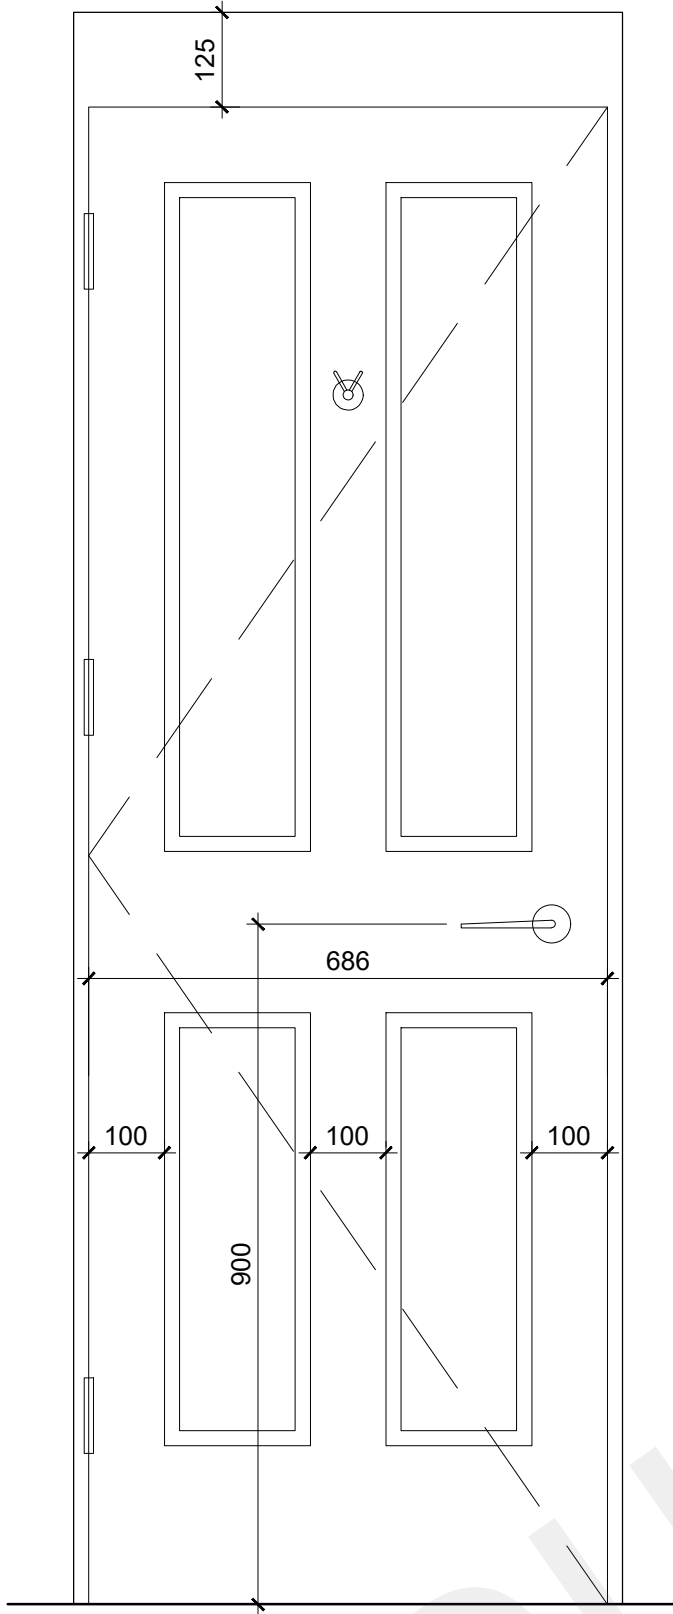


S.D04 FD30S sc
Viewed from Hallway side





Sample detail of proposed plain four panelled door (NTS)

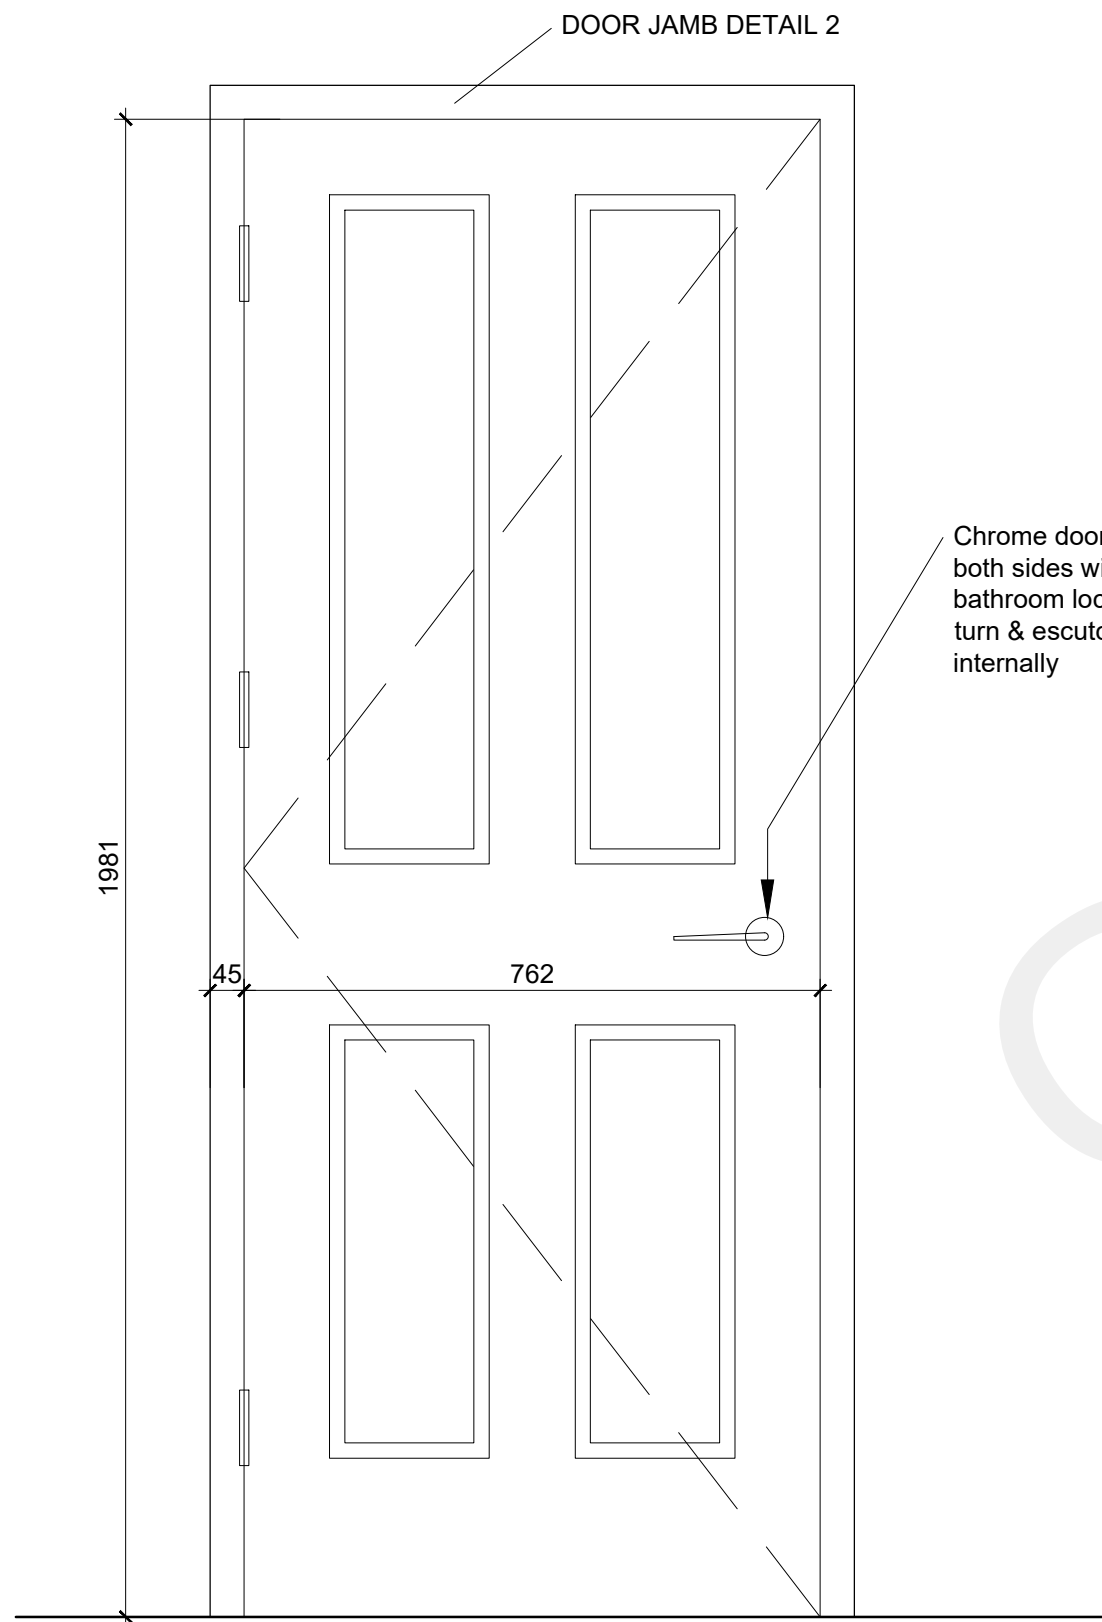

F.D03
Viewed from Hallway side

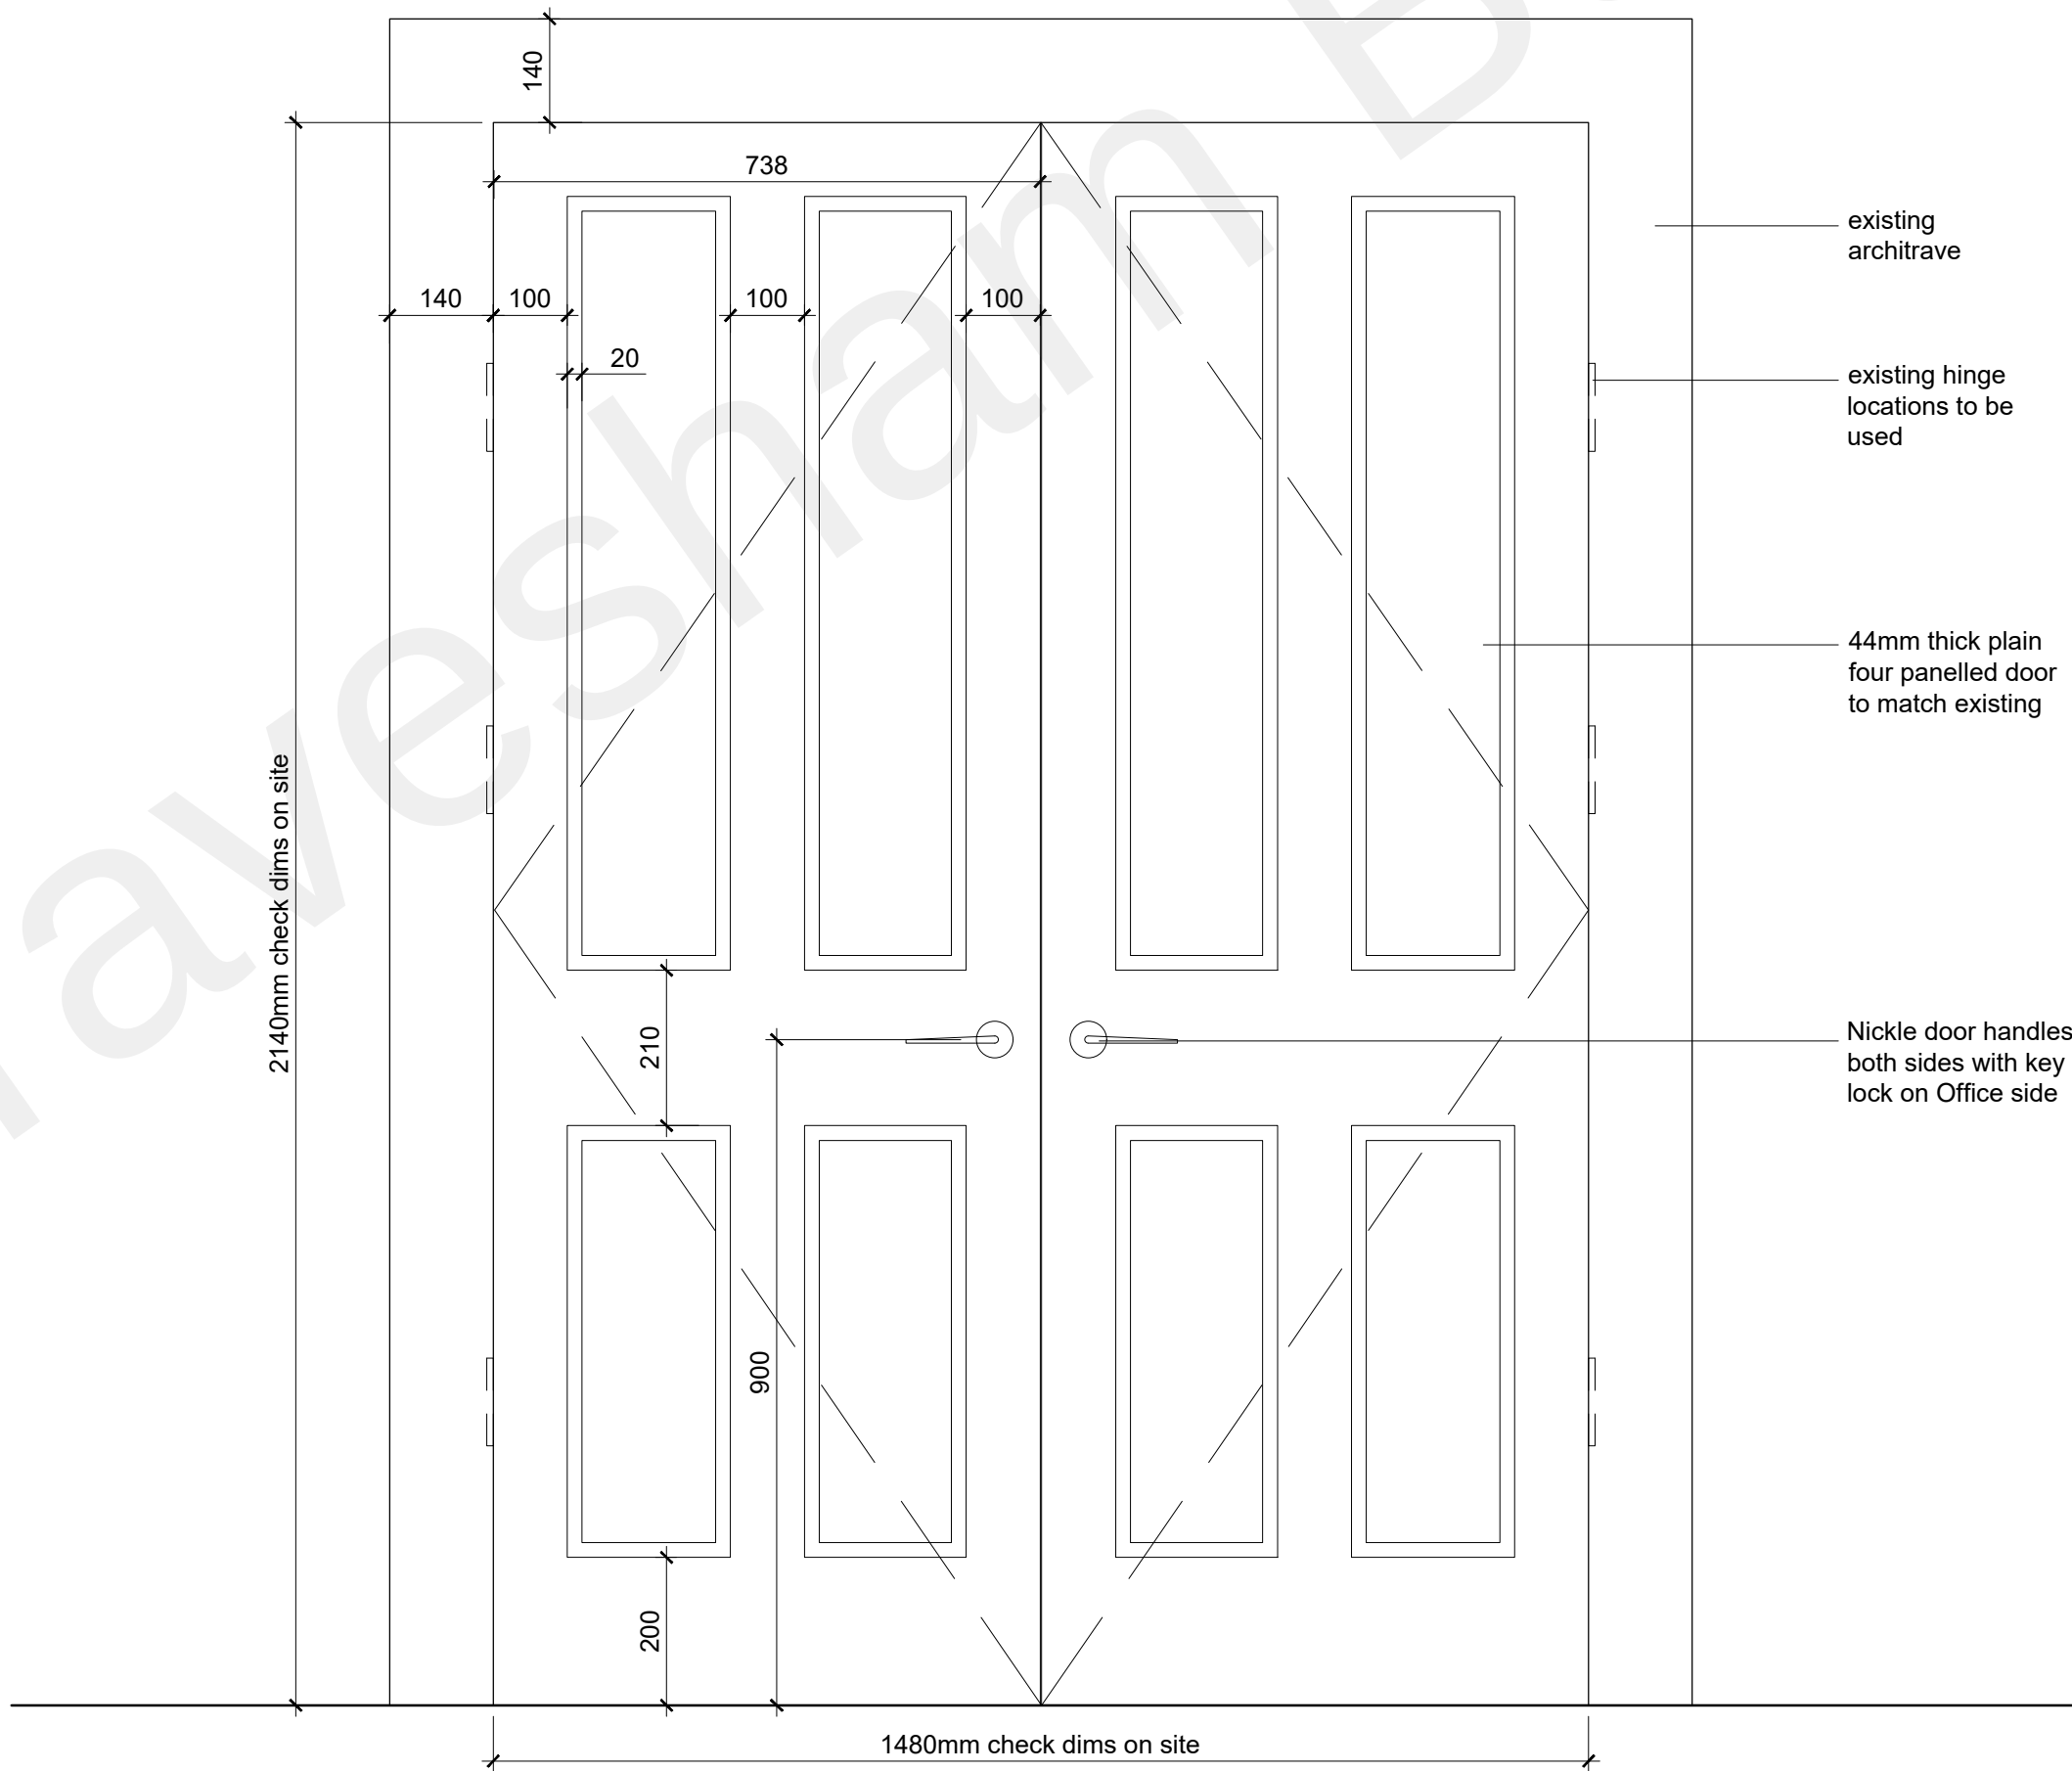

G.D03
Viewed from Office side

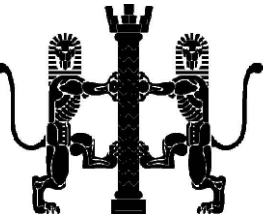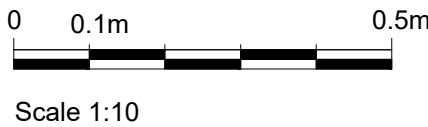

NOTES

Do not scale

Verify all dimensions on site before commencing any work or preparing any shop drawings

All building materials, components and workmanship to comply with the appropriate Public Health Acts, Building Regulations, British & European Standards and Codes of Practice and to the appropriate manufacturers recommendations.

For all specialist work see relevant drawings

All schemes to be set out completely including buildings, roads, drainage and levels prior to the commencement of works

Sites to be checked against Land Registry plans and any necessary Easements to be established

Any discrepancies, errors or omissions to be reported to the architect for further instructions before commencement of works

K		
J		
H		
G		
F		
E		
D		
C		
B		
A		
Date	Revisions	By

DAC

Architects

21 Stone Street, Gravesend, Kent, DA11 0NP
Tel: 01474 566996 Fax: 01474 320374
Design@DACarchitects.co.uk

Project Title

56 WINDMILL STREET
GRAVESEND
DA12 1BB

Client

GRAVESEND SANCTUARY

Drawing Title

NEW FOUR PANELLED
DOORS

SHEET 1 OF 2

Scale	Date	Drawn By
1:10	31.10.22	BH
Project No.	Dwg. No.	Rev.
5373	D-06	