
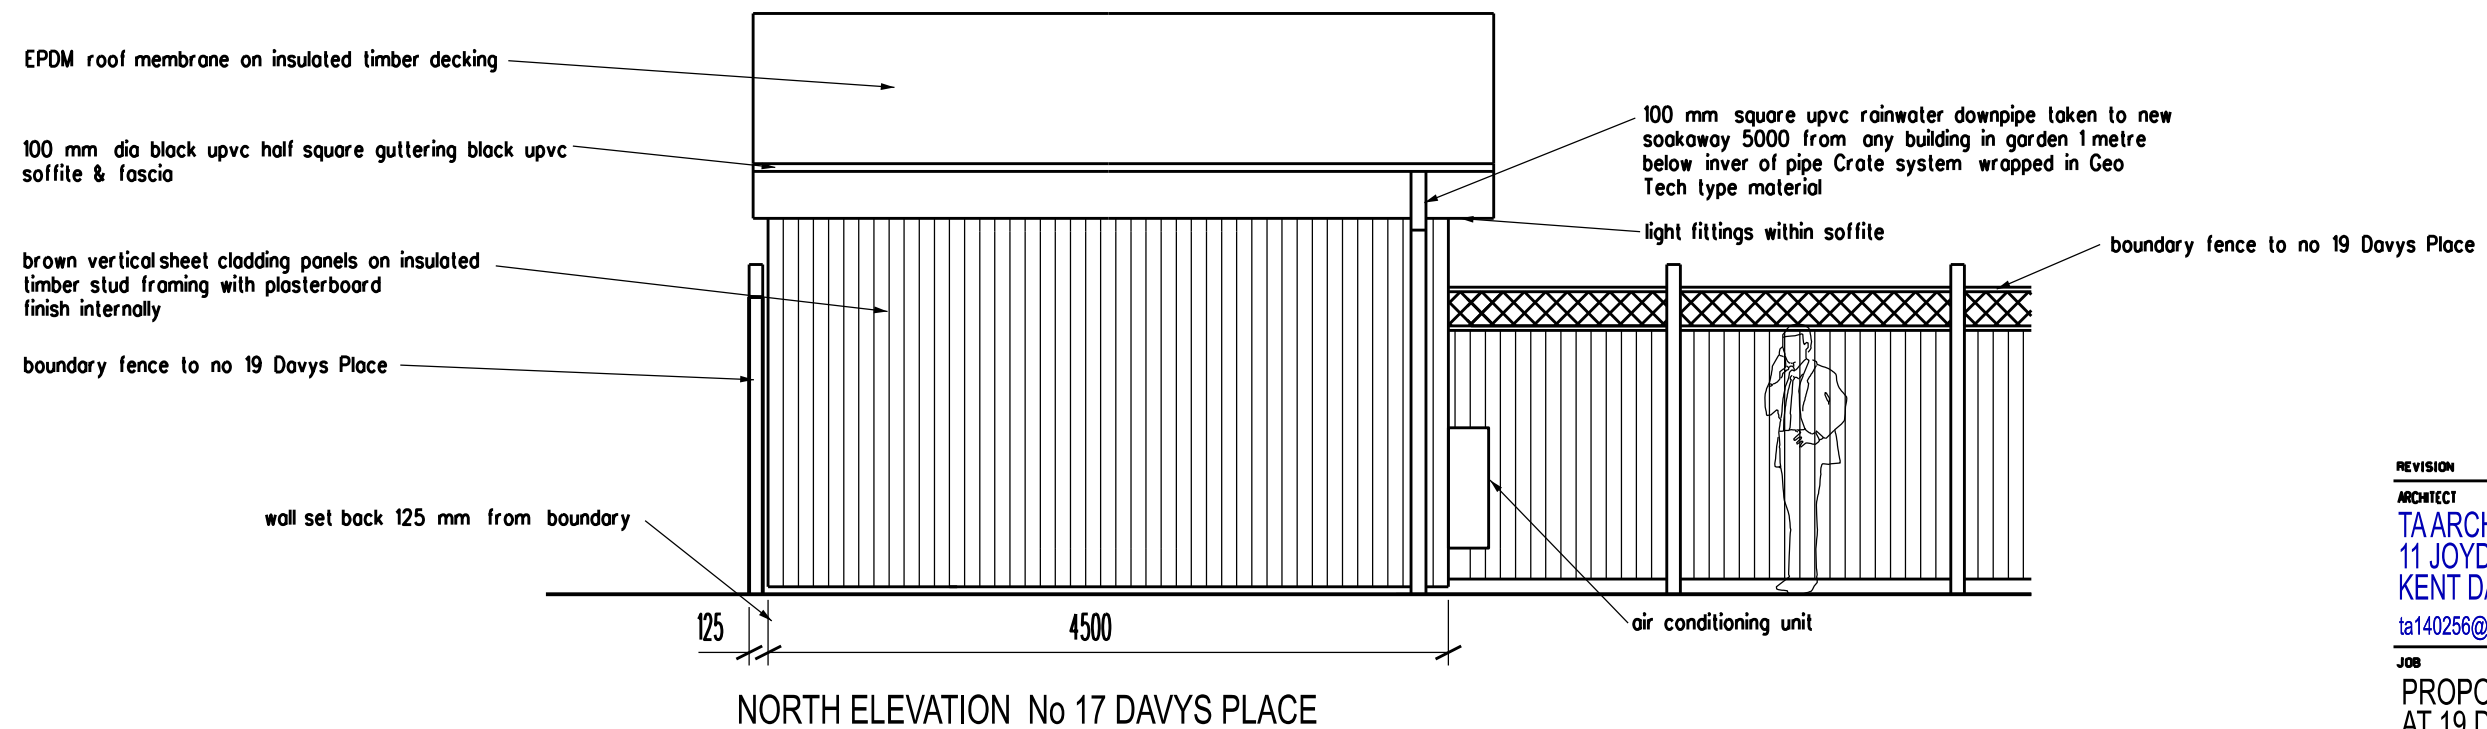


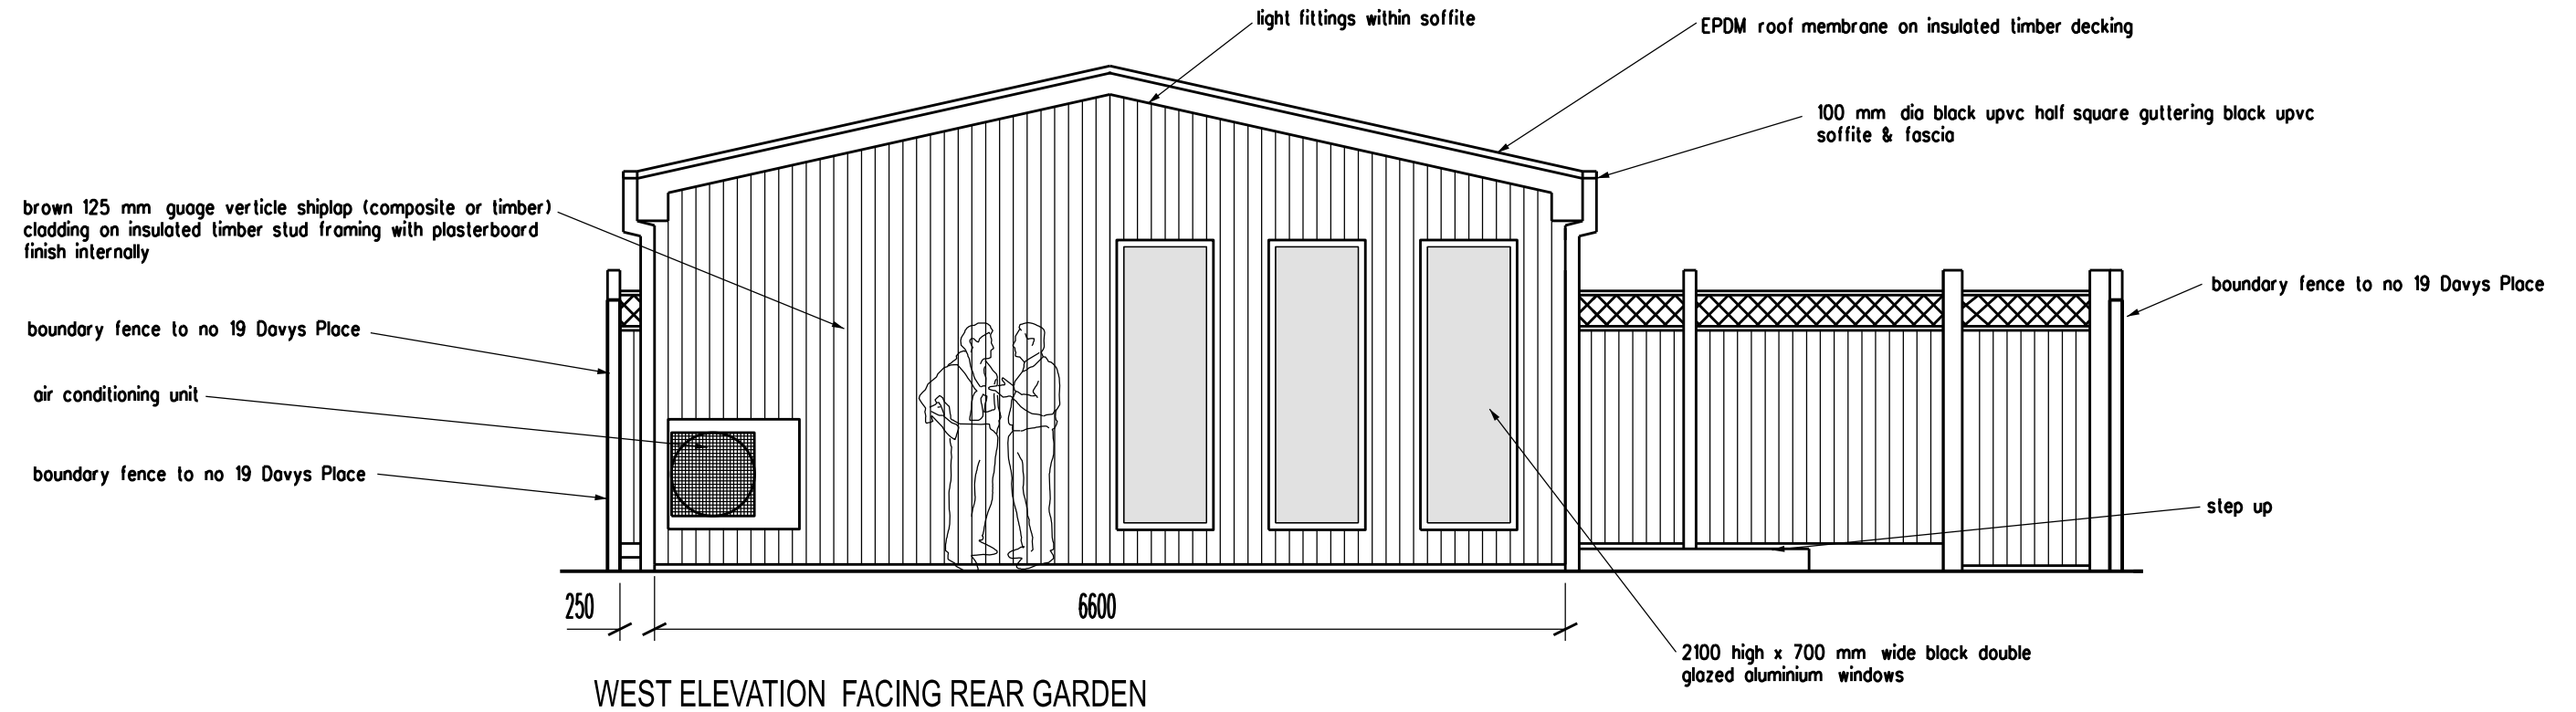

REVISION
DATE
ARCHITECT
TAARCHITECTS
11 JOYDENS WOOD ROAD BEXLEY
KENT DA5 2HS Tel 07905 130591
ta140256@googlemail.com

JOB
PROPOSED SUMMER HOUSE
AT 19 DAVYS PLACE
GRAVESEND KENT DA12 4DL

DRAWING
PROPOSED ELEVATIONS

SCALE
1:50 AT A3
DATE
MAY 2026

DRAWING NO.
JA/05

