

Notes



All contractors must visit the site and be responsible for taking and checking dimensions.

All construction information should be taken from figured dimensions only.

Any discrepancies between drawings, specifications and site conditions must be brought to the attention of the supervising officer.

This drawing & the works depicted are the copyright of JTP.

This drawing is prepared for the specific project stage in the Drawing Status section below and it is not intended to be used for any other purpose. Whilst all reasonable efforts are used to ensure drawings are accurate, JTP accept no liability for any reliance placed on, or use made of, this plan by anyone for purposes other than those stated in the Drawing Status below.

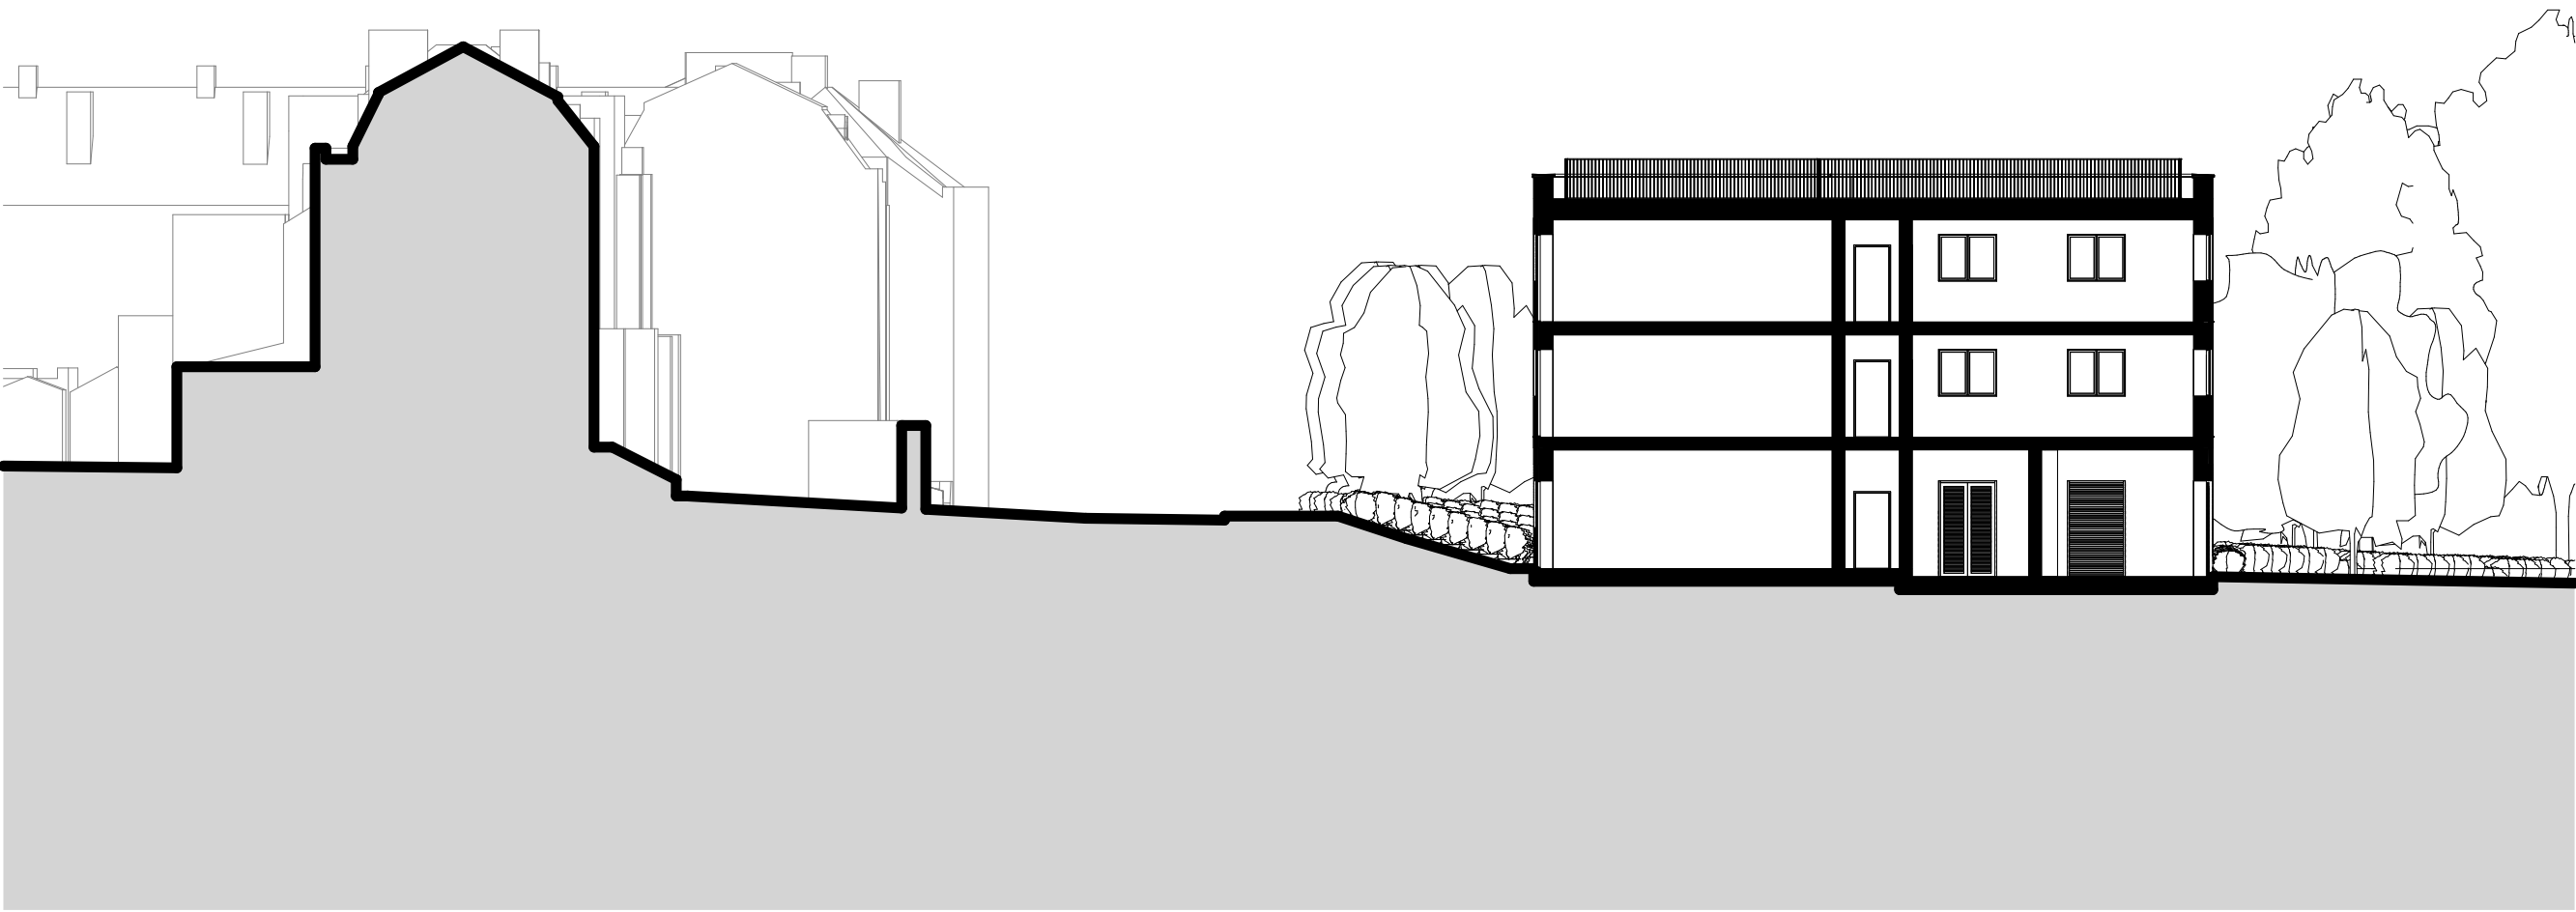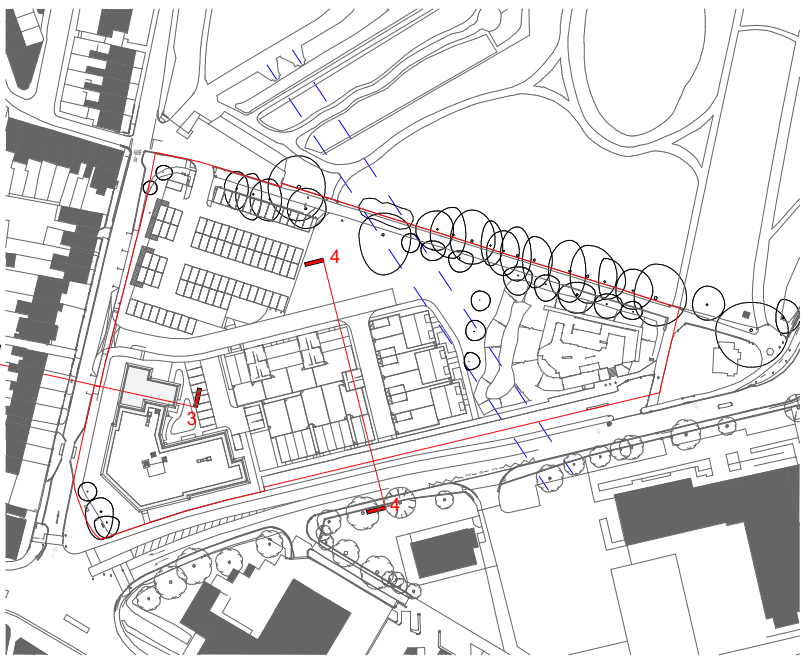

Site Section 3
1 : 200



Site Section 4
1 : 200

P1	21.02.25	Planning Submission	JTP	MM
Rev	Date	Description	Drawn	Chkd

Drawing Status

Planning

Client





JTP Studios, Unit 5
The Rum Warehouse
Pennington Street
London, E1W 2AP
+44 (0) 20 7017 1780
www.jtp.co.uk

Project

Milton Place


Drawing Title

Site Sections 3 & 4

Drawing No.

02324-JTP-MP-XX-DR-A-12002

Scale @A1 1 : 200 Job Ref. 02324

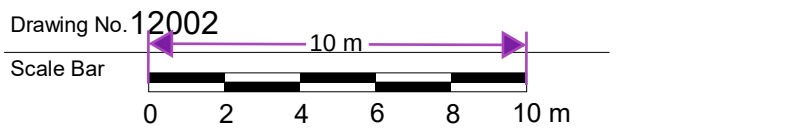

Revision. P1