
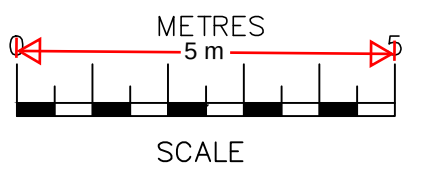
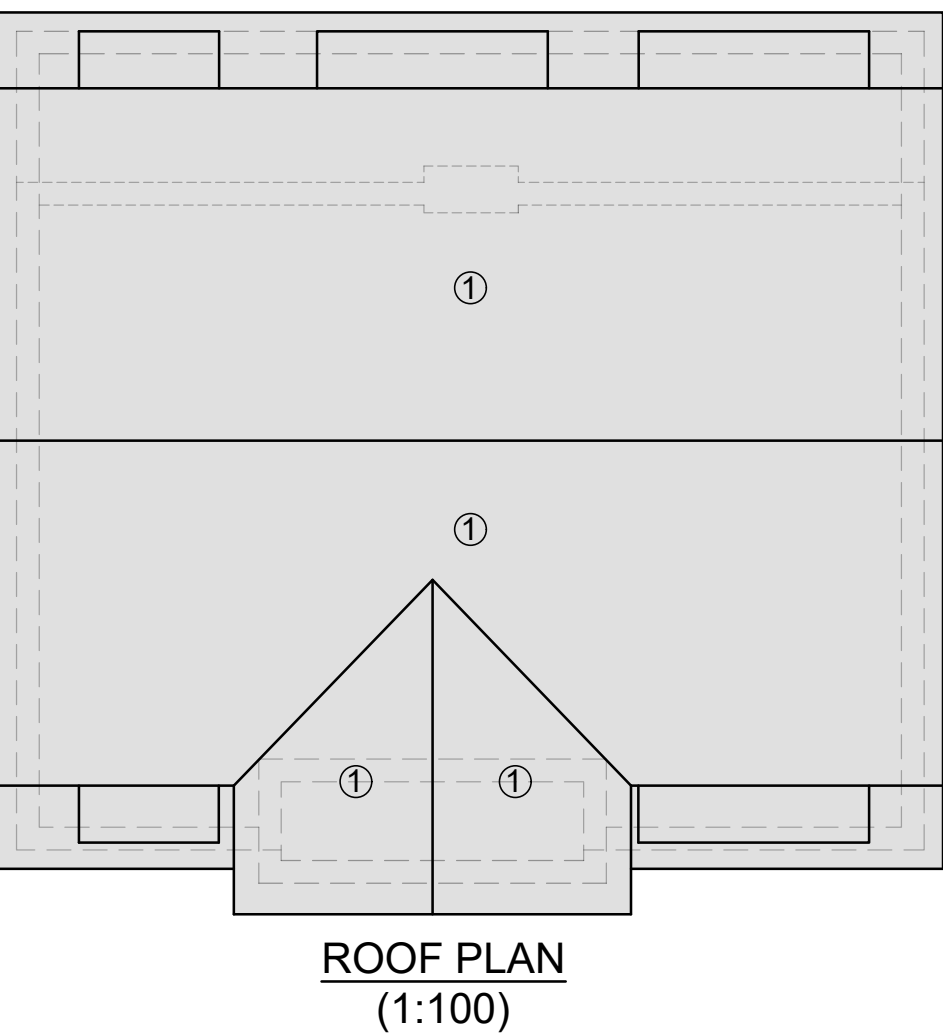
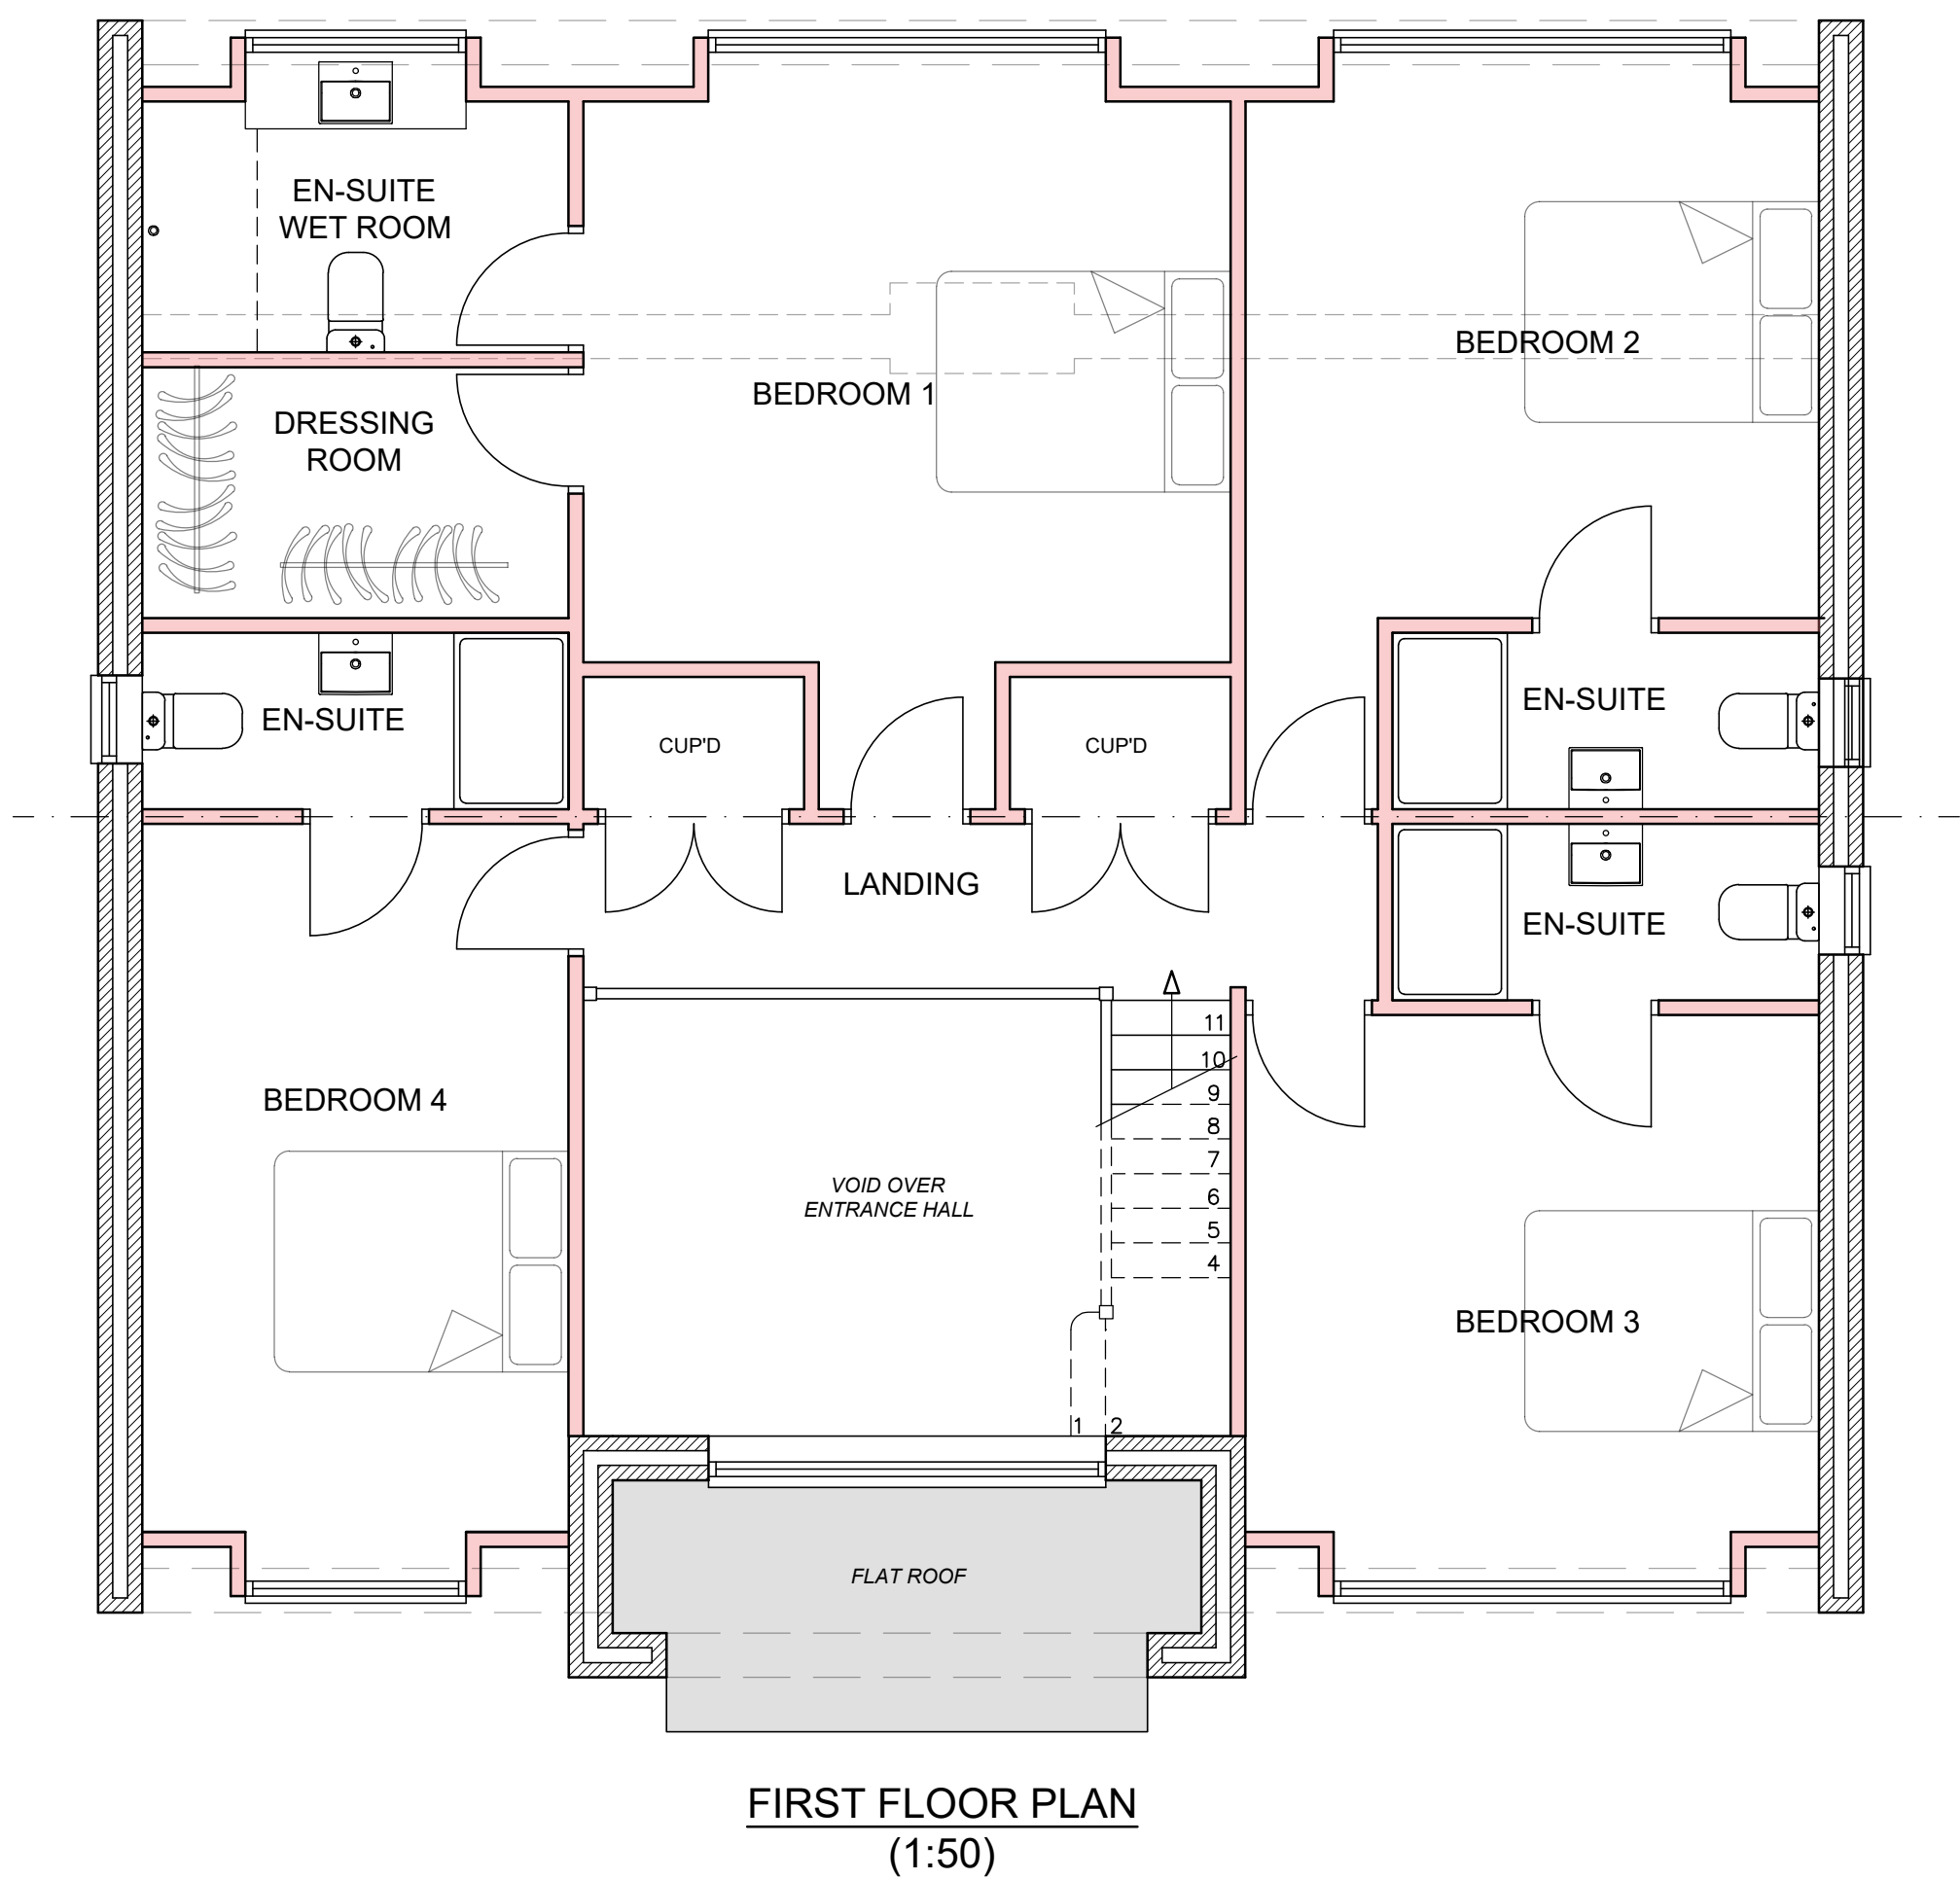



MATERIALS

NOTE: SHADED AREAS ON ELEVATIONS ARE INDICATIVE OF TREATMENT TO THAT AREA AND NOT NECESSARILY A TRUE REPRESENTATION OF THE FINISHED COLOUR

- ① ROOF - BLUE/BLACK MARLEY ETERNIT ROOF TILES
- ② DORMER ROOF AND CHEEKS - SINGLE PLY ROOFING MEMBRANE (OR SIMILAR APPROVED)
- ③ WALLS (GABLES) - BLUE/BLACK MARLEY ETERNIT TILES
- ④ WALLS (LOWER FACADES) - EXISTING FACING BRICKWORK
- ⑤ WALLS (ENTRANCE PORCH) - PAINTED RENDER
- ⑥ WINDOWS & DOORS - BLACK uPVC

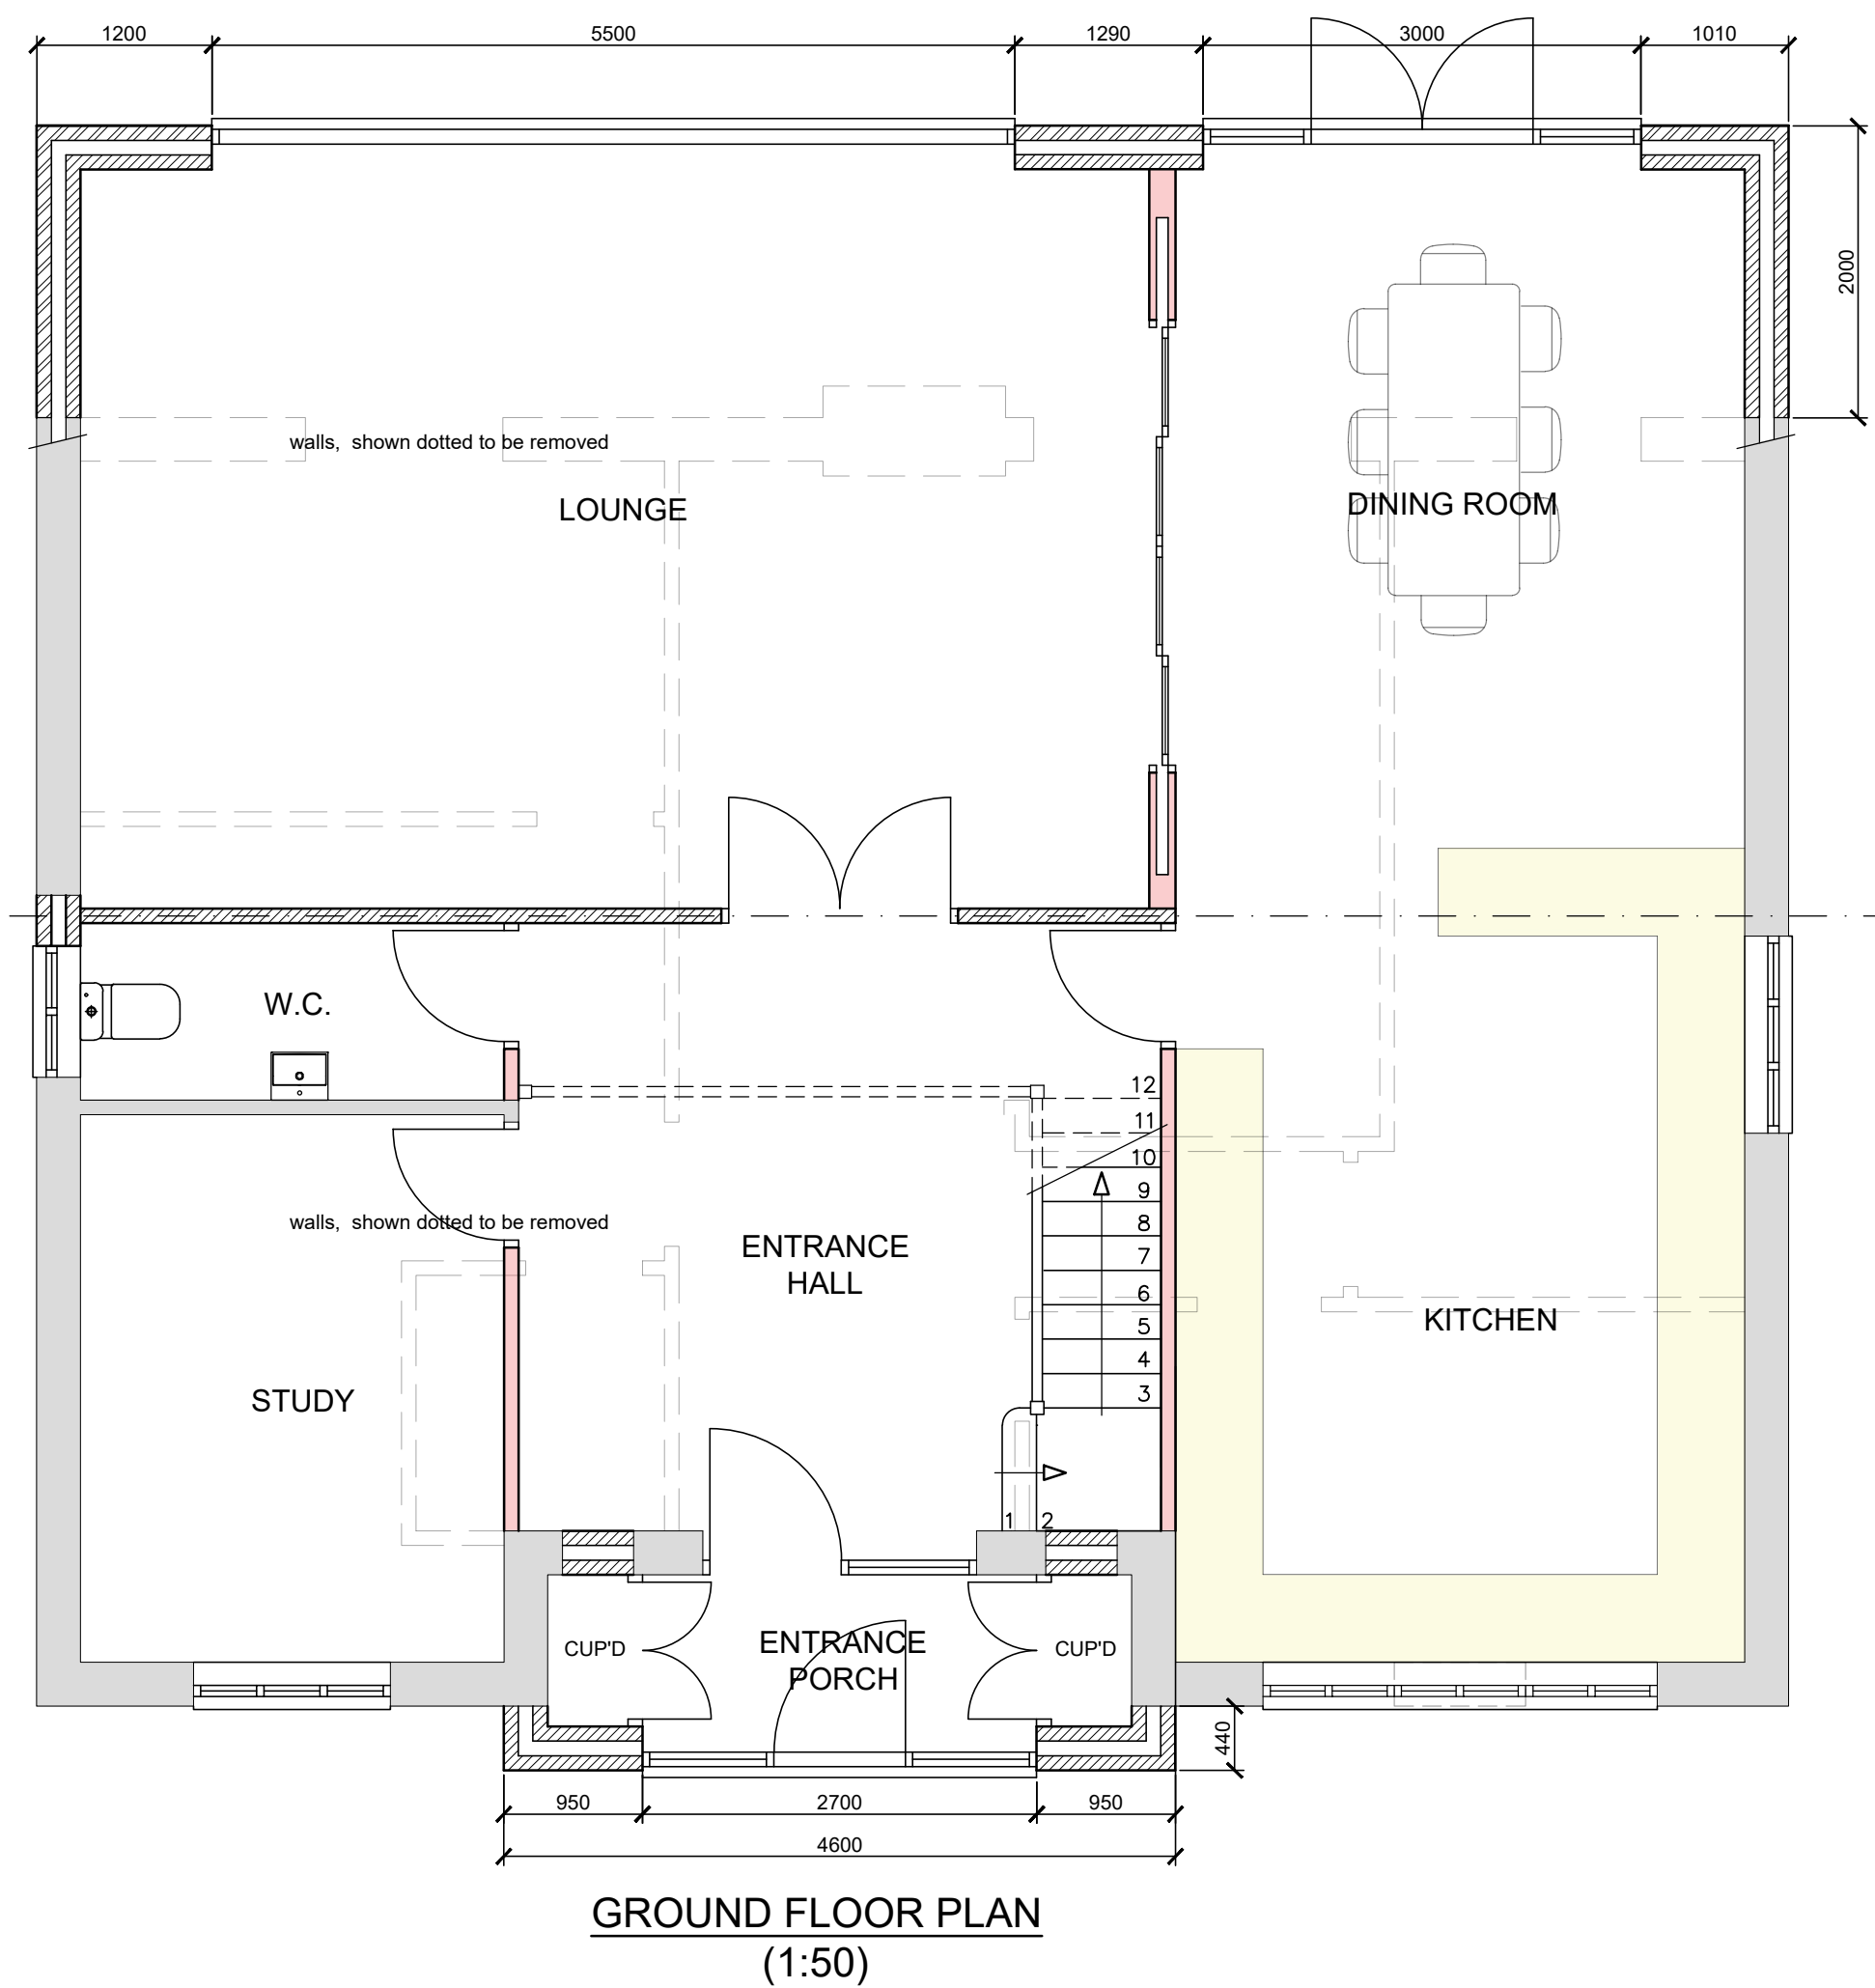

SCALE BAR @ 1:100

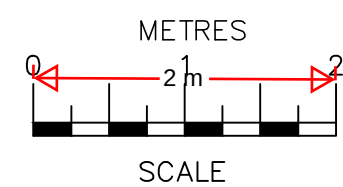

SCALE BAR @ 1:50

28/05/24	A	Extension to rear added
Date	No	Revision
Penfold Project Services		
Epmarket, Wrotham Road, Meopham, Kent, DA13 0JH Telephone: 01474 816690 e-mail: apenfold448@btinternet.com		
Job Title:	GRACY LODGE VALLEY LANE MEOPHAM KENT DA13 0DG	
Dwg Title:	PLANS & ELEVATIONS AS PROPOSED	
Scale:	1:50 & 1:100 @ A1	
Dwg No.:	02A	
Date:	November 2023	