




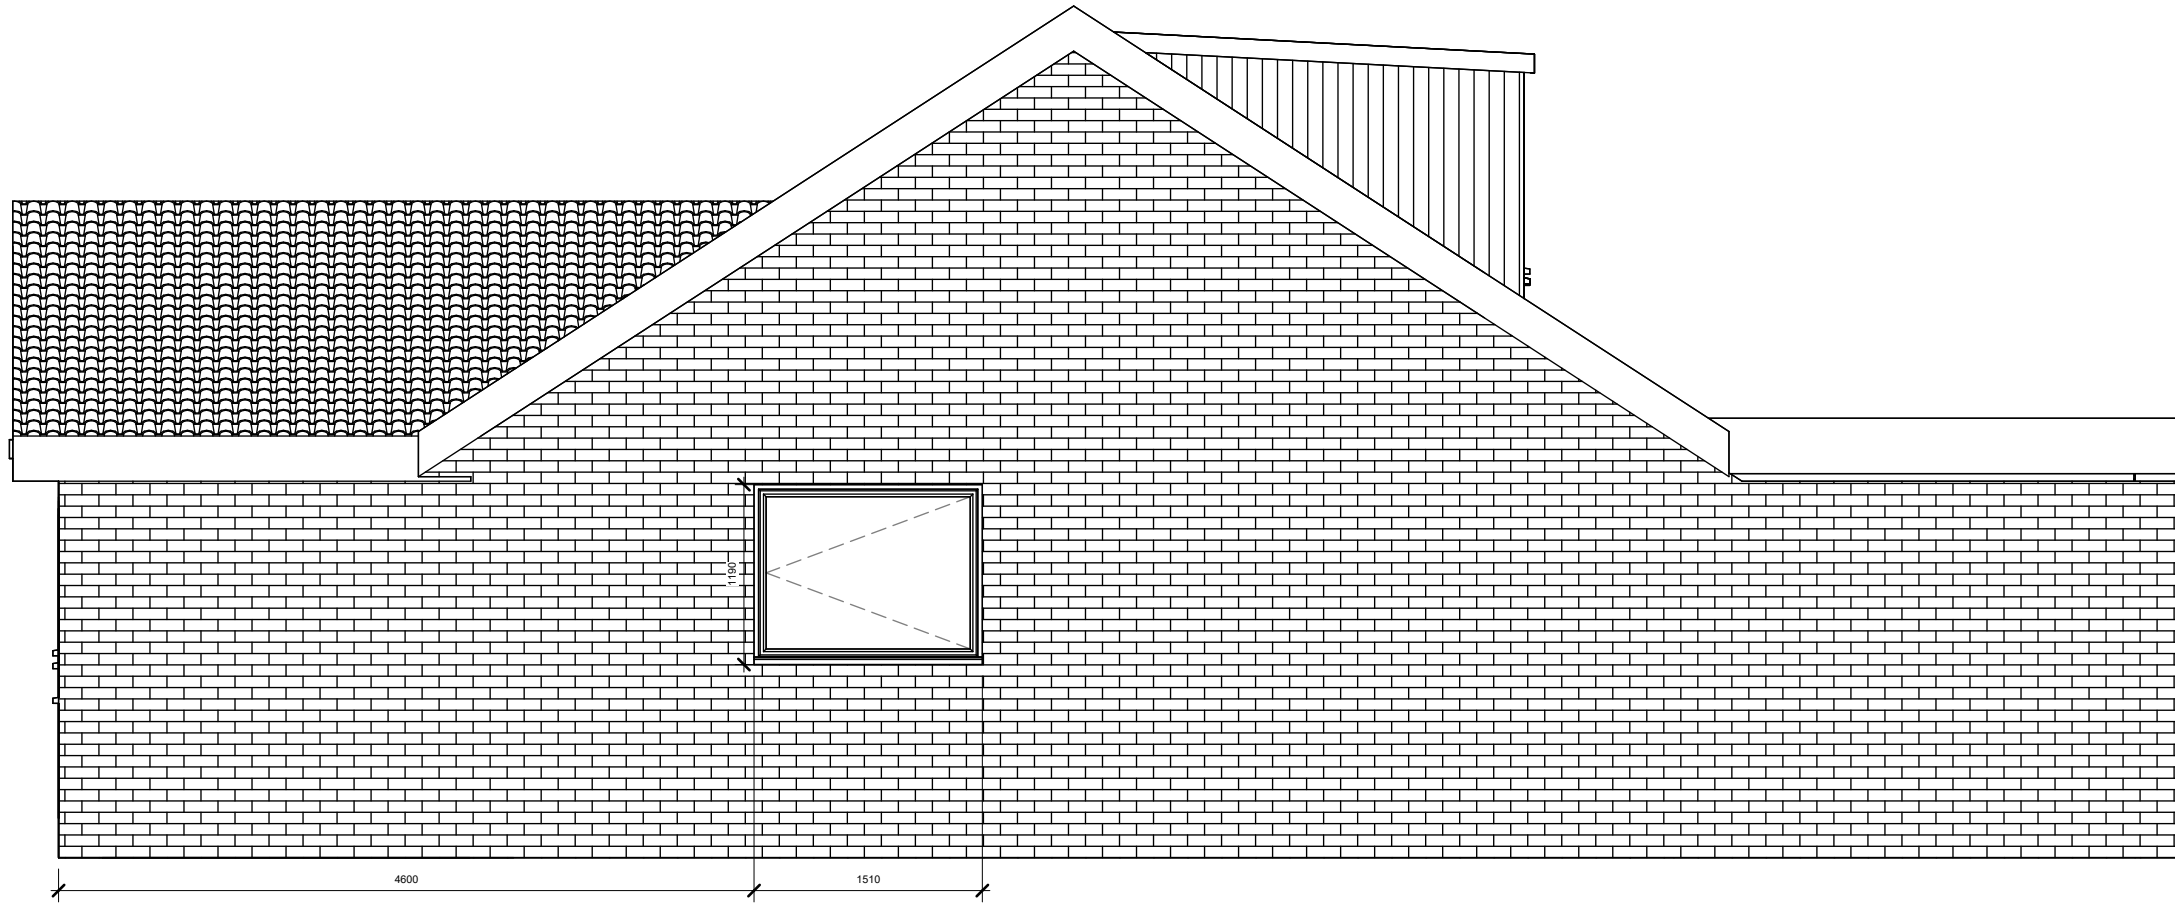


East
1 : 50

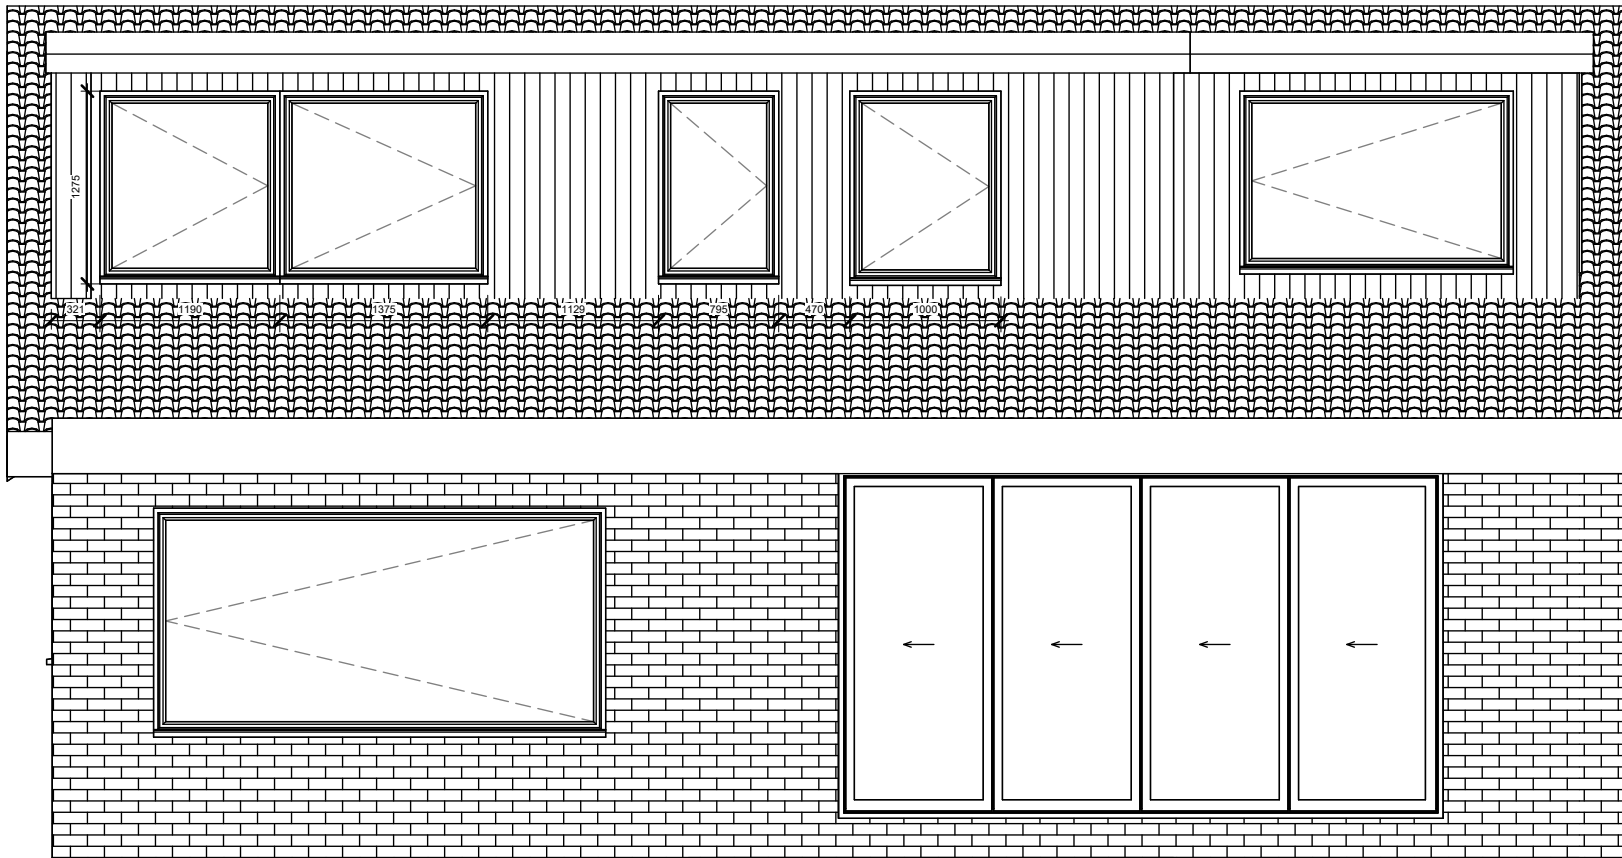


North
1 : 50

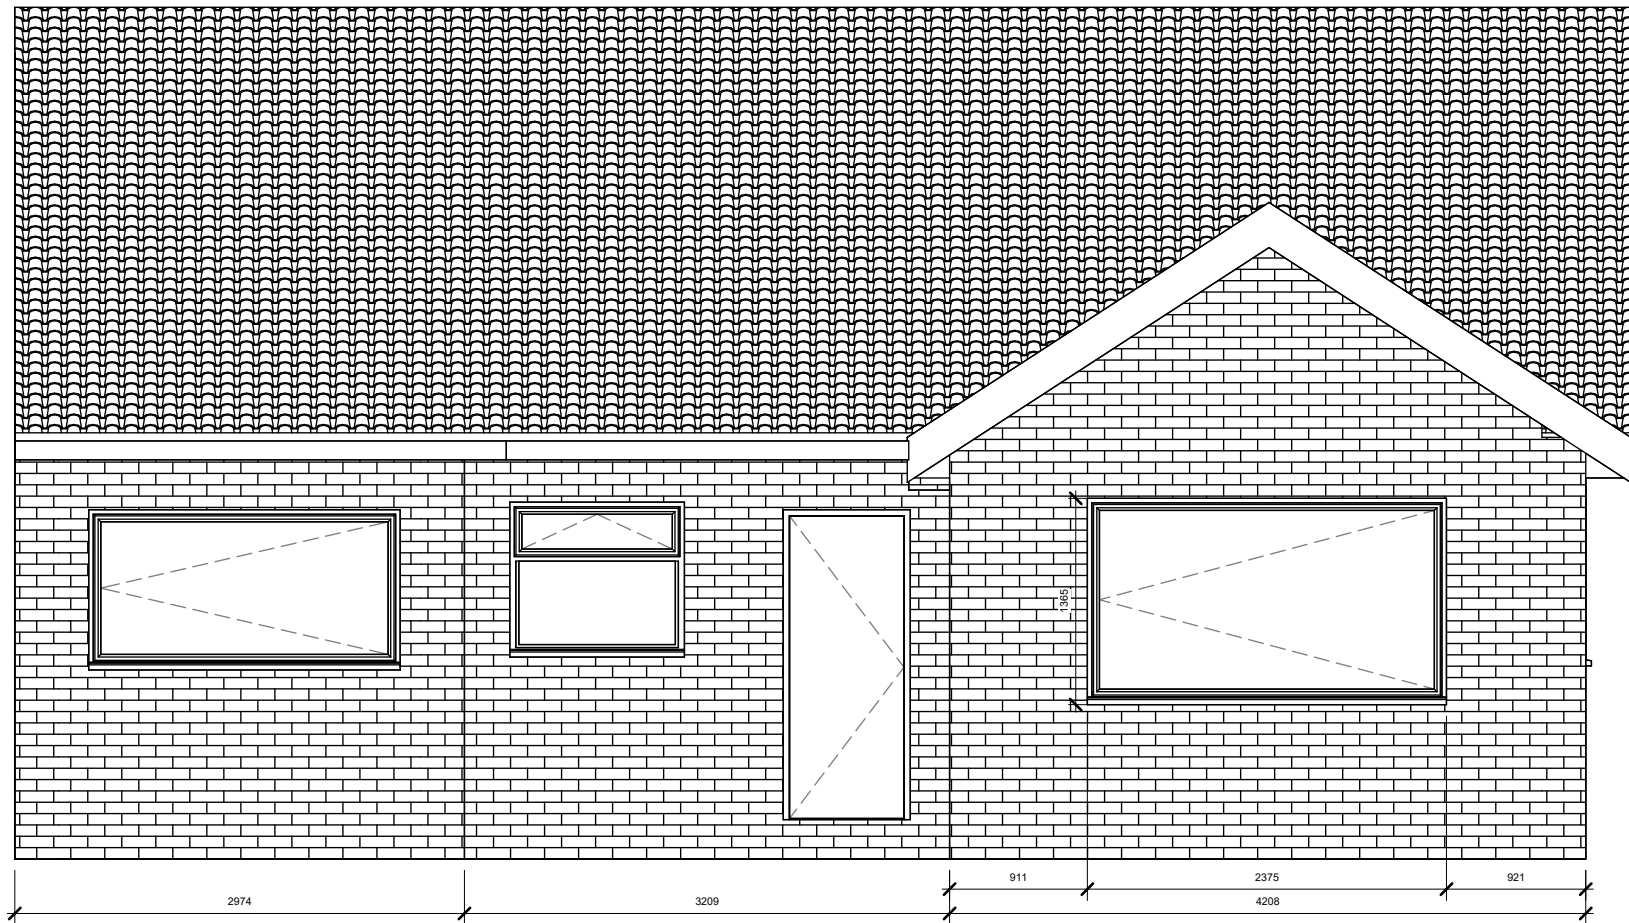

South
1 : 50

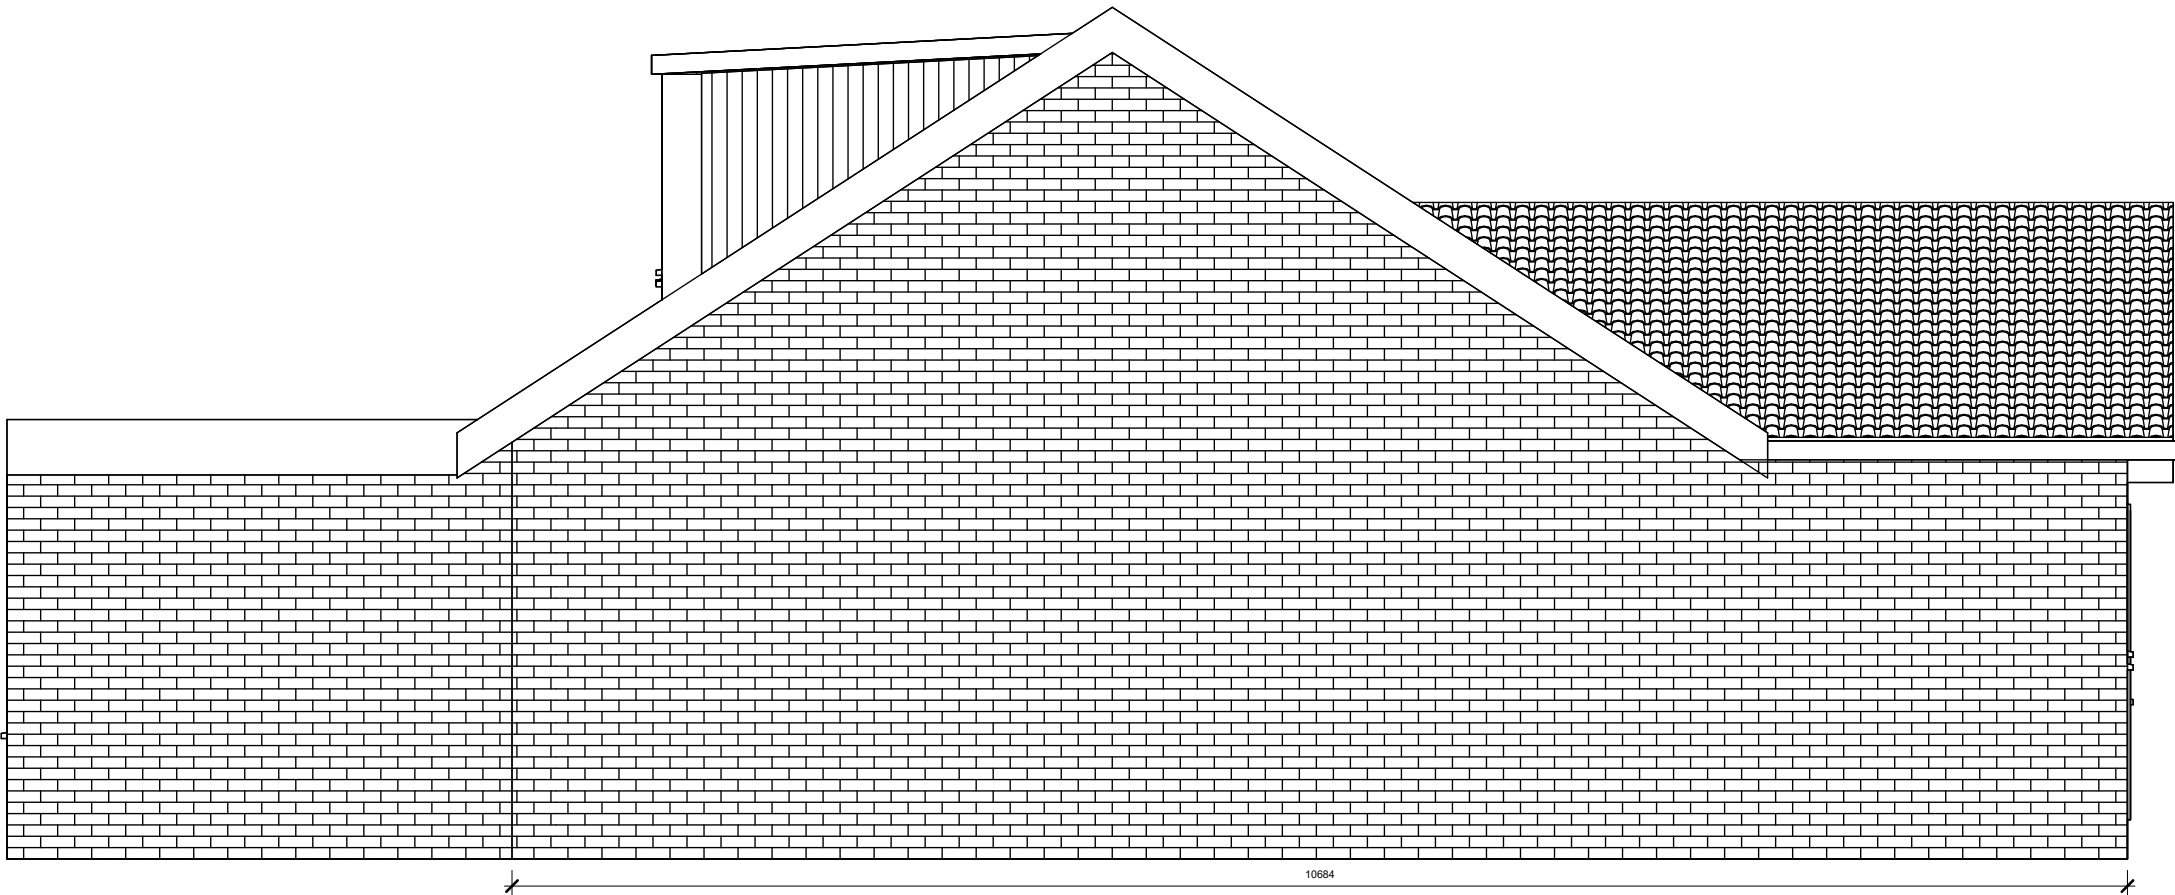

West
1 : 50

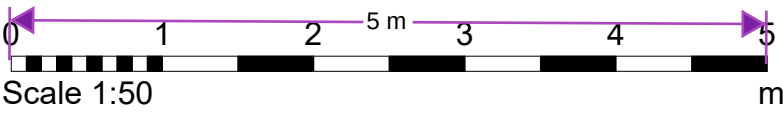

Rev	Date	Description	By	Chkd
1	06/10/2023	Stage 3		
2	12/10/2023	Stage 3 - Revision		
3	30/10/2023	Stage 3 - Revision		
4	10/01/2024	Stage 3 - Revision		
5	16/01/2024	Stage 3 - Revision		
6	25/06/2024	Stage 3 - Revision		

Do not scale. Use figured dimensions only. All dimensions to be checked on site.



All drawings to be read in conjunction with the engineers' drawings.

Any discrepancies between consultants drawings to be reported to the architect before any work commences.

The contractor's attention is drawn to the Health & Safety matters identified in the Health & Safety plan (or the contractor's RAMS) as being potentially hazardous.

These items should not be considered as a complete and final list.

The work package contractor's normal Health & Safety obligations still apply when undertaking constructional operations both on and off site.

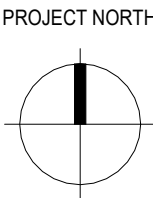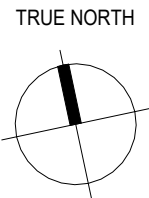

Issue Status

Stage 3 - Revision

Client
Abdul Mahsin
8, Beltana Drive, Gravesend, Kent, DA12 4BS



Pro Arkitects - Design & Build Experts
4 Cuddesridge Drive, Ashford,
TN24 6RN, United Kingdom

+44 (0) 33 0968 0974 T
www.proarkitects.co.uk
info@proarkitects.co.uk

Project
Extensions, dormer and garage conversion

Drawing Title
Existing Elevations

Scale at A1
1 : 50

Client and Drawing Reference
012001

Rev
6