


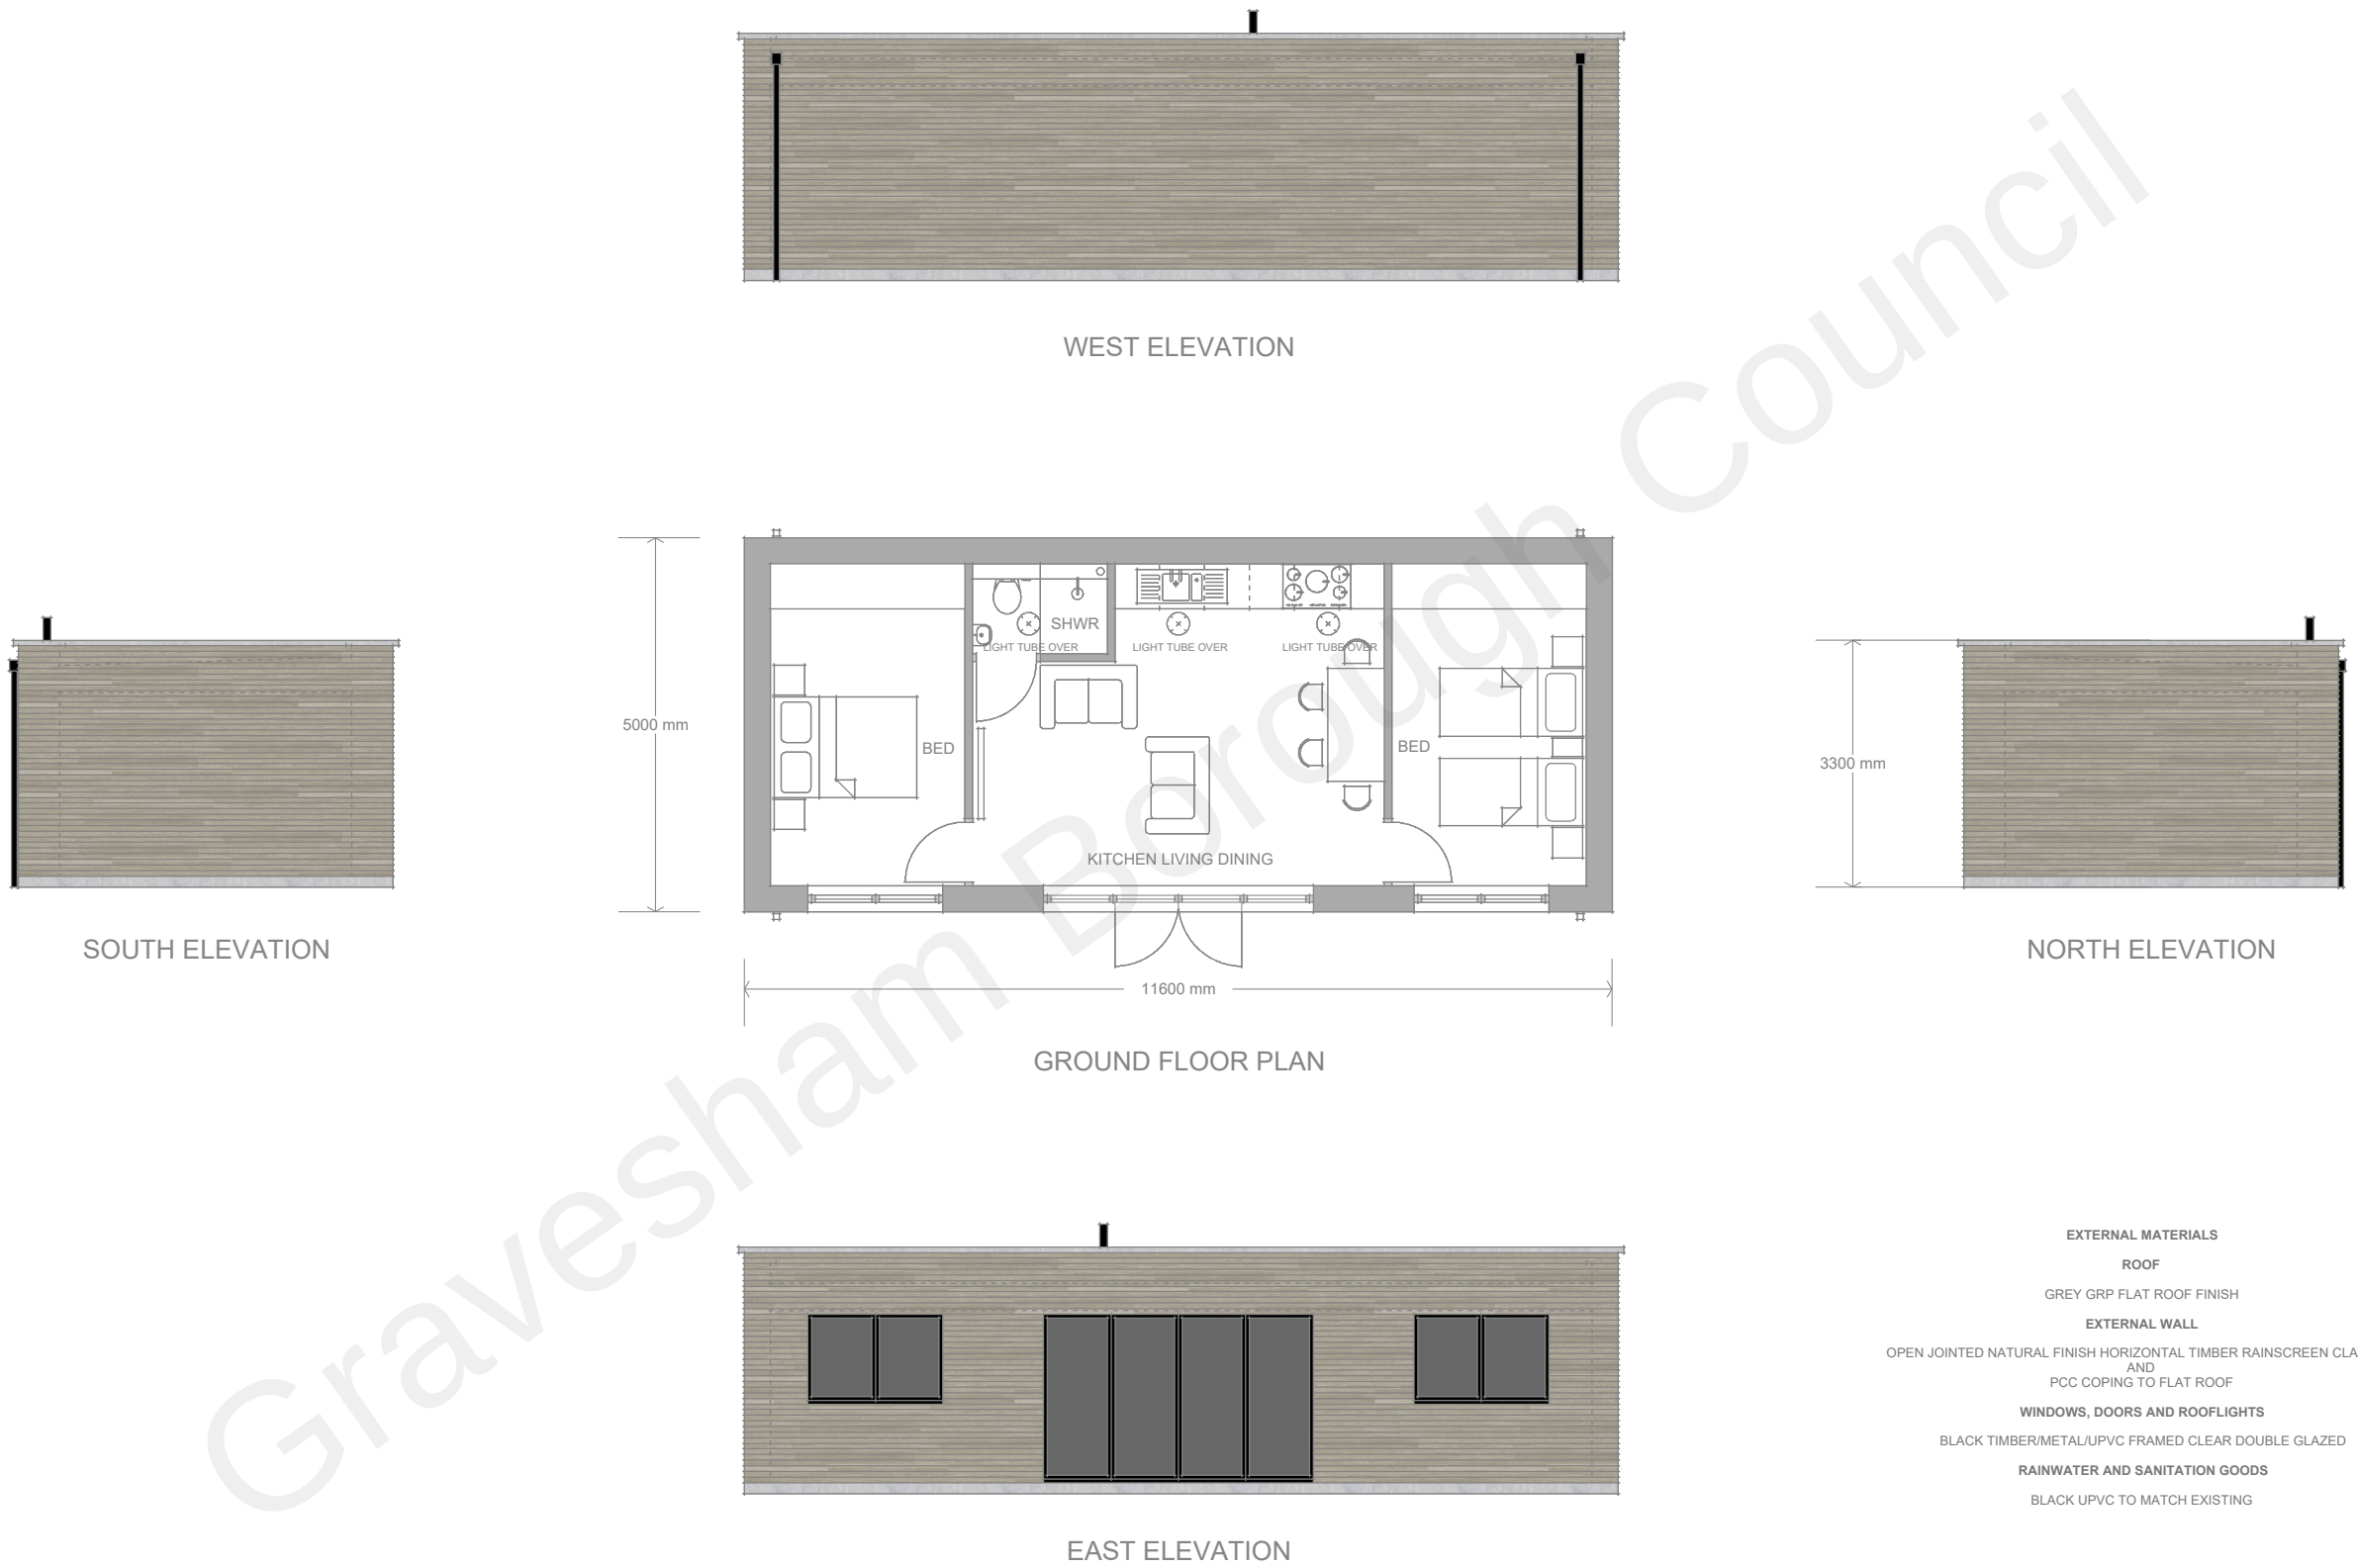

- EXTERNAL MATERIALS**
- ROOF**
 - GREY GRP FLAT ROOF FINISH
 - EXTERNAL WALL**
 - OPEN JOINTED NATURAL FINISH HORIZONTAL TIMBER RAINSCREEN CLADDING AND PCC COPING TO FLAT ROOF
 - WINDOWS, DOORS AND ROOFLIGHTS**
 - BLACK TIMBER/METAL/UPVC FRAMED CLEAR DOUBLE GLAZED
 - RAINWATER AND SANITATION GOODS**
 - BLACK UPVC TO MATCH EXISTING


Steve Baker Architect
78 Pound Road East Peckham Tonbridge Kent TN12 5BJ
18 Hatton Place London EC1M 8RU
T: +44 (0)1622 870275
E: contact@stevebakerarchitect.com
W: www.stevebakerarchitect.com

S	R	Date	Description
			Note - Do not scale from this drawing. All dimensions must be checked on site by the contractor and any discrepancies reported immediately.



MR and MRS S. PHAGURA

© COPYRIGHT 2022 STEVE BAKER ARCHITECT
Ordnance Survey. © Crown Copyright 2022. All rights reserved.
Supplied by ReQuestAPlan Licence number 0100042766.

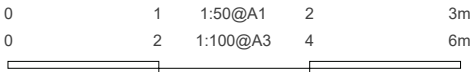

Client:
MR and MRS S. PHAGURA
Project Title:
WROTHAM ROAD, MEOPHAM
Status: PLANNING Stage: P Scale: 1:50/100 Sheet: A1/A3

Drawing Title:
GARDEN BUILDING PLAN AND ELEVATIONS
Project No: A22190 Disc: A Building: - Package: - Drawing No: 1140 Revision: -