


NOTES

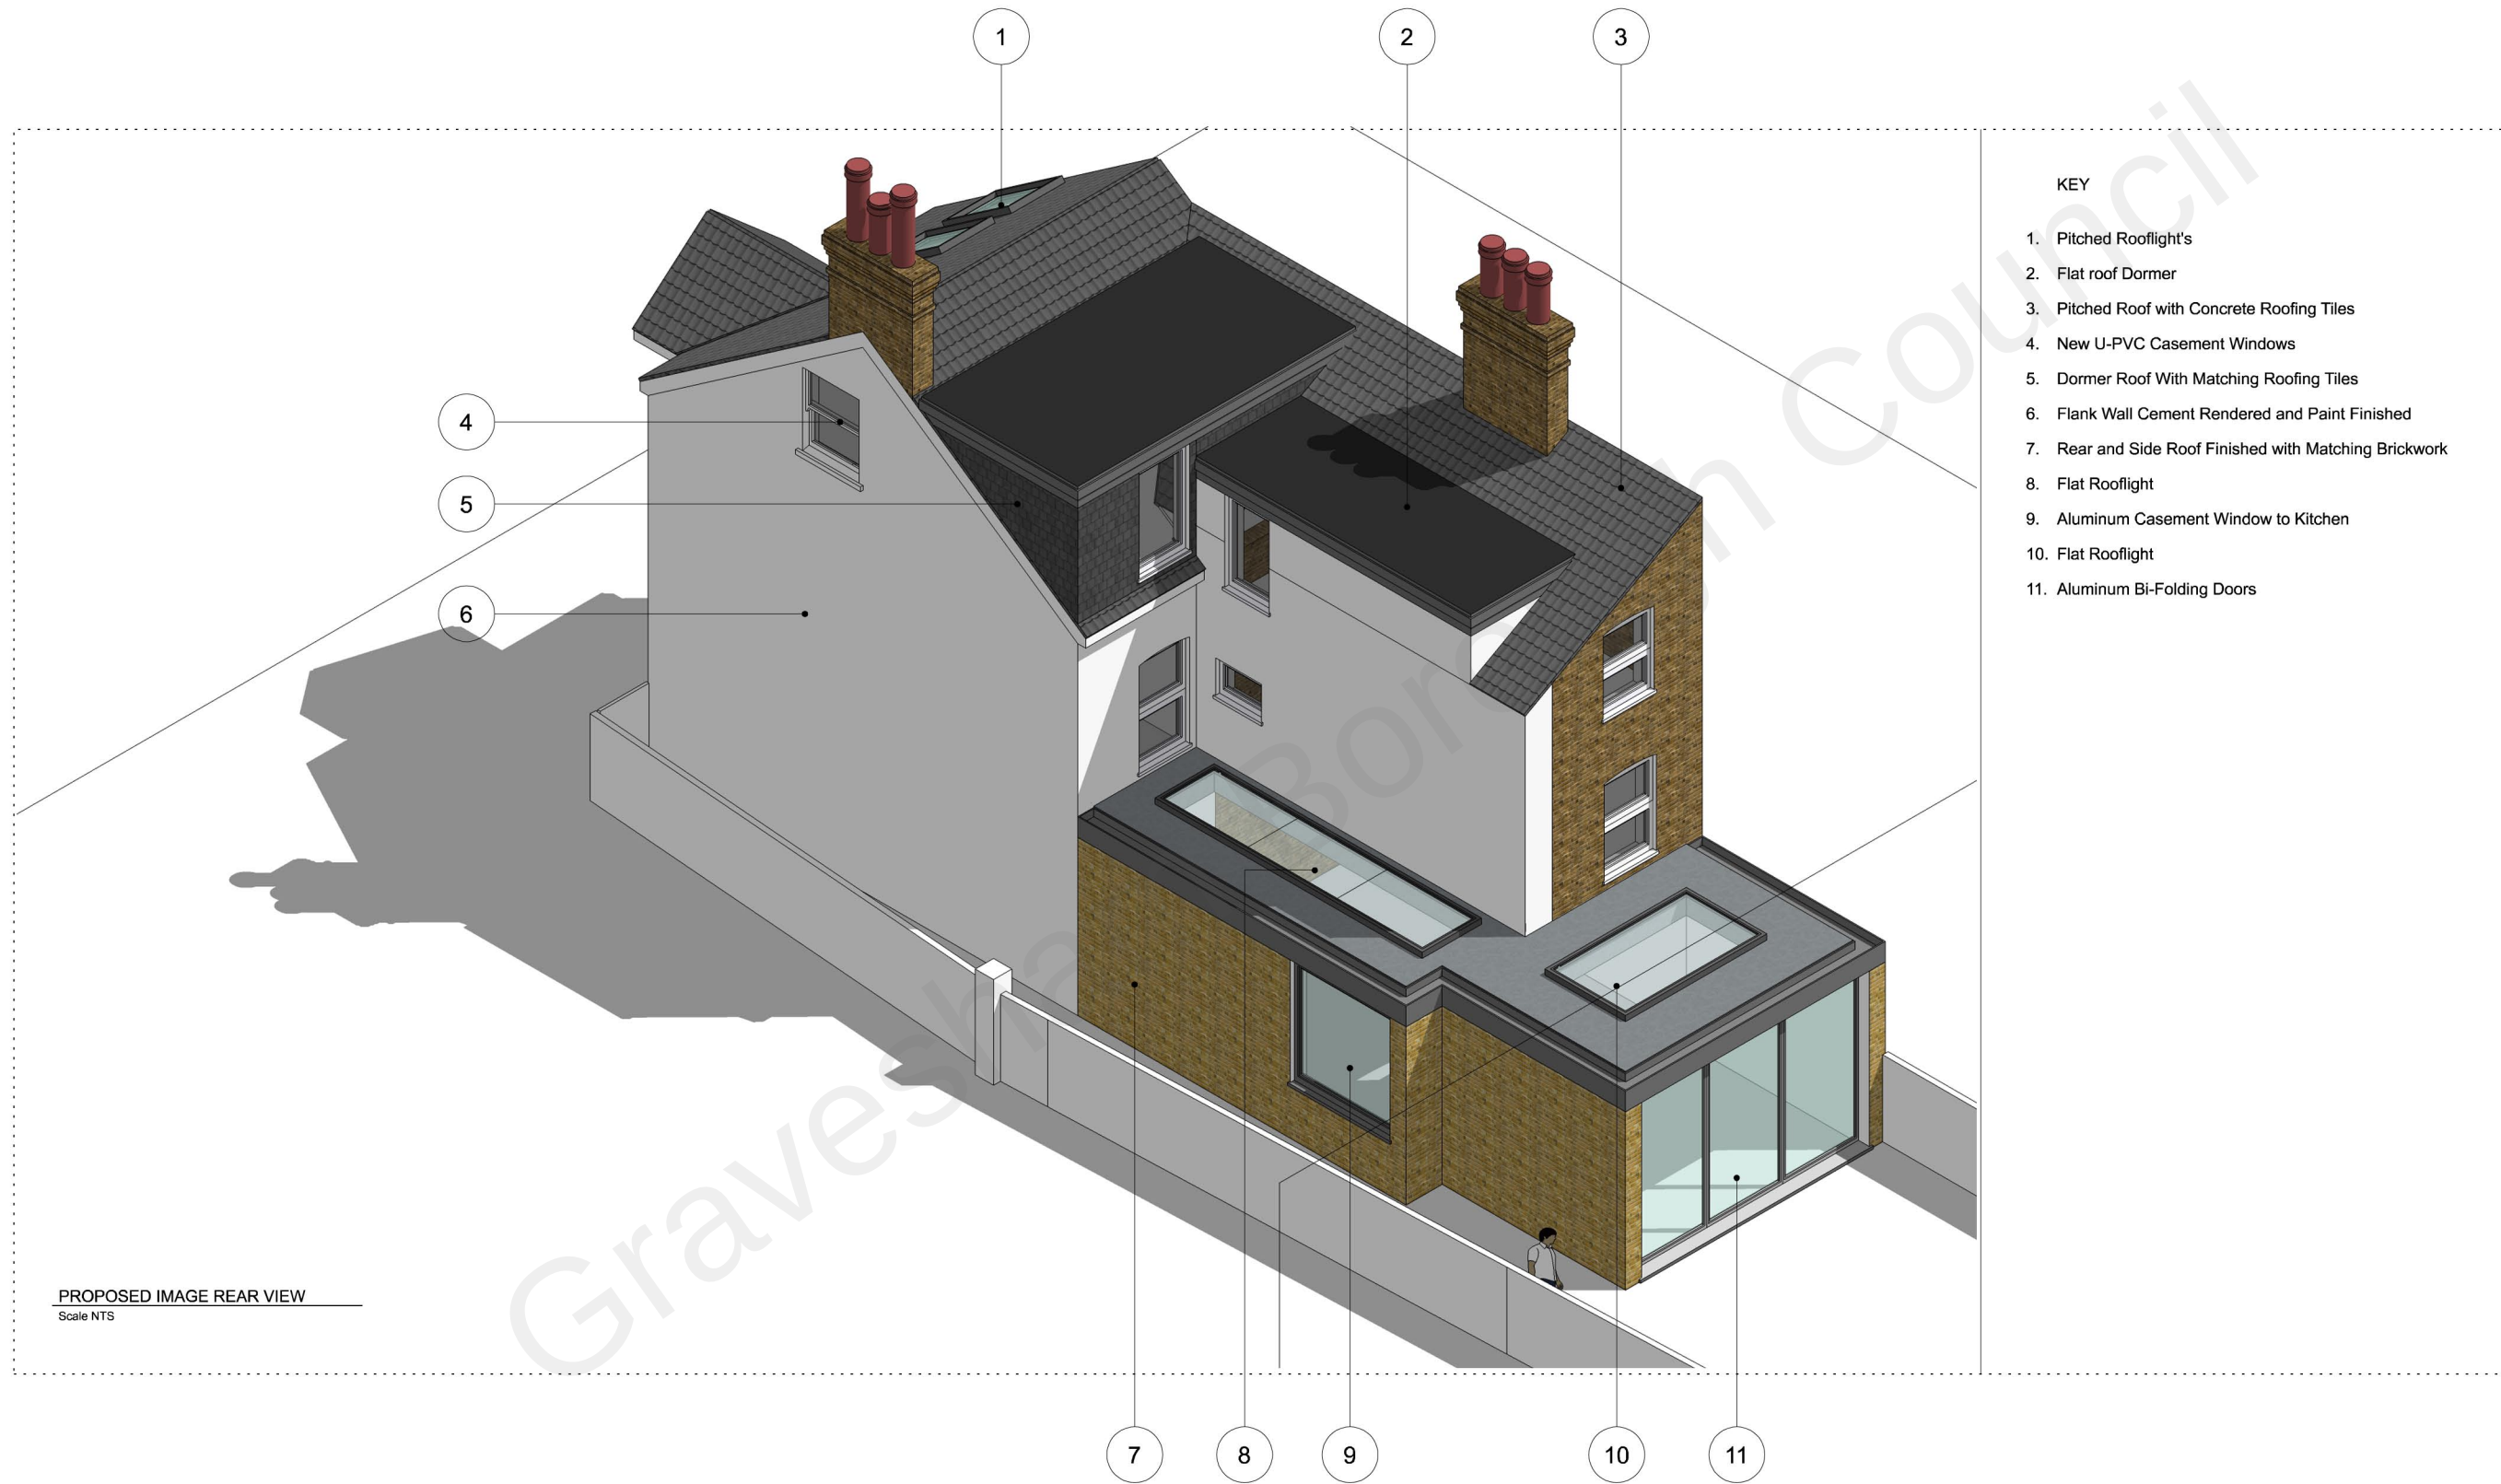

PROPOSED IMAGE REAR VIEW
Scale NTS

KEY

1. Pitched Rooflight's
2. Flat roof Dormer
3. Pitched Roof with Concrete Roofing Tiles
4. New U-PVC Casement Windows
5. Dormer Roof With Matching Roofing Tiles
6. Flank Wall Cement Rendered and Paint Finished
7. Rear and Side Roof Finished with Matching Brickwork
8. Flat Rooflight
9. Aluminum Casement Window to Kitchen
10. Flat Rooflight
11. Aluminum Bi-Folding Doors

P1	FOR PLANNING	JUN 22
Rev	Description	Date

NOVATE | ACS
ARCHITECTURE & CONSTRUCTION SERVICES
68 PARKWAY | ST ALBANS
PORTERS BAR | HERTS | AL3 6PA

DRAWING STATUS

FOR PLANNING

Issued for purpose indicated. This drawing is to be read in conjunction with all consultants information. All dimensions to be checked on site.

This drawing is copyright.

JOB NUMBER: 209 FILE: 02-209

CLIENT: Mr and Mrs Okuta

JOB: 83 THE AVENUE | GRAVES END |
DA11 0LX

DRAWING
TITLE:

PROPOSED AXONOMETRIC

SCALE: NTS @ A3

DRAWN
BY:

DATE: JUNE 2022

DRAWING
NO:

209_PP-304-3

REV:

P1