



ALL DIMENSIONS ARE TO BE CHECKED ON SITE

NOTES

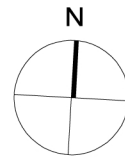

PROPOSED BLOCK PLAN
Scale 1:200

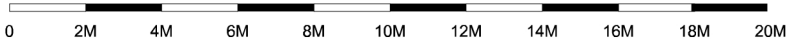

P1	FOR PLANNING	JUN 22
Rev	Description	Date

NOVATE | ACS
ARCHITECTURE & CONSTRUCTION SERVICES

6B PARKWAY | ST ALBANS
PORTERS BAR | HERTS | AL3 6PA

DRAWING STATUS

FOR PLANNING
Issued for purpose indicated. This drawing is to be read in conjunction with all consultants information. All dimensions to be checked on site.

This drawing is copyright.

JOB NUMBER: 209 FILE: 02-209

CLIENT: Mr and Mrs Okuta

JOB: 83 THE AVENUE | GRAVES END |
DA11 0LX

DRAWING TITLE:
PROPOSED BLOCK PLAN

SCALE: 1:200 @ A3 DRAWN BY:

DATE: JUNE 2022

DRAWING NO: 209_PP-002-3 REV: P1