



0 1 2 3 4 5 6 7 8 9 10

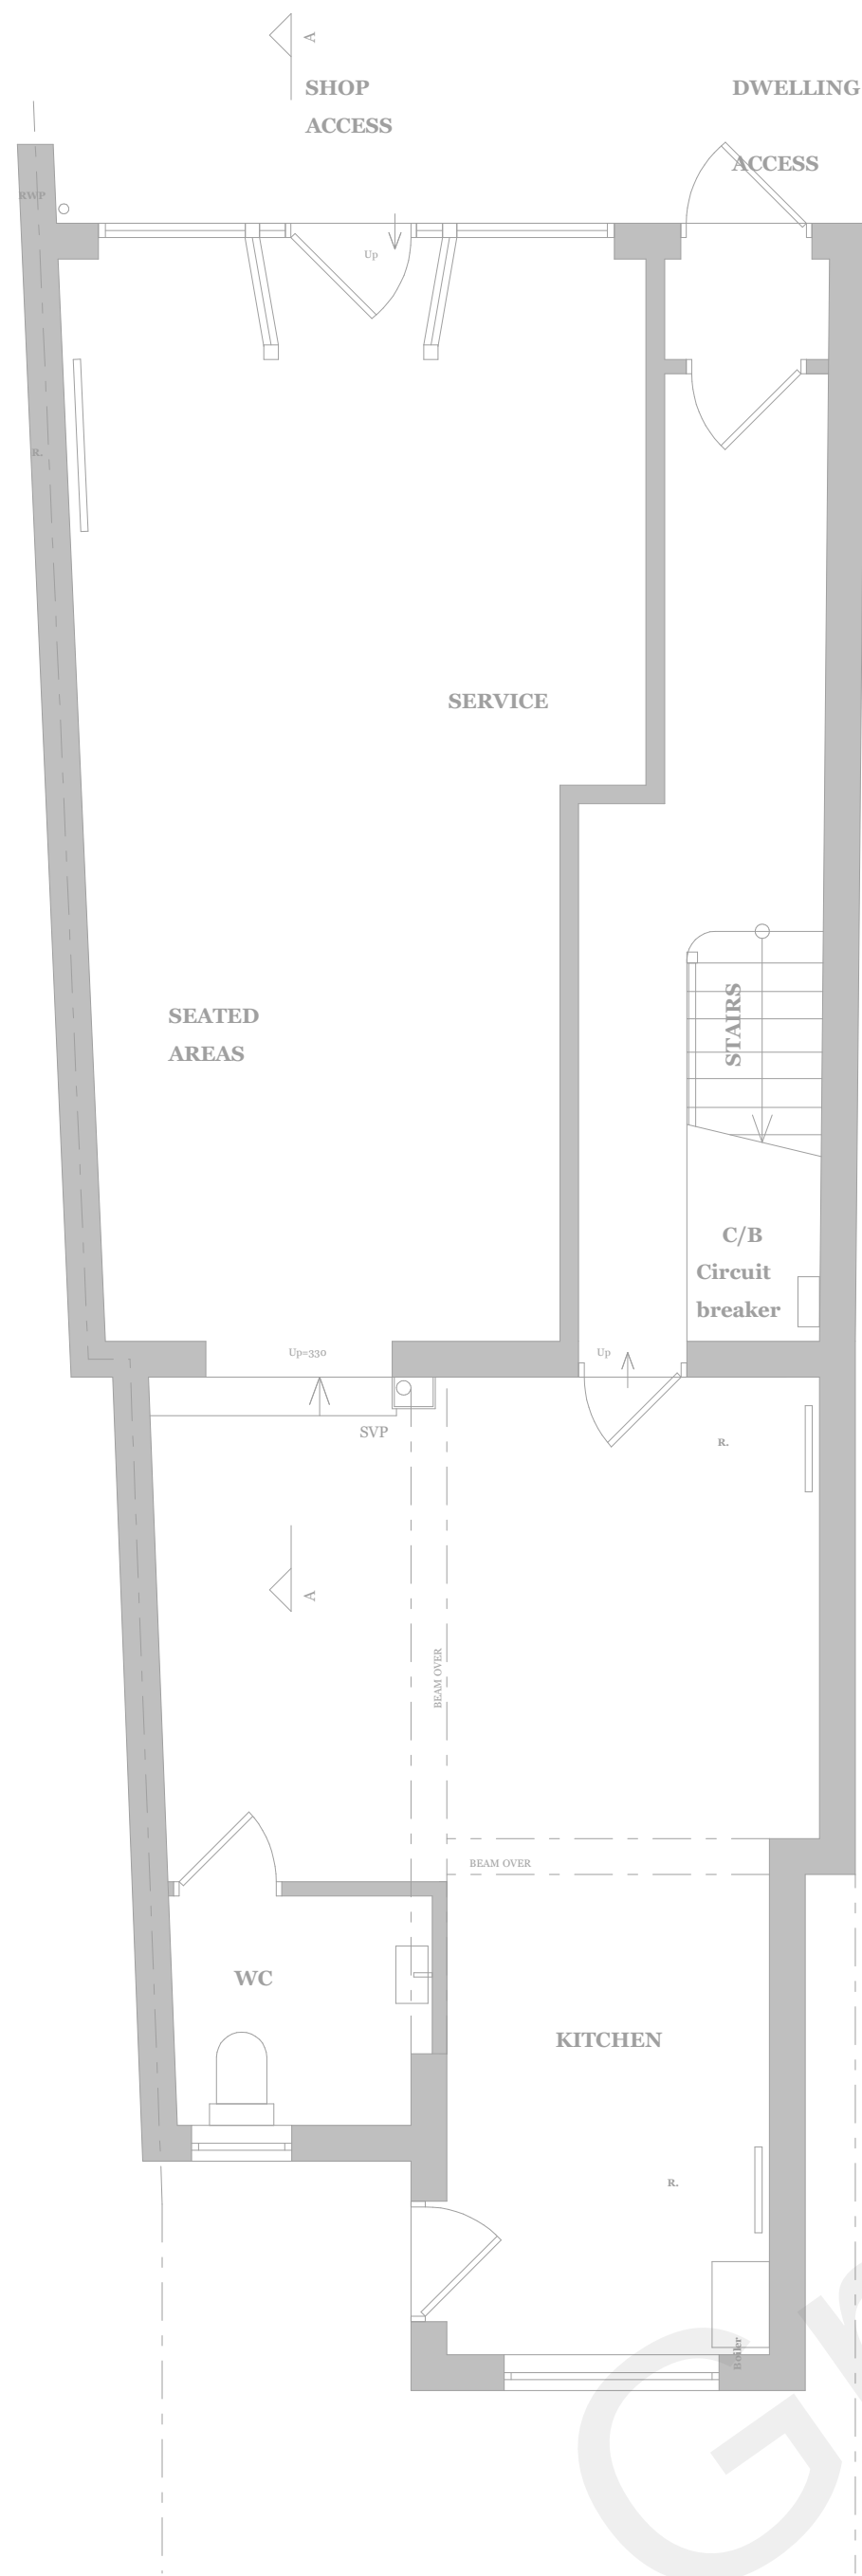

GROUND FLOOR PLAN AS EXISTING @ 1 : 50



FRONT ELEVATION AS EXISTING @ 1 : 50

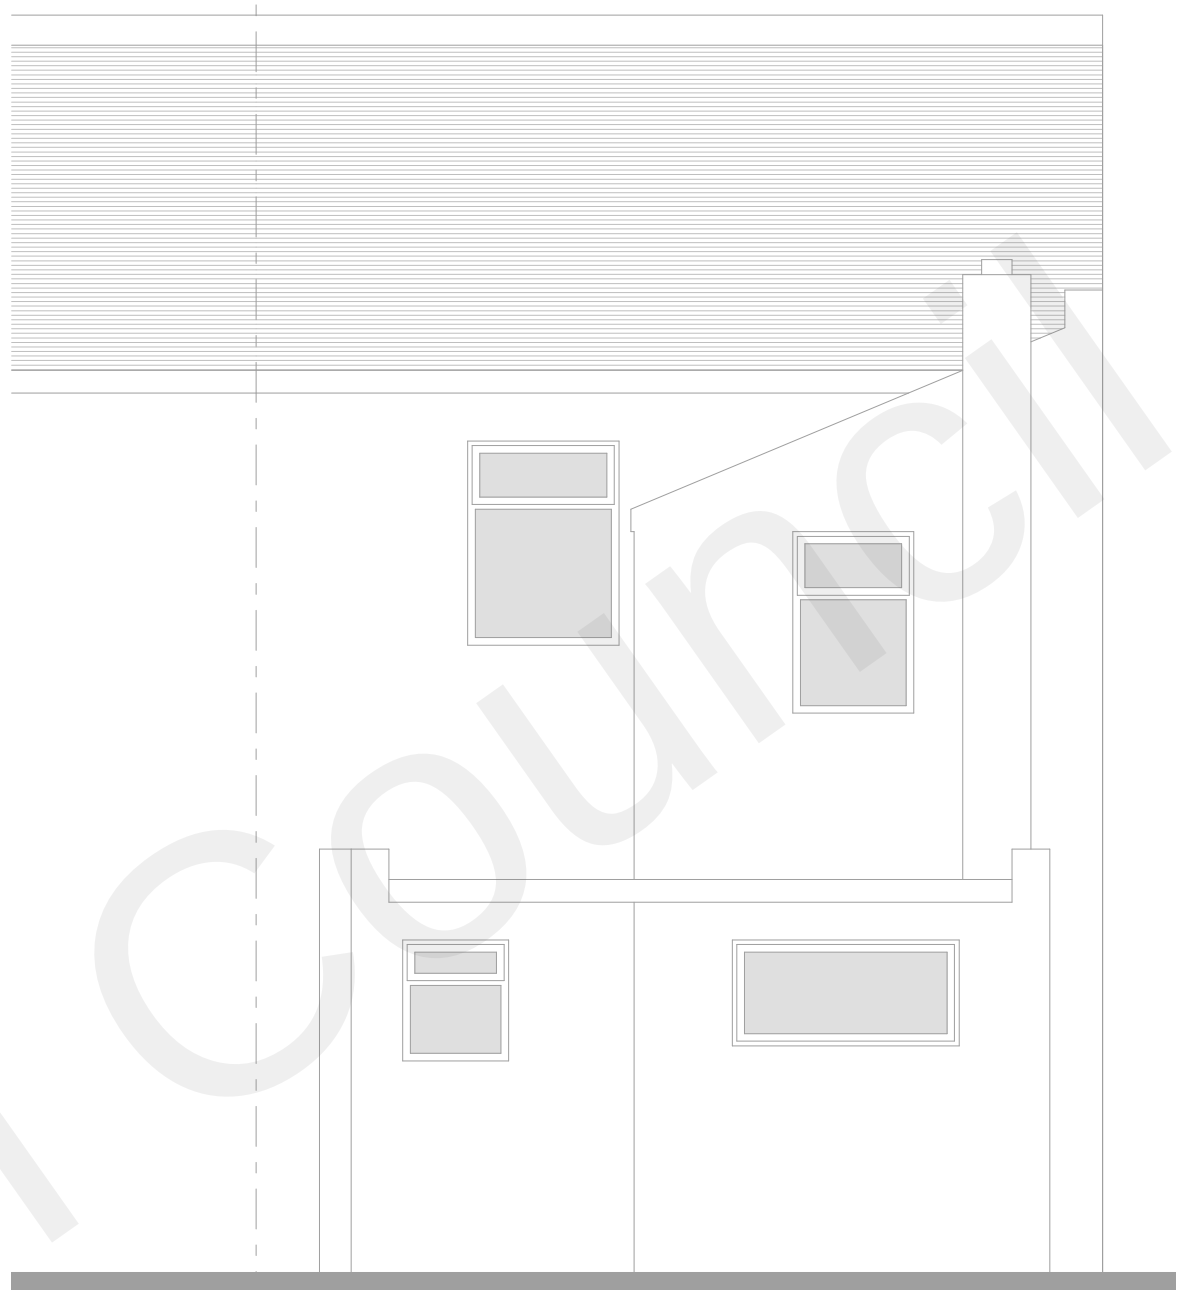

REAR ELEVATION AS EXISTING @ 1 : 50



CROSS SECTION AS EXISTING @ 1 : 50

Revision	Description