
 **BLOCK PLAN**
EXISTING SCALE: 1:200


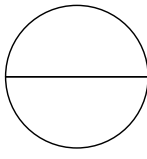



 **BLOCK PLAN**
PROPOSED SCALE: 1:200


NOTES:

© SIFA architectural design.
The use of these plans and specifications is restricted to the original site for which they were prepared. Re-use, reproduction or publication by any method in whole or in part is prohibited, unless authorised by SIFA architectural design. Ownership of the design, plans and specifications is solely with SIFA architectural design.

REV:	DESCRIPTION:	BY:	DATE:

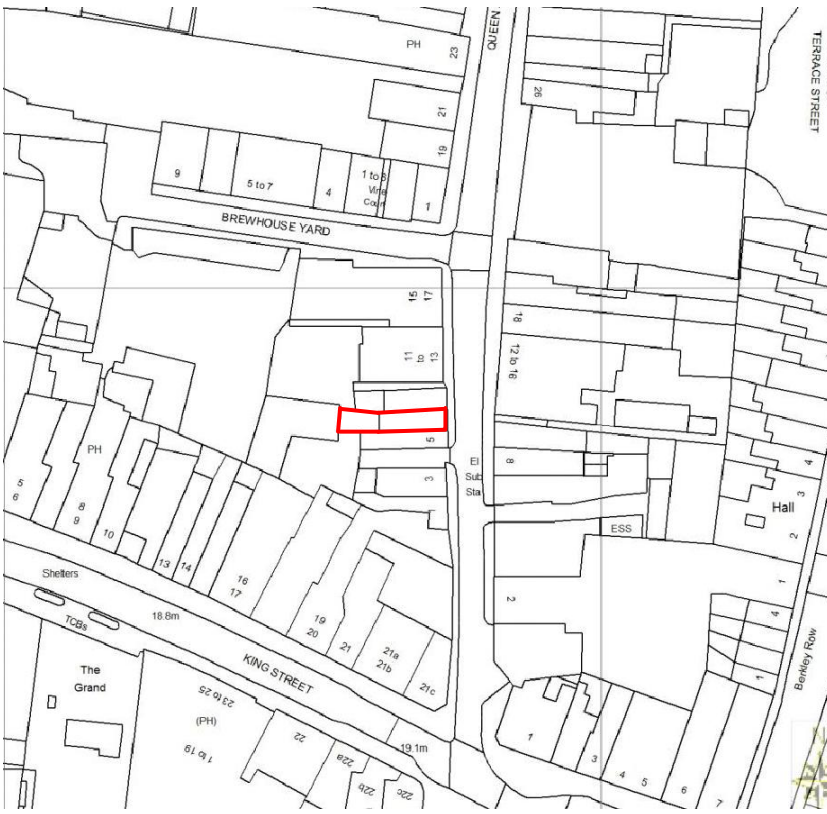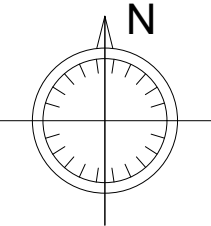

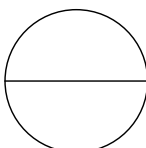 **LOCATION PLAN**
SCALE: 1:1250

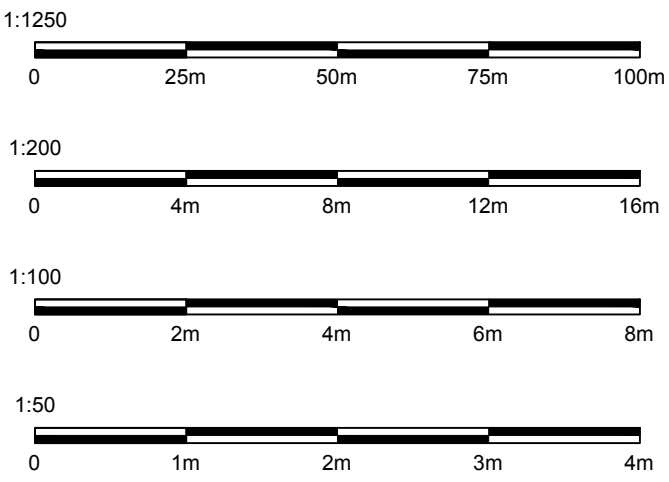

3 ST JAMES AVENUE
RAMSGATE
KENT
CT12 6DG
SIFAARCHITECTURE.COM
SIFA@LIVE.CO.UK
07940 220320

CLIENT:
TOPS PIZZA
MR A YAZDI

PROJECT:
7 QUEEN STREET
GRAVESEND
DA12 2EQ

DRAWING TITLE:
BLOCK PLAN

PROJECT NO: **SA** DRAWING NO: **V1/102**

SCALE: **1:50 1:10** SHEET SIZE: **A1**

REVISION: **-** DATE: **26/07/2023**