
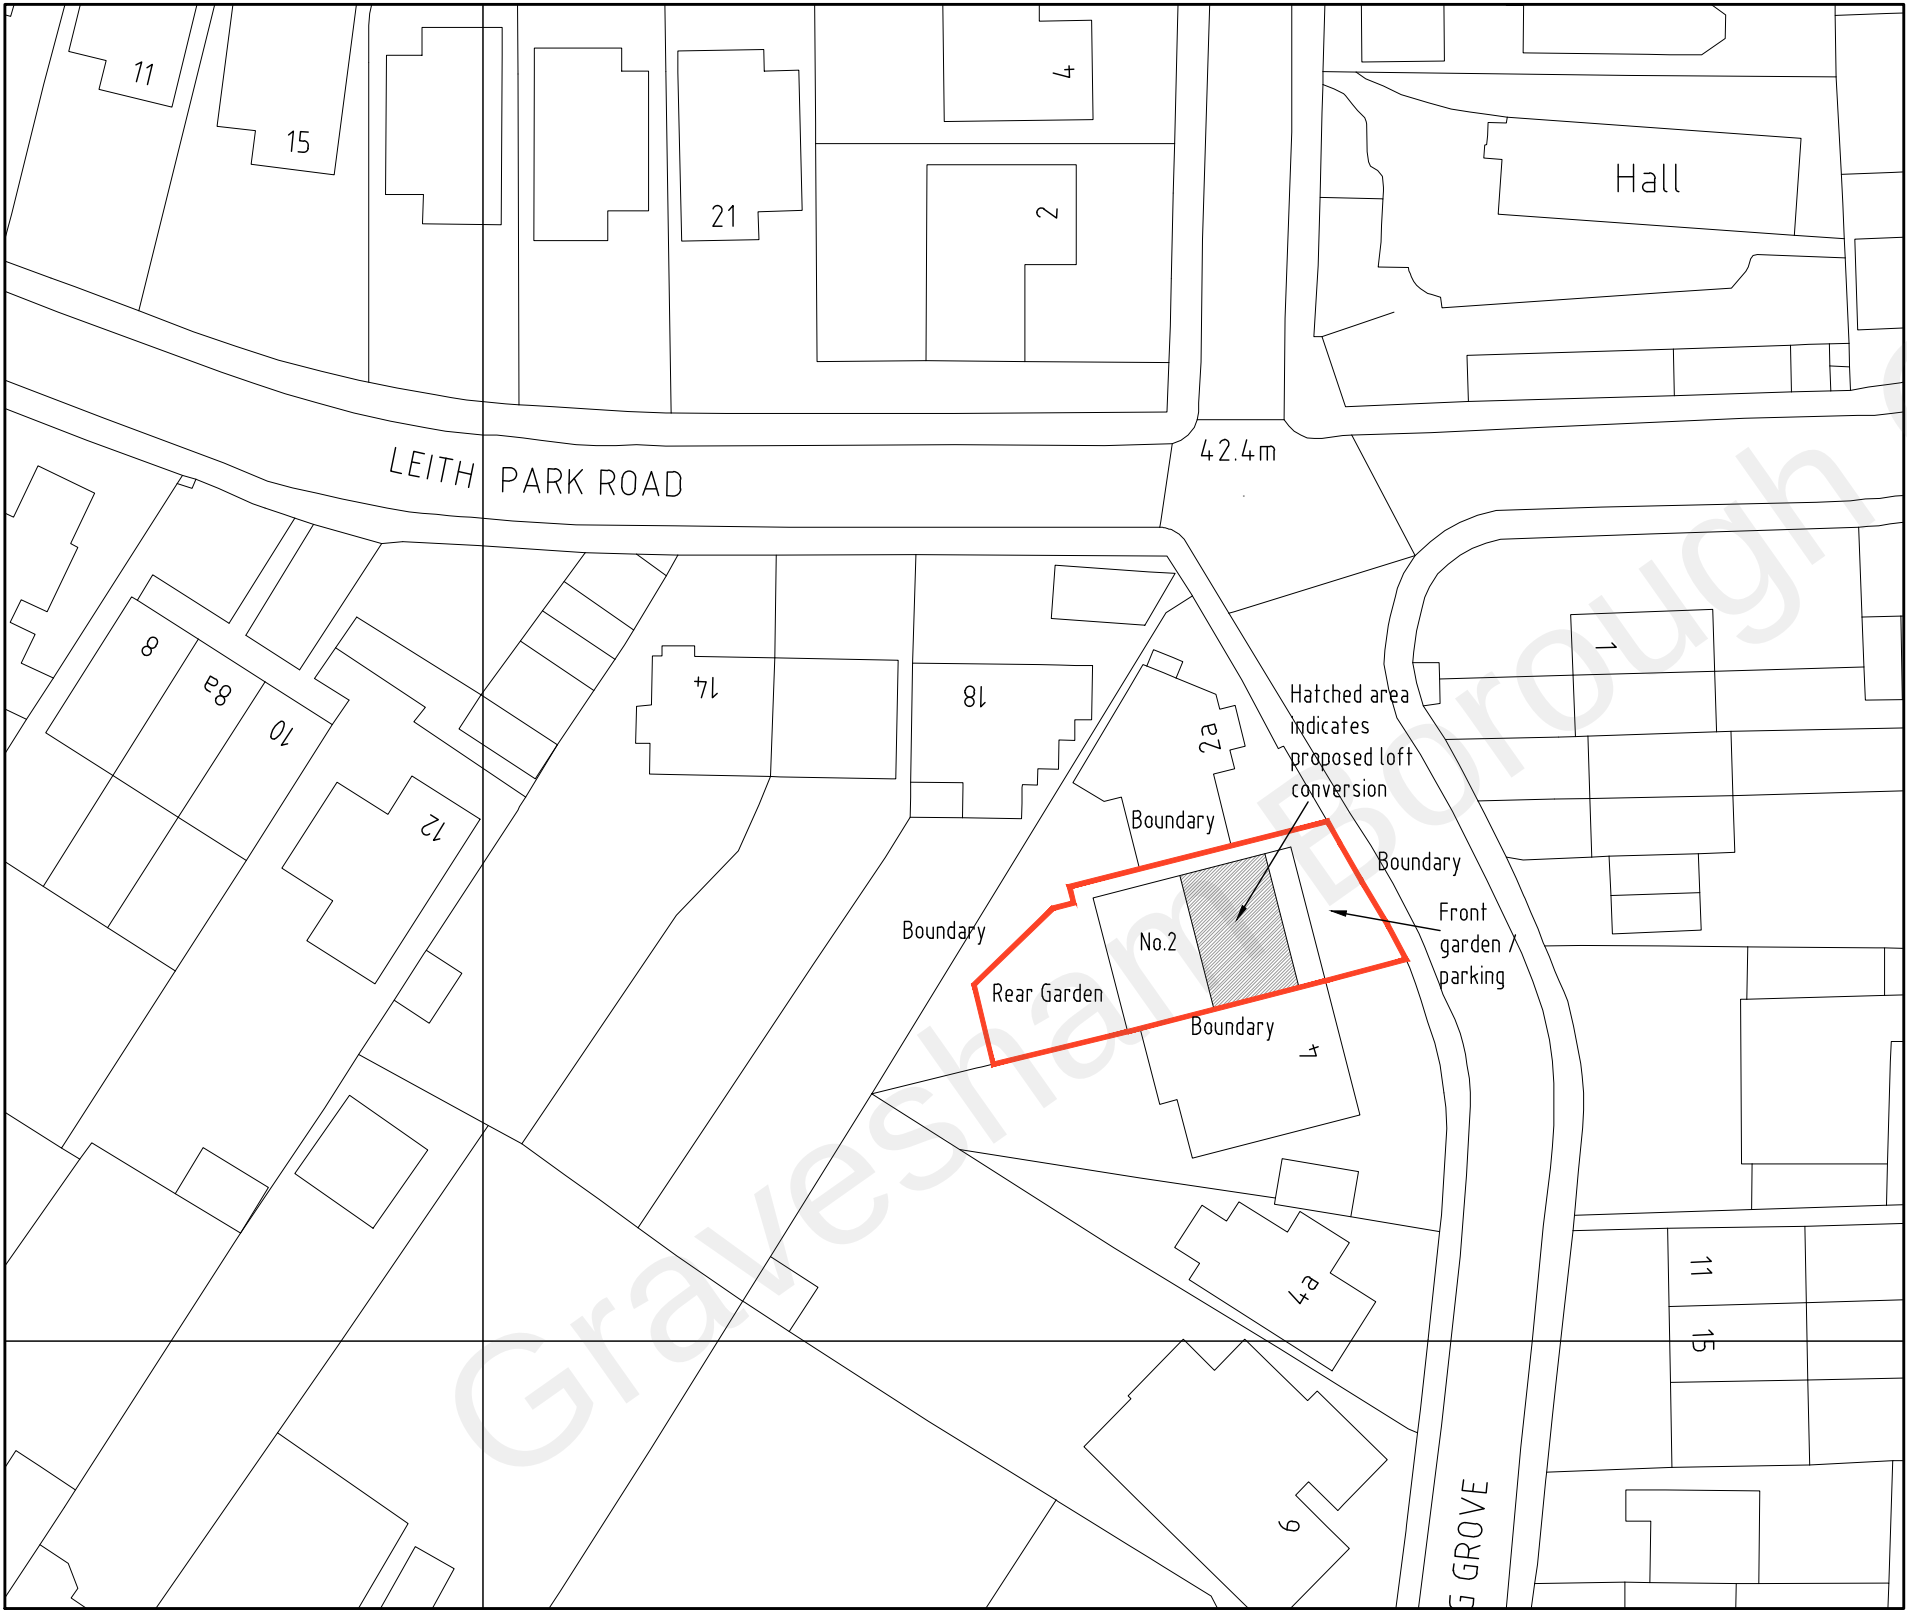
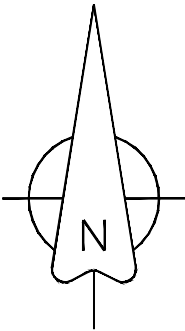


DO NOT SCALE FROM THIS DRAWING
ALL DIMENSIONS TO BE VERIFIED BY THE CONTRACTOR ON SITE

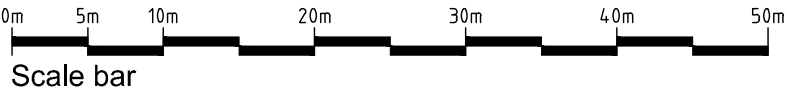

REV	DESCRIPTION	DATE	INIT	CHKD
STATUS	FOR INFORMATION			

Client
Mr & Mrs Jenns

Project
2 Spring Grove, Gravesend,
Kent. DA12 1LL

Title
Block Plan

Scale 1:500@A3	Date 28.10.21	Drawn N/A	Checked N/A
Project No: 2021-185	Drawing No. 005	Revision ~	